



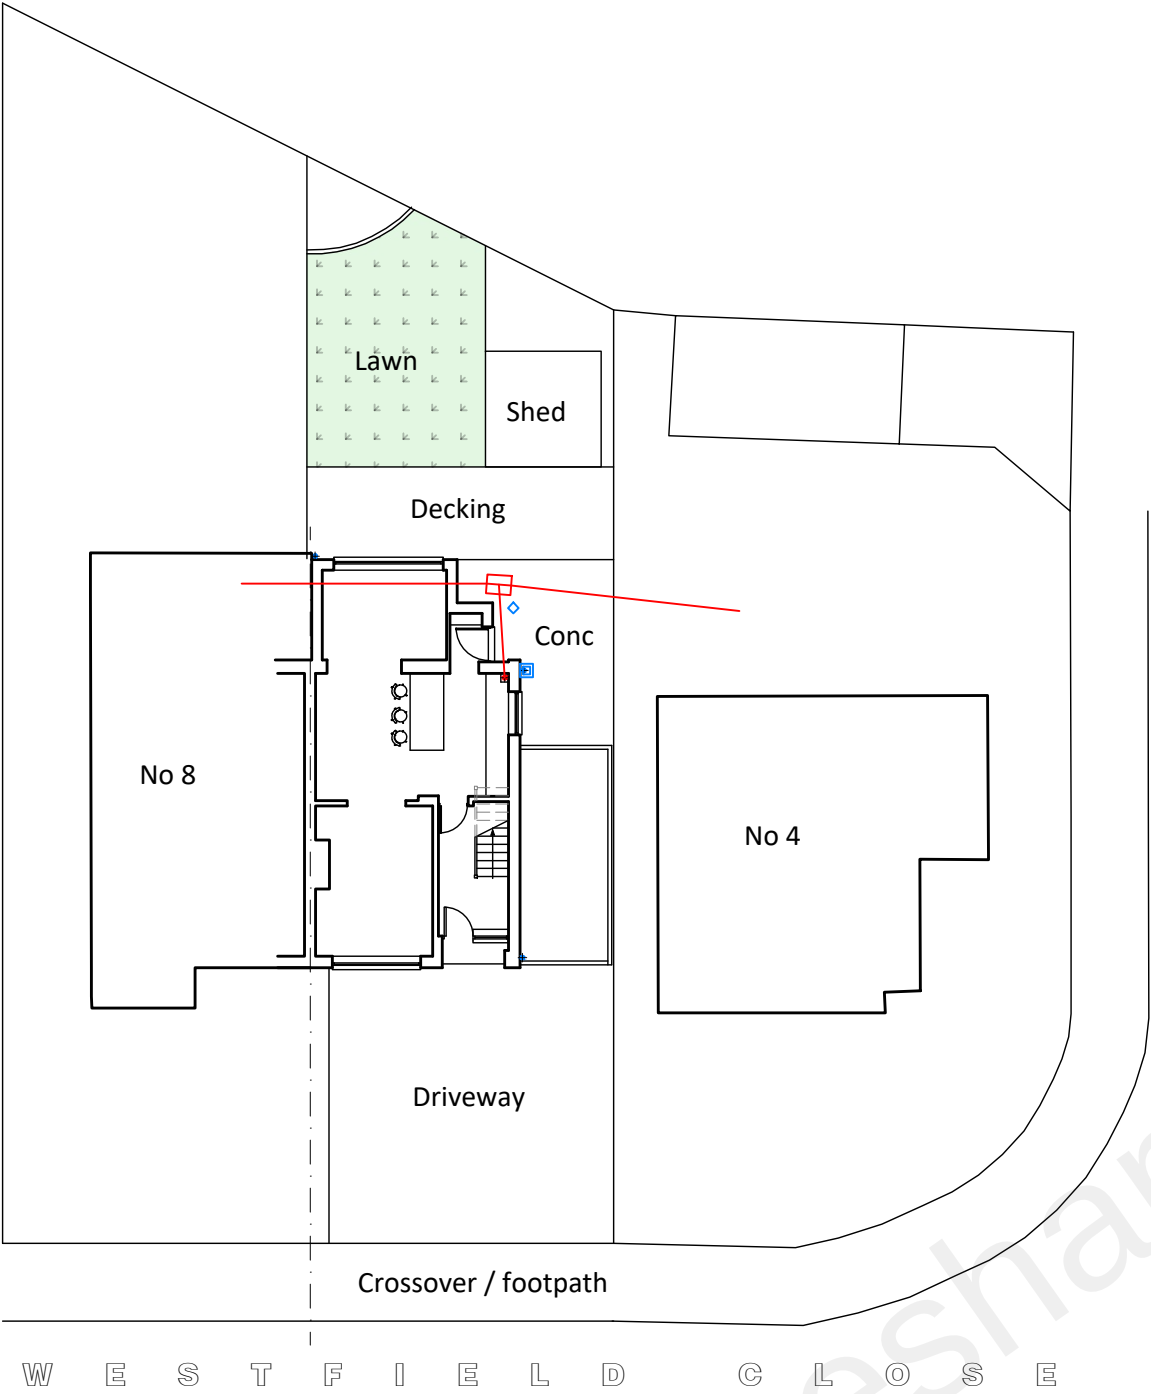

Block Plan
As Existing

Scale 1:200

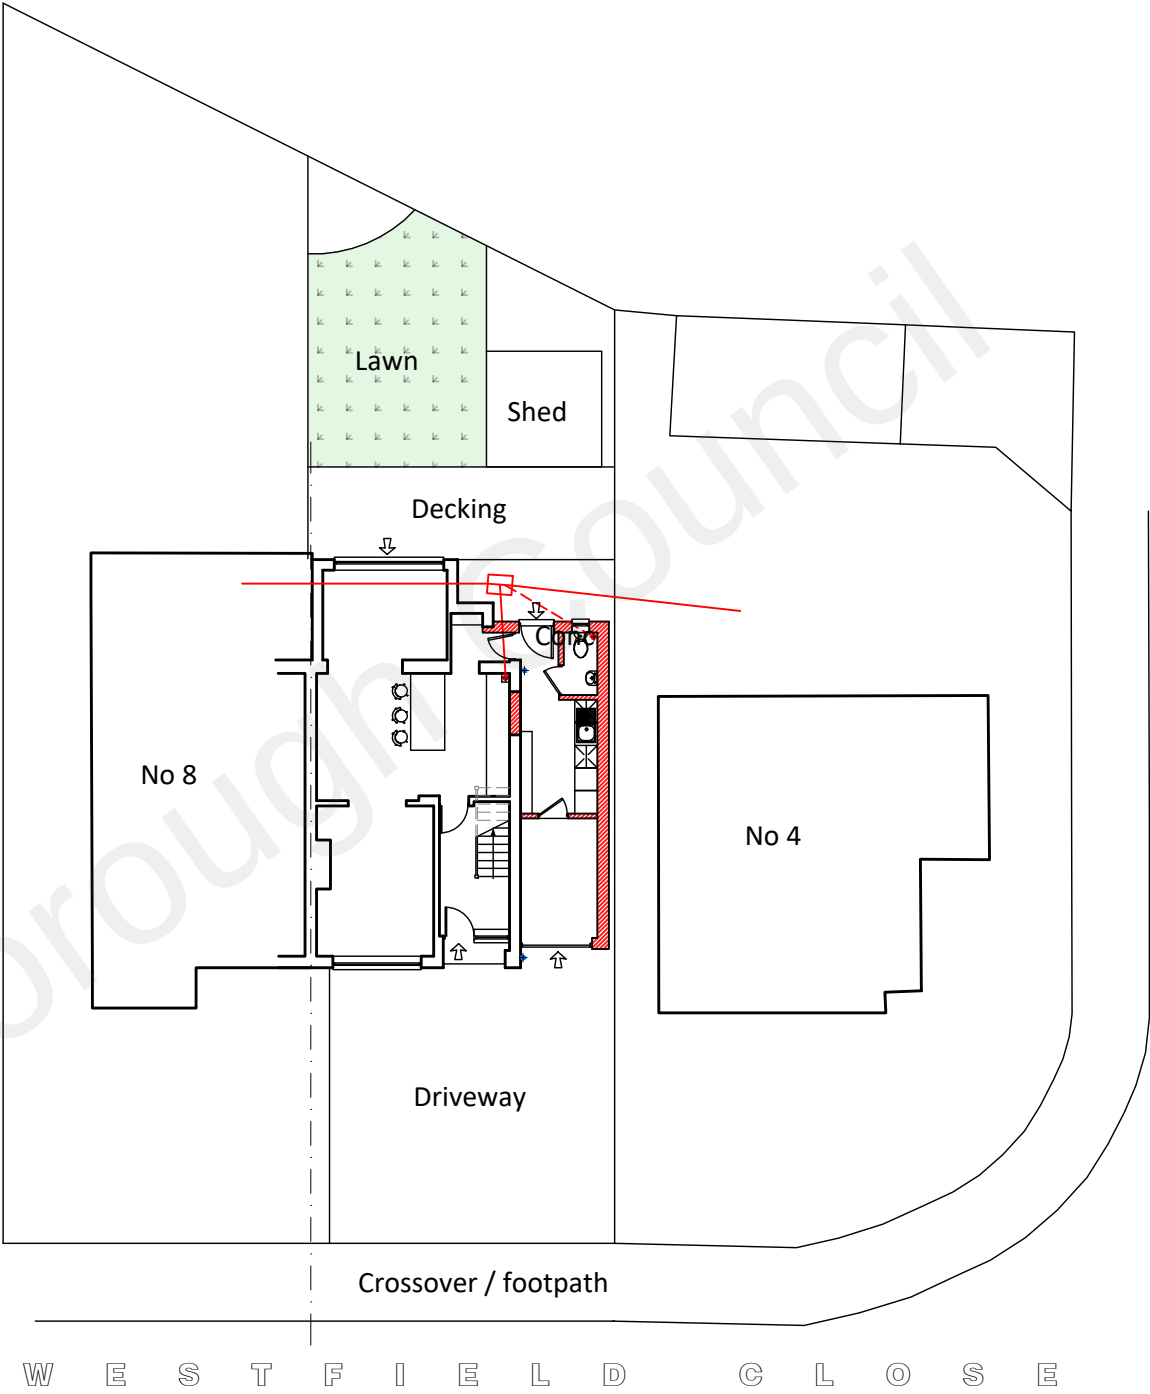

Block Plan
As Proposed

Scale 1:200



F O R A P P R O V A L

CLIENT Mr & Mrs Wilson	PROJECT 6 Westfield Close Gravesend DA12 5EH	DRAWN SP	DATE Jan 2022	SCALE 1:200	DWG SIZE A3
WORK STAGE Planning	DRAWING Block Plans As Existing & Proposed	DRAWING NO. SP-487-P-100-06	REVISION A		