



SCALE BAR: 1:50 (1cm = 0.5m)

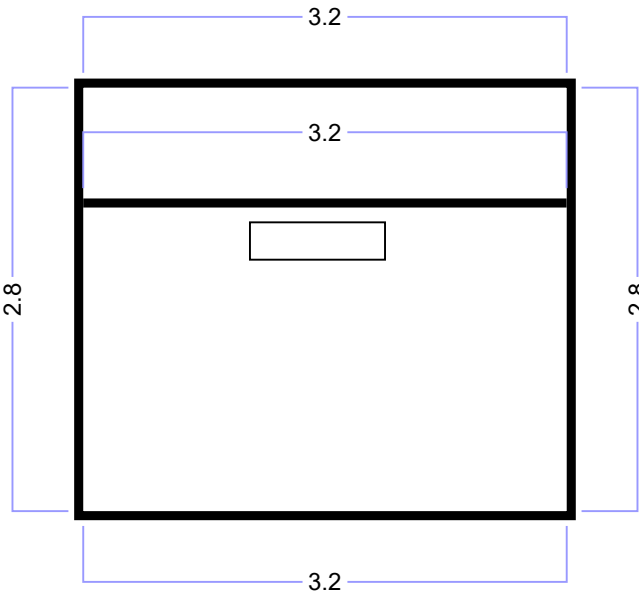

SIDE ELEVATION - FACING No78

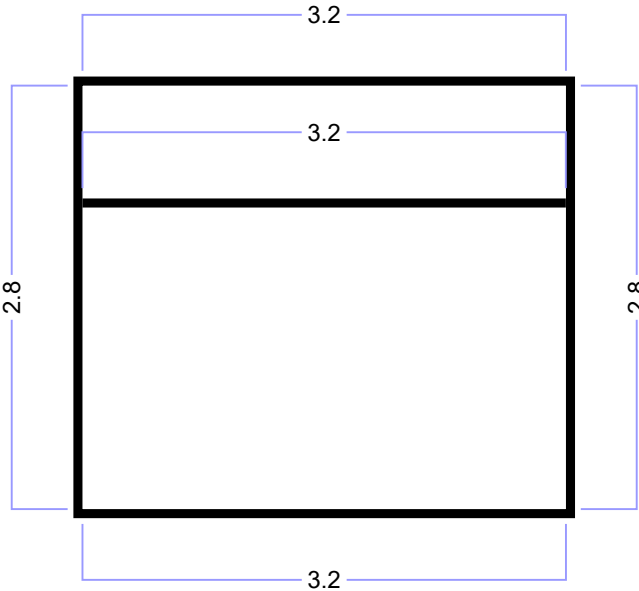

SIDE ELEVATION - FACING No82



Site:	80 Cross Lane East, DA12 5HB	Drawing: 801507	Project: Garden Outbuilding	Drawn: TG	Notes: Building Width - 6.00m Building Depth - 3.2m Height to Eves - 2.00m Height to Apex - 2.8m	GKL BRE Watford, WD25 9XX
Title :	Side Elevations	Scale: 1:50	Date: July 2025	Rev: A		