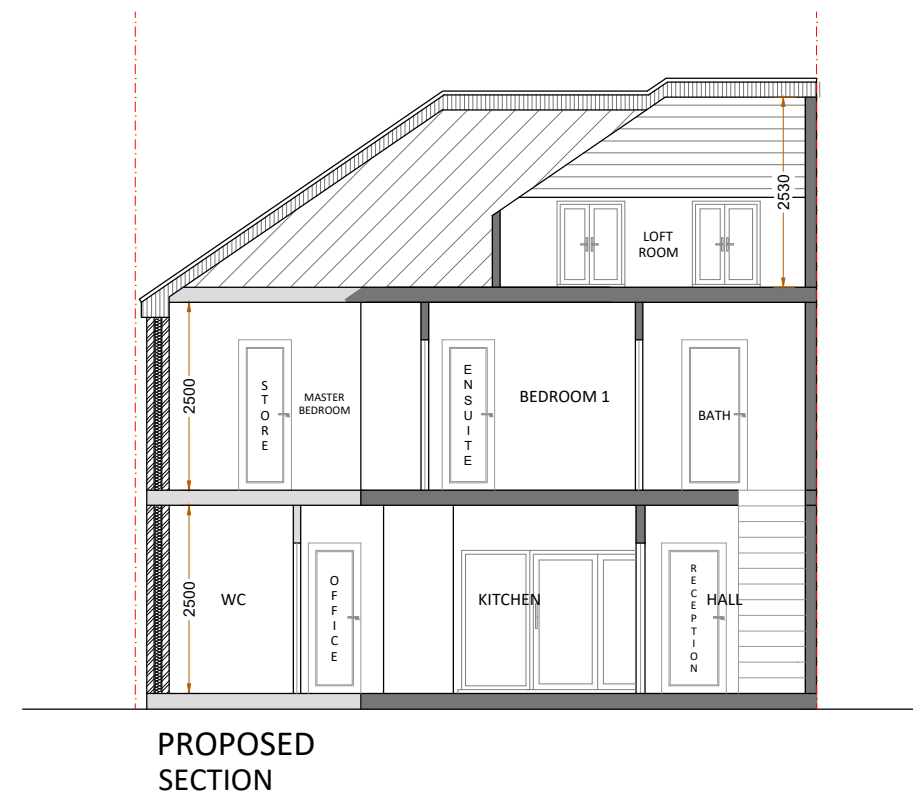
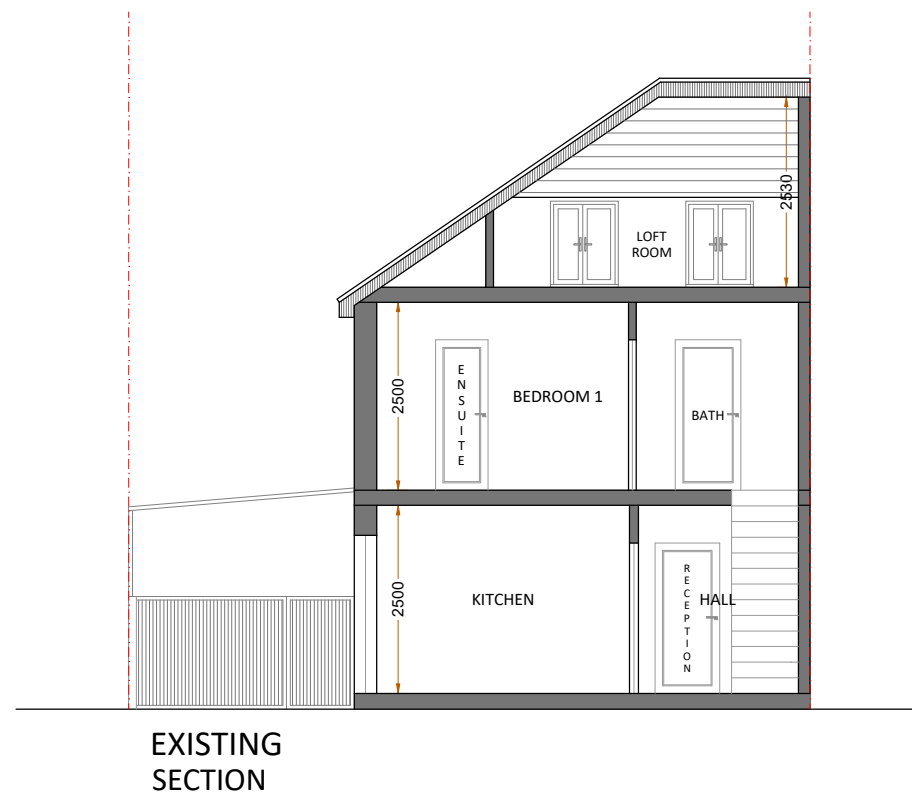


GRAPHIC SCALE: 1:100

NO	Description	Date	Project Name		Client		REF	REV
			21 Darenth Drive GRAVESEND DA12 4TA					
			Sheet Title : Existing & Proposed Section		Date:	13/08/25	Sheet number	06
					Drawn by:	MMK	Sanaa Designs	
					Checked by:	TK		
					Scale 1:100@A3			