
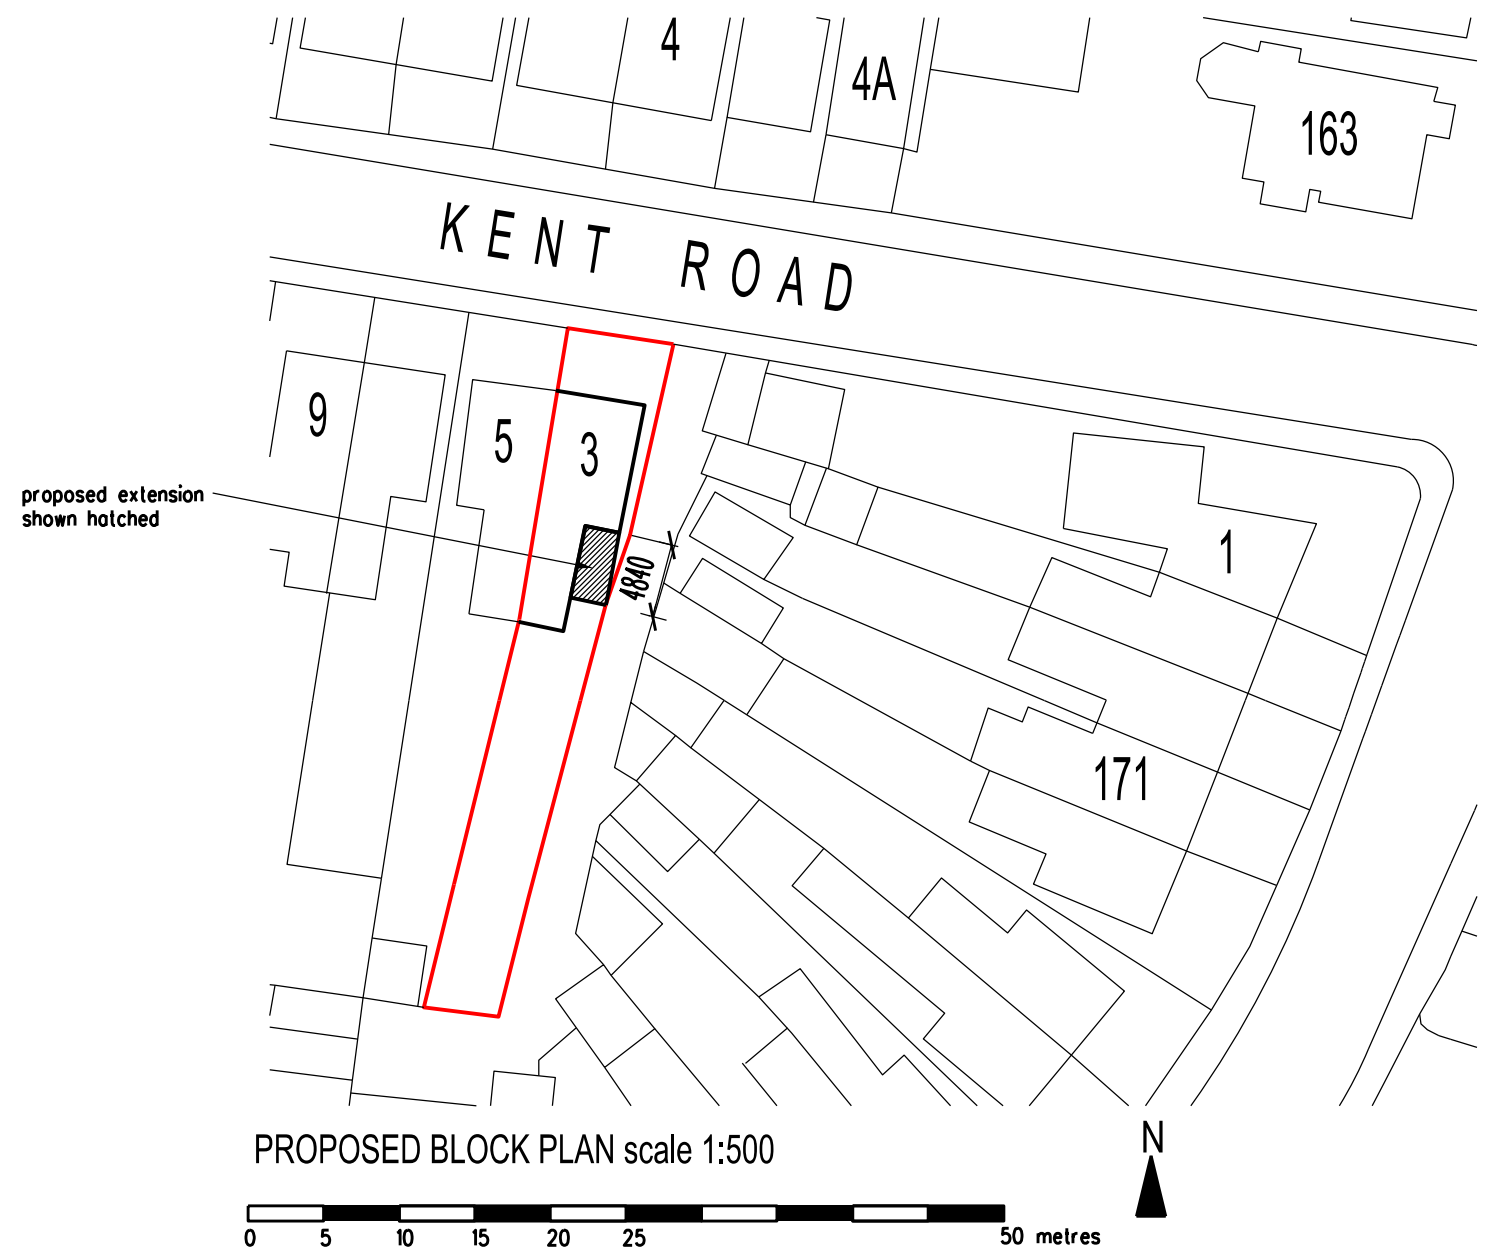


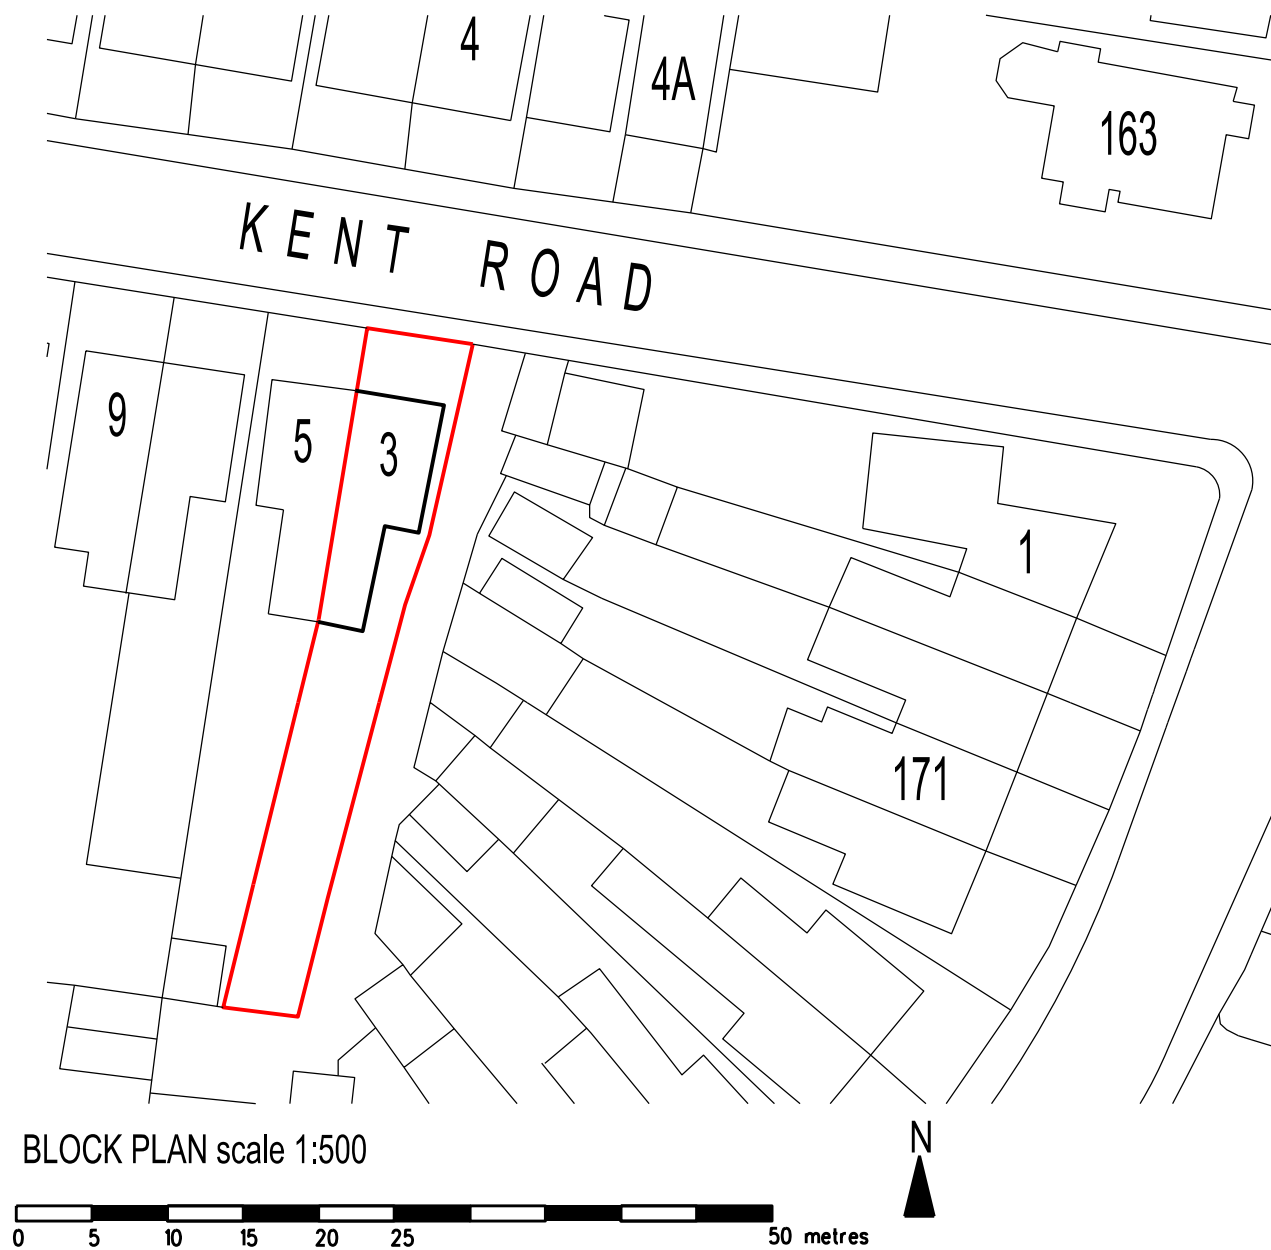

REVISION	DATE
ARCHITECT	
TAARCHITECTS 11 JOYDENS WOOD ROAD BEXLEY KENT DA5 2HS Tel 07905 130591 ta140256@gmail.com	
JOB	
PROPOSED GROUND FLOOR REAR EXTENSION AT 3 KENT ROAD GRAVESEND KENT DA11 0SZ	
DRAWING	
EXISTING SITE LOCATION BLOCK PLANS & PROPOSED BLOCK PLAN	
SCALE	DATE
1:500 & 1250 AT A3	MAY 2023
DRAWING NO.	
AS/01	