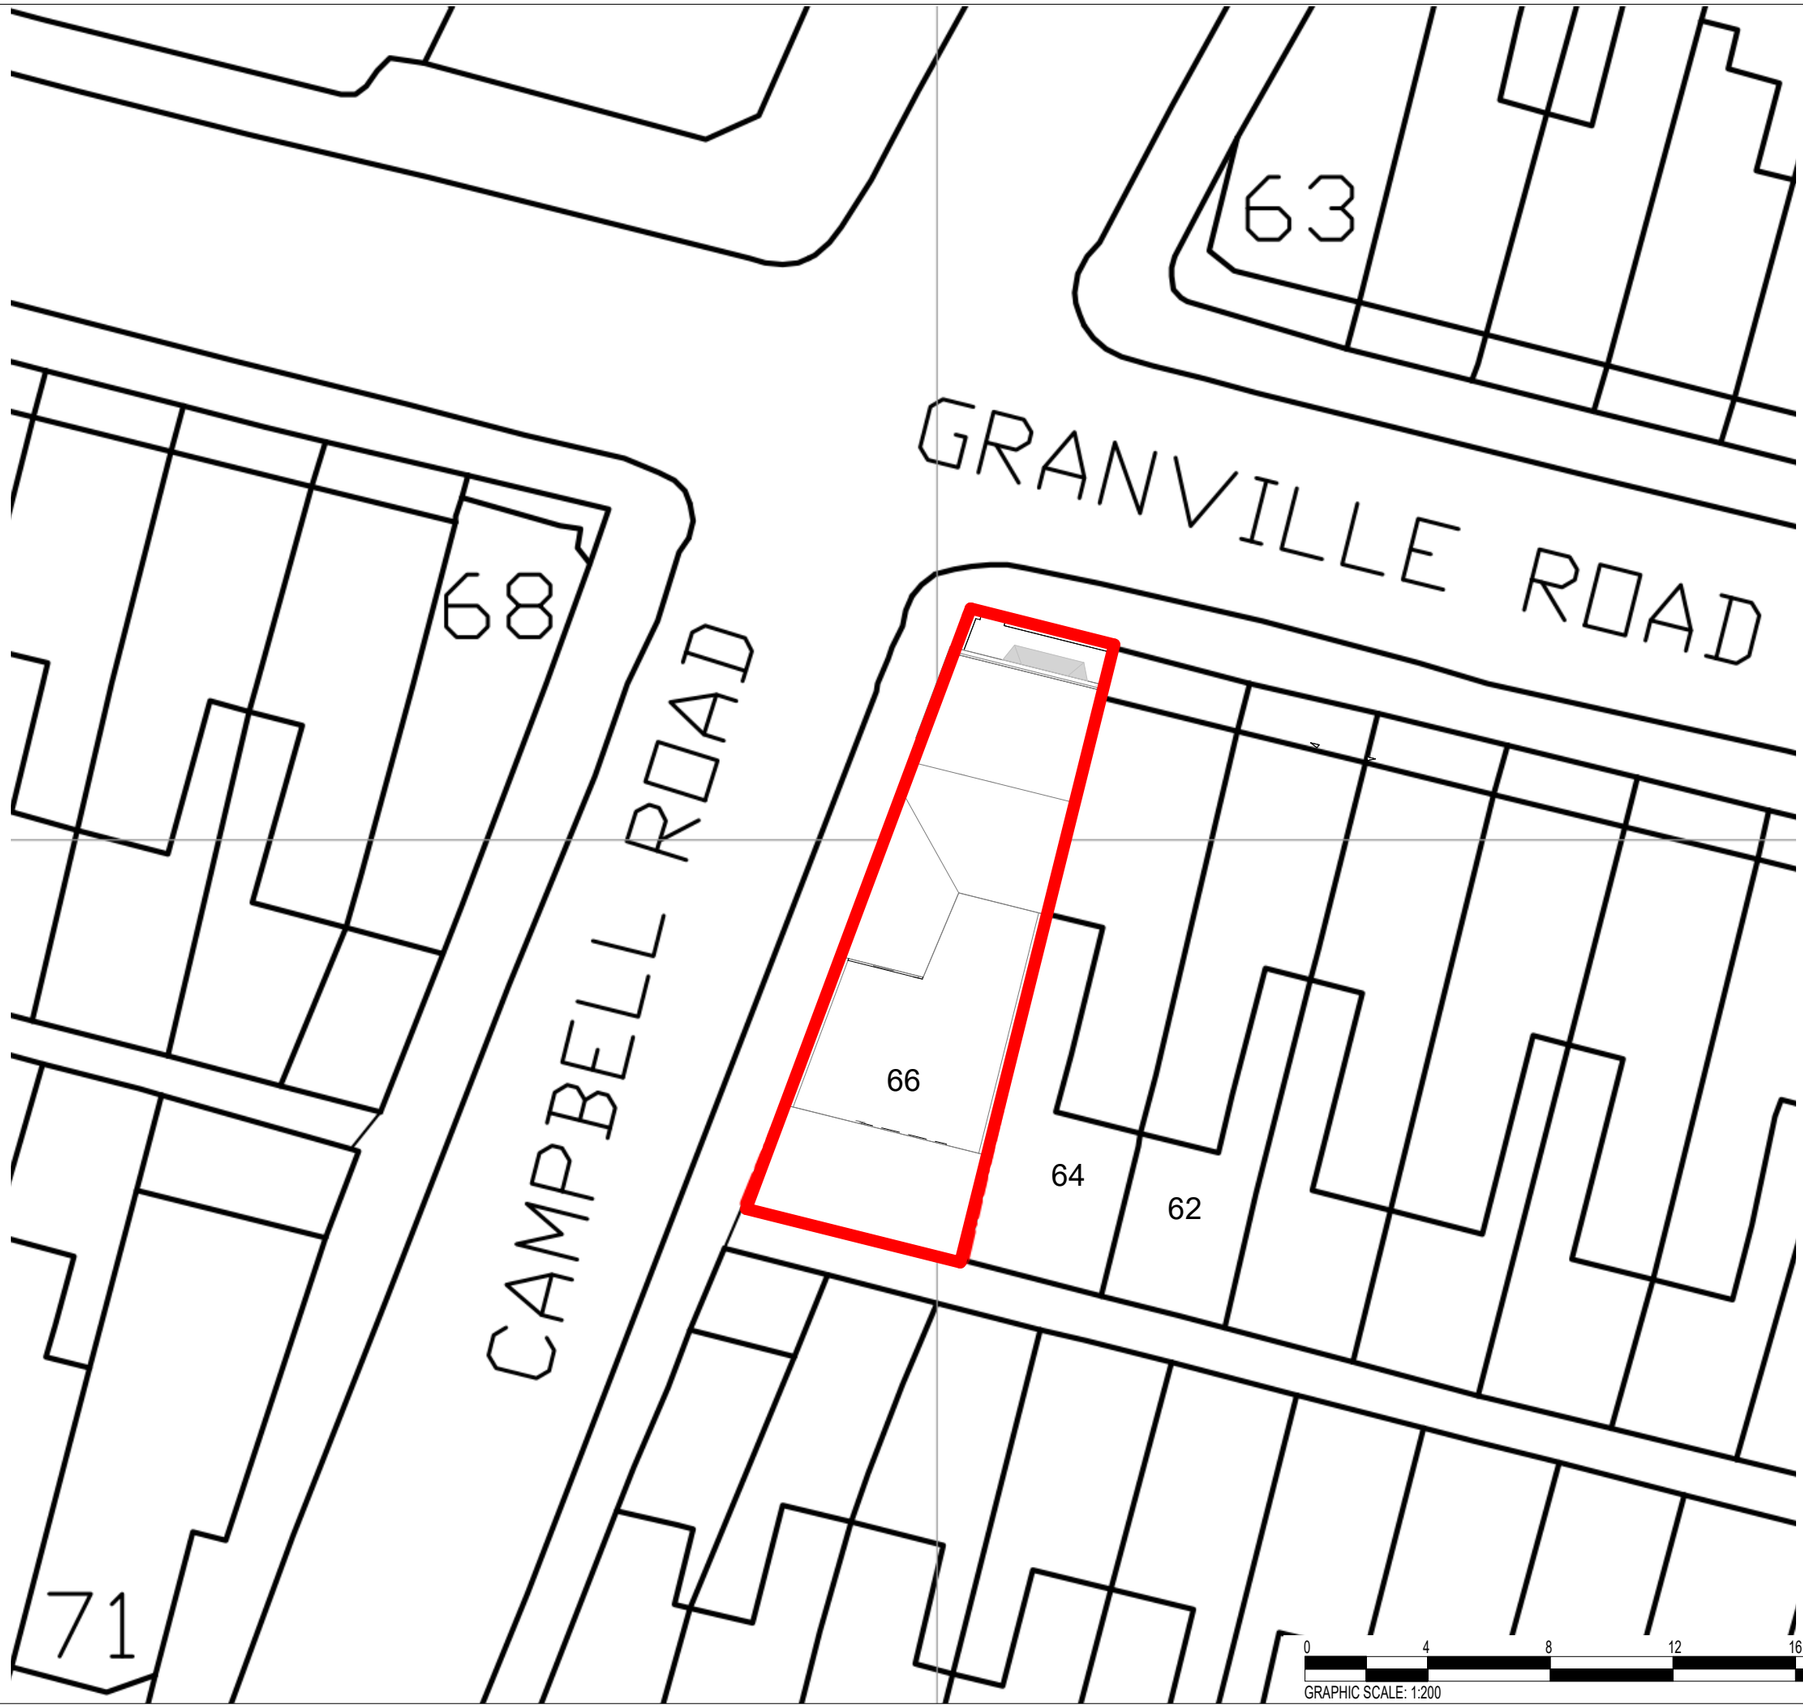


REVISIONS

REV	DATE	DESCRIPTION
P0	30/05/23	Planning Submission Validation
P1	05/06/23	Planning Validation

NOTES:

CLIENT

Ms
Khalisha d'Souza
66 Granville Rd, Gravesend DA11 0JT

© COPYRIGHT. ALL RIGHTS RESERVED

THIS WORK IS COPYRIGHT AND CANNOT BE REPRODUCED OR COPIED IN ANY FORM OR BY ANY OTHER MEANS (GRAPHIC, ELECTRONIC OR MECHANICAL INCLUDING PHOTOCOPYING)
WITHOUT THE WRITTEN PERMISSION OF MSQUARED DESIGN LTD ANY LICENSE, EXPRESS OR IMPLIED, TO USE THIS DOCUMENT FOR ANY PURPOSE WHATSOEVER IS RESTRICTED TO THE TERMS OF THE AGREEMENT OR IMPLIED AGREEMENT BETWEEN MSQUARED DESIGN LTD AND THE INSTRUCTING PARTY.

USE FIGURED DIMENSIONS IN PREFERENCE TO SCALED. CHECK ALL DIMENSIONS ON SITE BEFORE FABRICATION OR SETTING OUT

M SQUARED

PROJECT NAME

66 Granville Road

DRAWING TITLE

Site Block Plan Proposed

STATUS	PROJECT No.	
For Planning	0024	
DATE	**SCALE**	**SIZE**
12/05/23	1 : 200	A3

DRAWN	CHECKED	APPROVED
MB	MR	MR

PROJECT	ORIGIN	ZONE	LEVEL	TYPE	ROLE	DRAWING	REV
GRA-MSQ-ZZ-ZZ-DR-A-1000							