


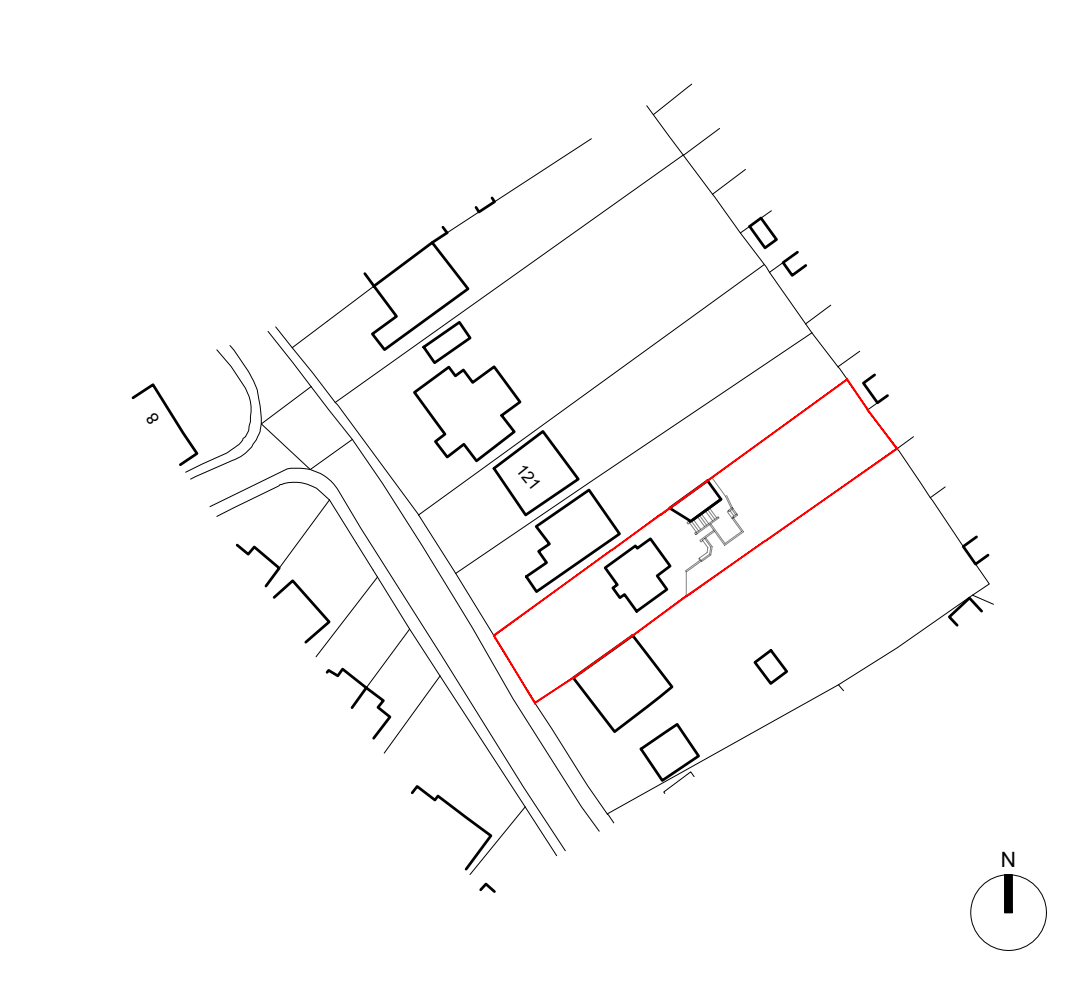

Existing Location Plan - Scale 1:1250



Existing Aerial Plan - Scale 1:1250 appx



Existing Block Plan - Scale 1:500



Legal Info

1. ©Bucknall Design.

2. Scales are for Planning Purposes only. Drawing not for construction. Contractors are not to scale from this drawing in either paper or digital form. Use written dimensions only. All dimensions are given in millimeters unless otherwise stated.

3. All survey information by others. Check all dimensions on site. Site boundaries to be confirmed by client solicitors with reference to title deeds.

4. This drawing is intended for use by the commissioning client only. BD do not assume any liability to any third party for the information herein.

00/00/00

XX

First Issue

JOB TITLE

125 Downs Rd, Istead Rise, Gravesend, DA13 9HD

DWG TITLE

Existing Location Plan
Aerial Plan & Block Plan

DATE

11/09/25

CHECKED BY

TB

DWG NO.

1087[EX]1250

REV.

STATUS

Preliminary

A3

© BUCKNALL DESIGN
Do not scale this drawing. All dimensions to be checked on site.

BD

Bucknall Design

Architect

RIBA Chartered Practice

bucknalldesign.co.uk

tom@bucknalldesign.co.uk

EX

Existing Location Plan, Aerial Plan & Block Plan