
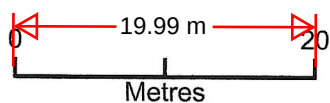


# Otarawairere, Henley Street, Luddesdown, Kent DA13 0BX

*Proposed*

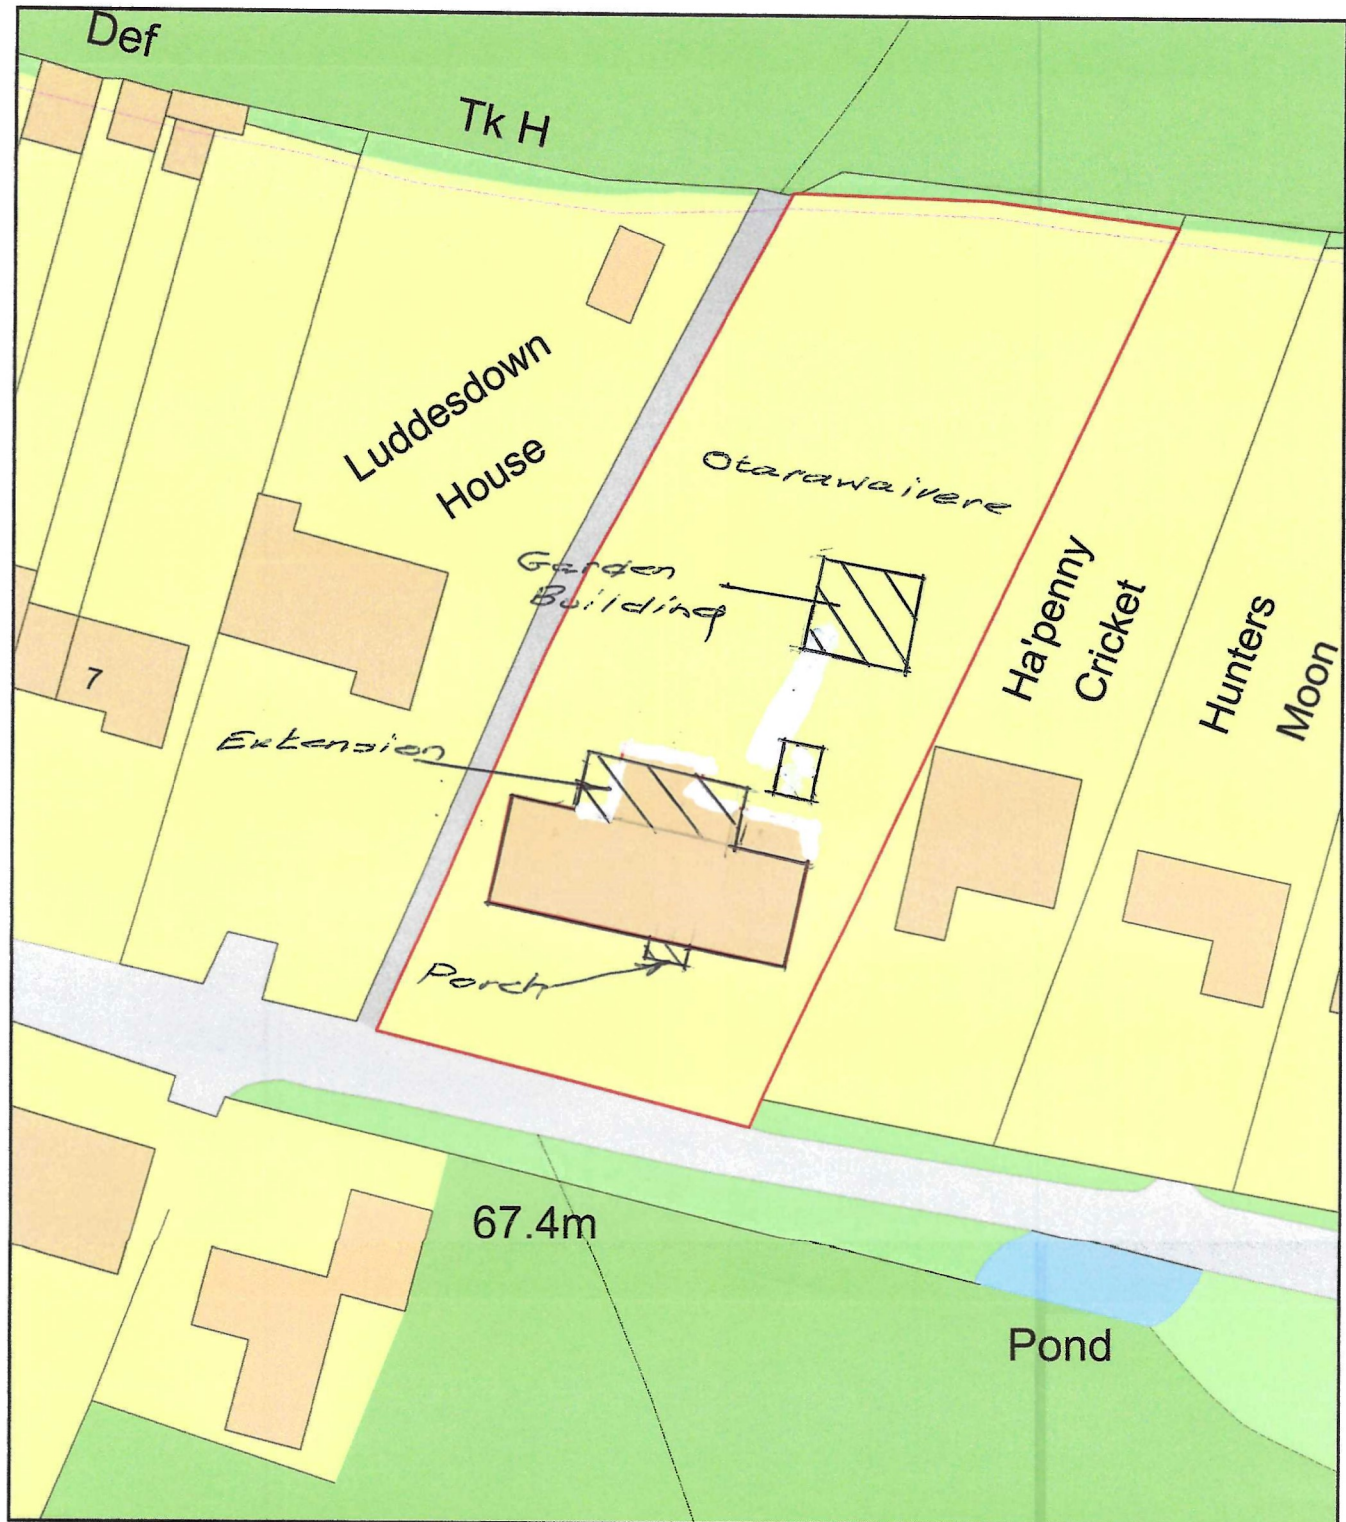

Plan Produced for: Mike Course

Date Produced: 01 Oct 2024

Plan Reference Number: TQRQM24275095329655

Scale: 1:500 @ A4