



Garden building 1:50

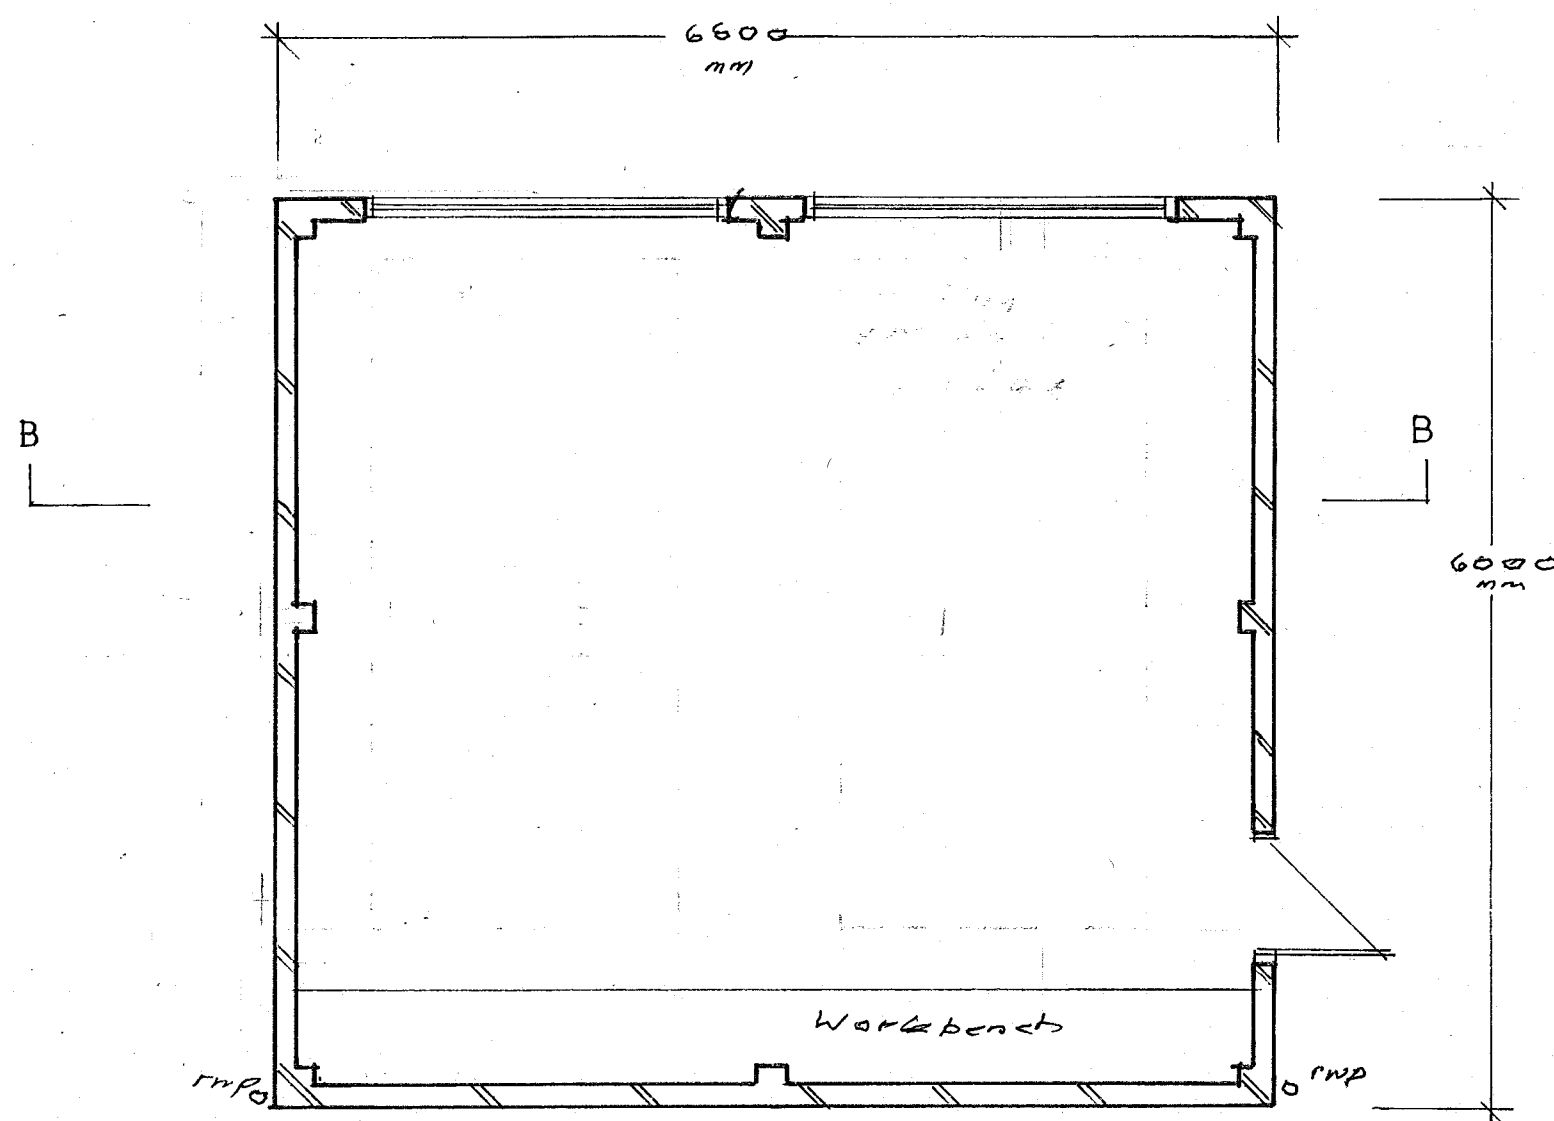


Scale Bars (m)


1:50

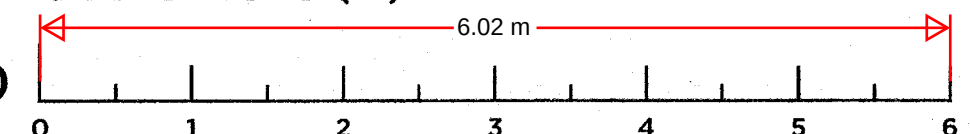

1:100

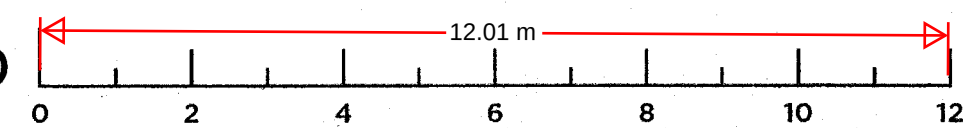

1:200

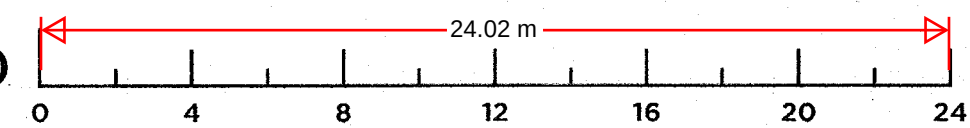

PLAN & SURVEY LTD
BUILDING SURVEYORS

25 Alton Close, Bexley, Kent. DA5 3QJ

Mike Course

Email: planandsurvey@btinternet.com Mobile: 07767 881 391

Client

Mr P. Davison

Job Title

'Otawairere', Henley Street,
Luddesdown, Kent

Drawing Title

Detached garden building

Scale 1:50 1:100 1:200 H3/2