



This drawing is not to be scaled. The architect is to be informed of any errors before work proceeds. The general contractor is responsible for checking all dimensions

Notes

Application Site

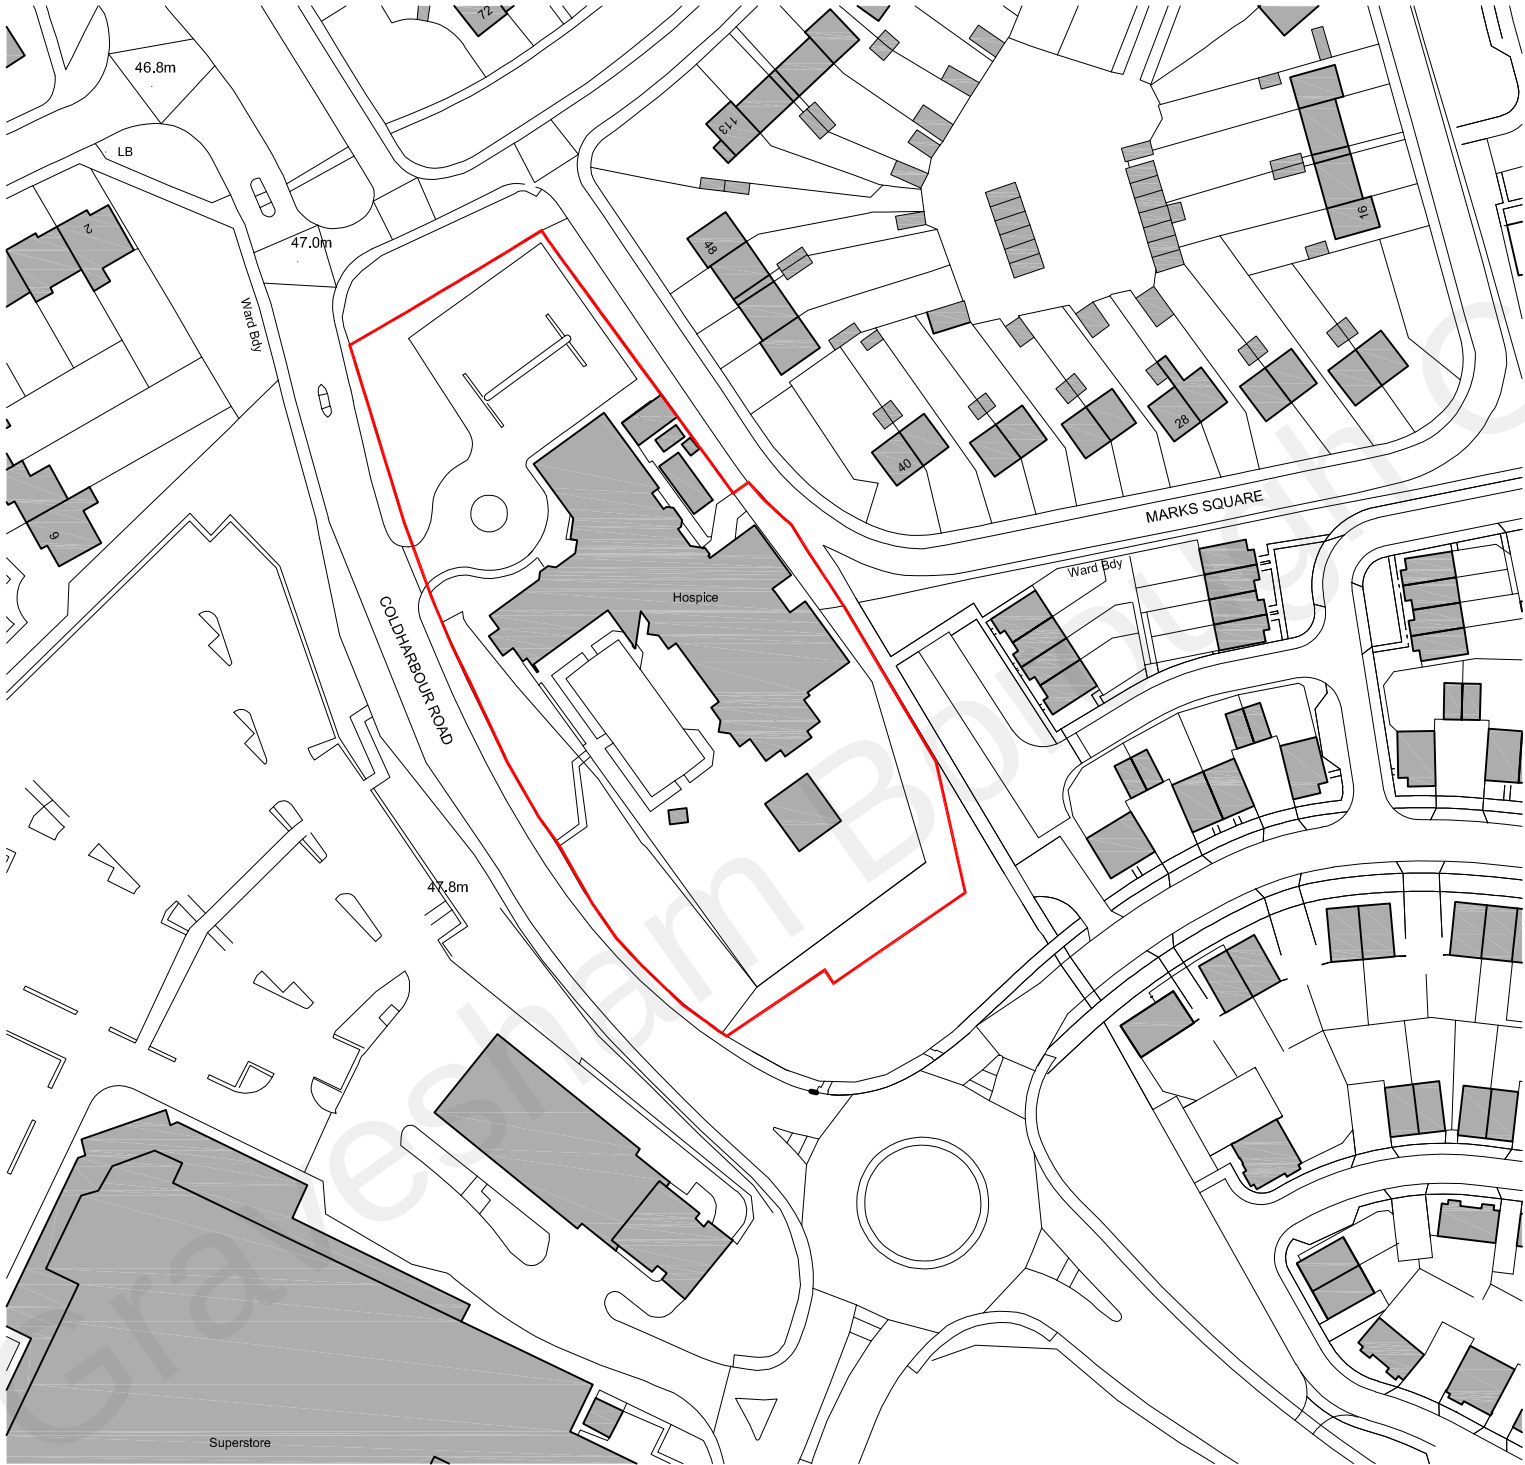

1:1250 SCALE BAR

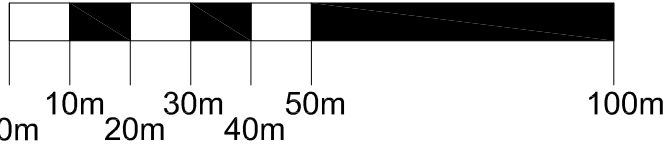

P4	05:11:2021 Planning S73 Application Issue	MB	NH
P3	17:07:2019 Planning Issue	NF	NH
P2	27:06:2019 Updates to hospice outline and application site	NF	NH
P1	21:11:2018 First issue to Client	NF	NH

Rev	Date + notes	Drwn	Chkd
-----	--------------	------	------

r h p **r h partnership architects**
30-31 Foundry Street Brighton BN1 4AT
T 01273 645220
www.rhpartnership.co.uk
brighton@rhpartnership.co.uk

Project
**Ellenor Hospice
Kent**

Drawing
Location Plan

Project	originator	volume	level	type	role	number	revision
P0299-RHP-ZZ-ZZ-DR-A-1000 P4							
Scale(s) @ A3	RHP Project				Drwn	Chkd	
1:1250	P0299				NF	NH	

Status	Suitability
Planning	S2