


PROPOSED NEW DOOR Downhill, Heron Hill Lane

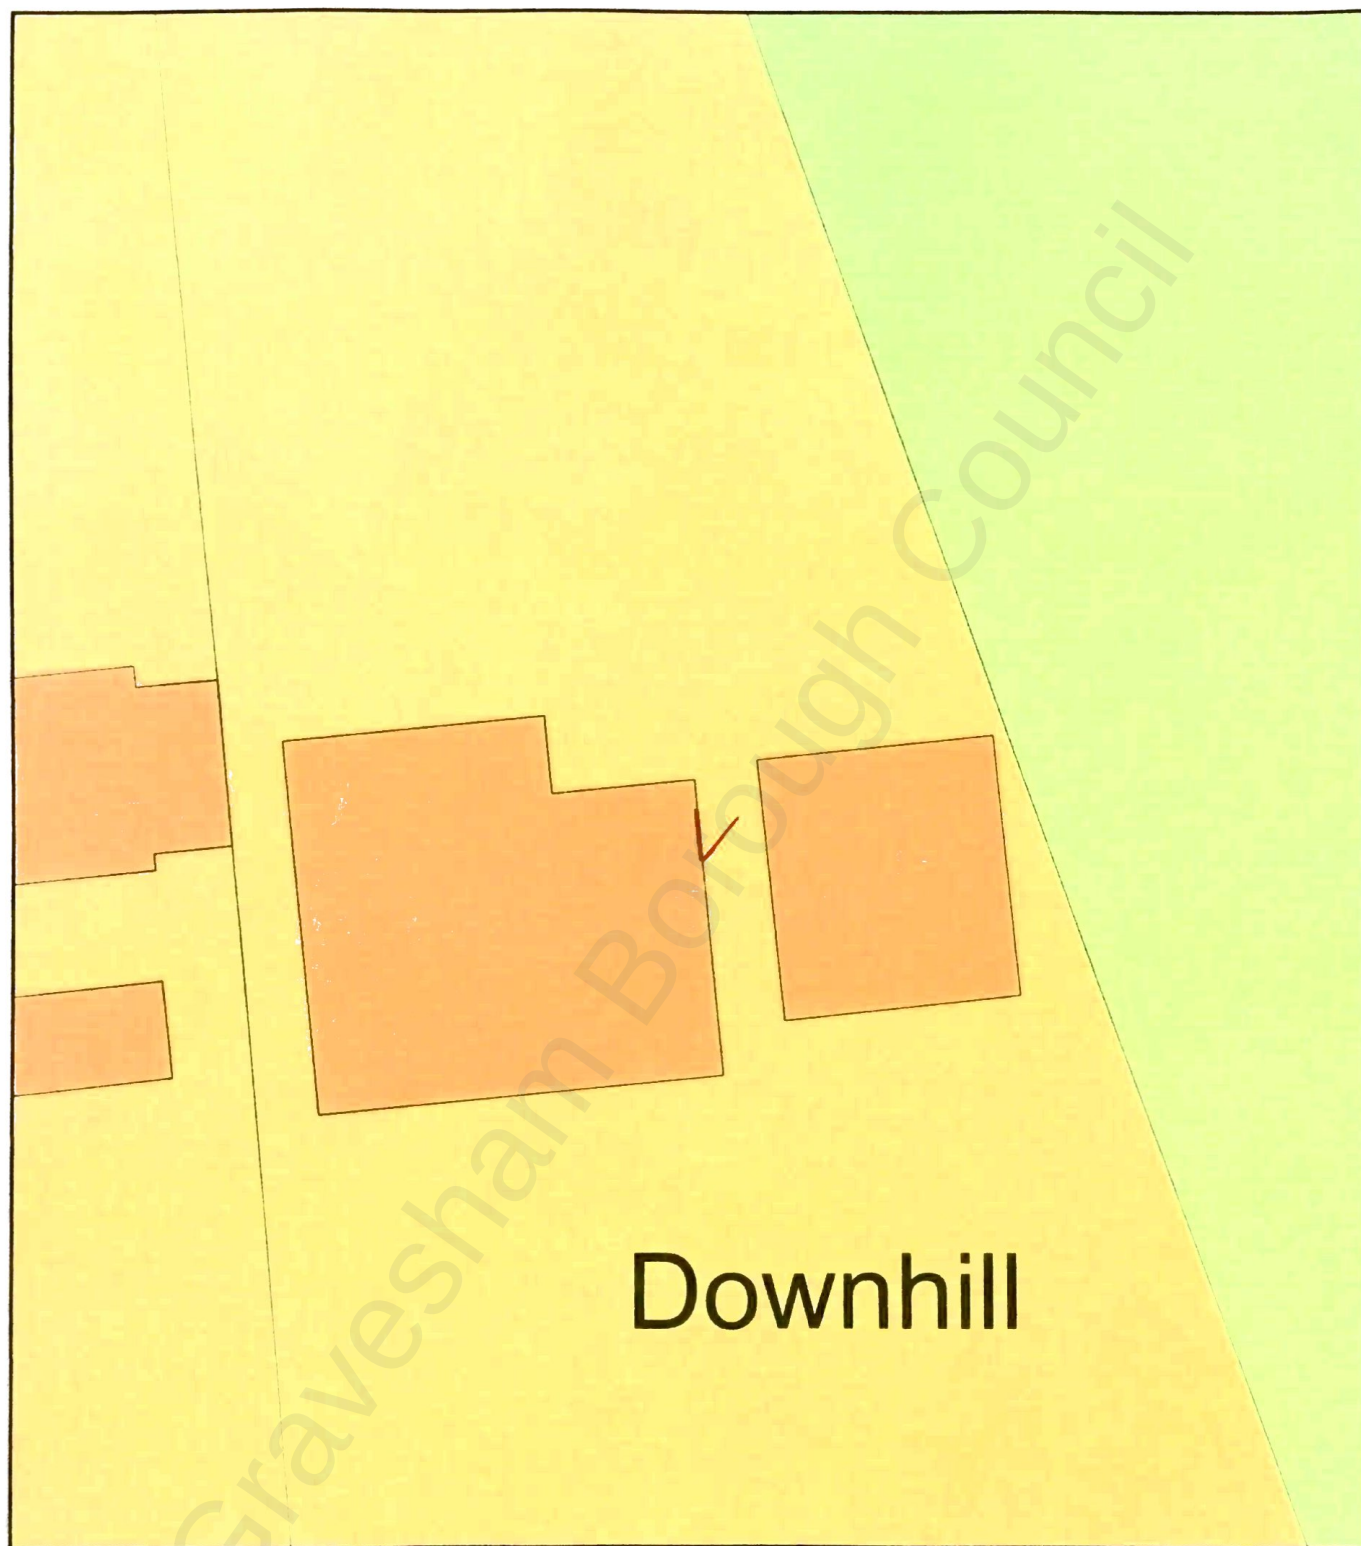

Downhill



Plan Produced for: John Mason

Date Produced: 27 May 2021

Plan Reference Number: TQRQM21147113708318

Scale: 1:200 @ A4