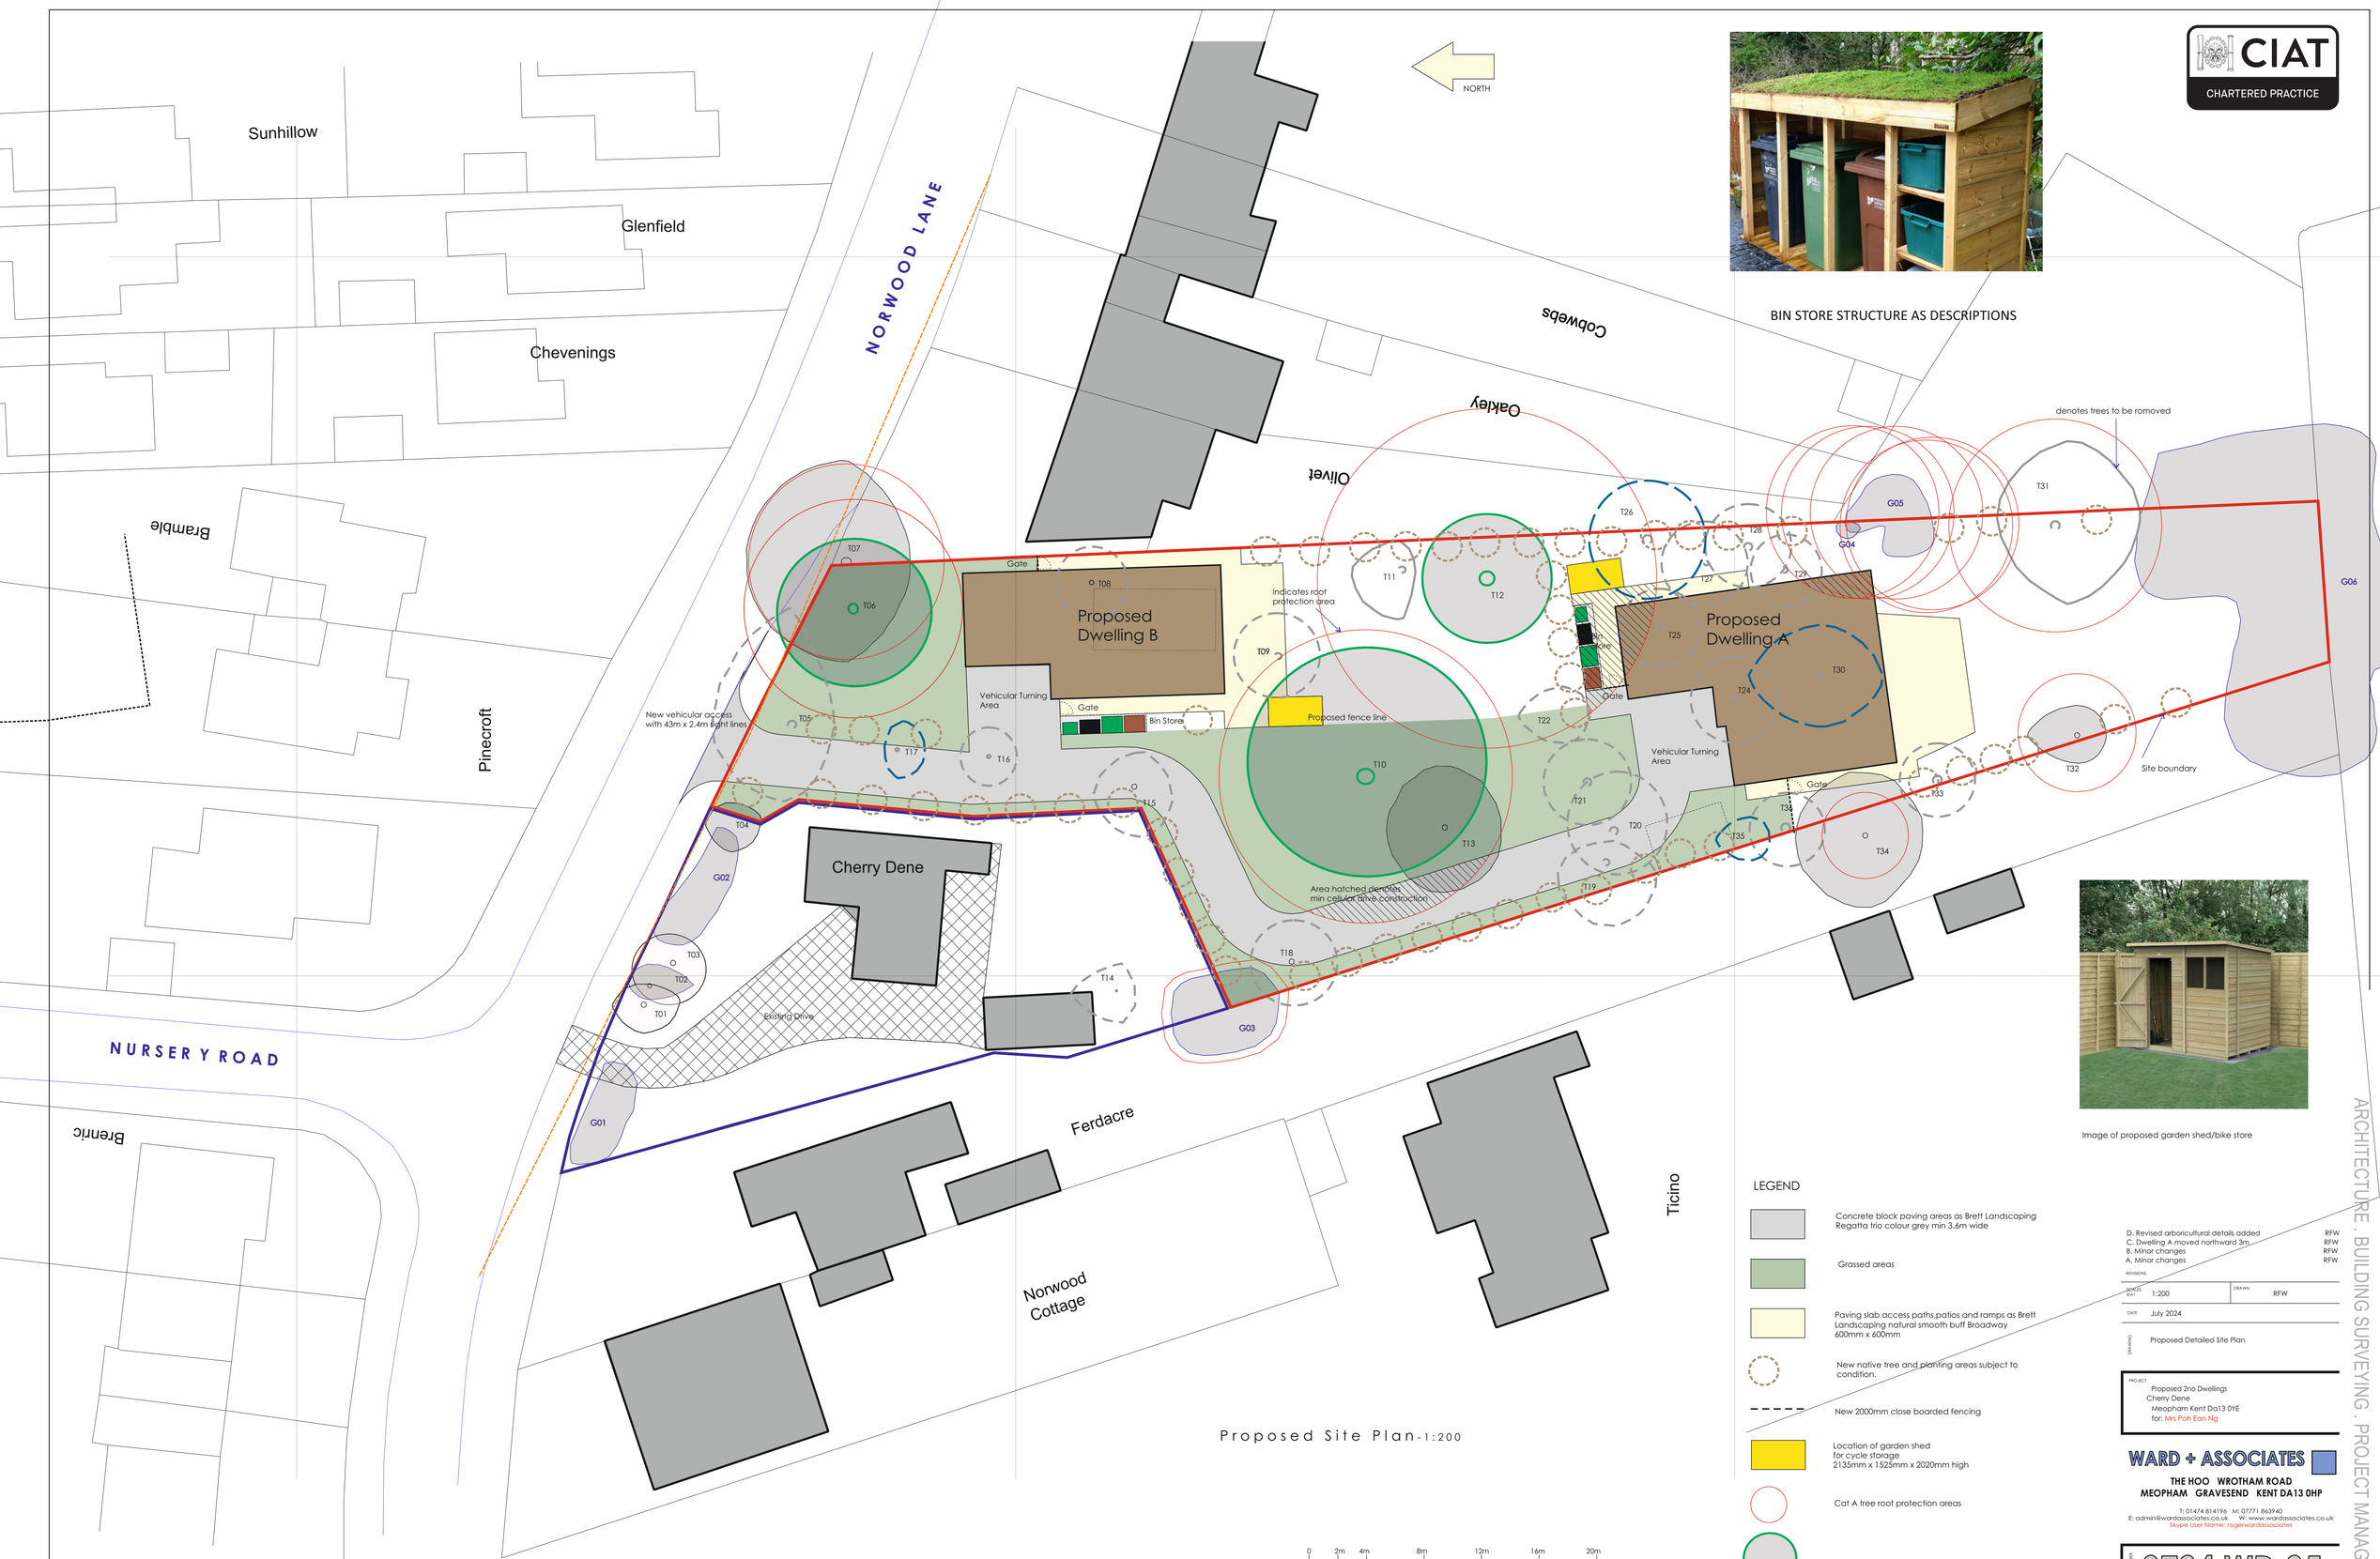


BIN STORE STRUCTURE AS DESCRIPTIONS

Image of proposed garden shed/bike store

Proposed Site Plan - 1:200

LEGEND

- Concrete block paving areas as Brett Landscaping Regatta trio colour grey min 3.6m wide
- Grassed areas
- Paving slab access paths,patios and ramps as Brett Landscaping natural smooth buff Broadway 600mm x 600mm
- New native tree and planting areas subject to condition.
- New 2000mm close boarded fencing
- Location of garden shed for cycle storage 2135mm x 1525mm x 2020mm high
- Cat A tree root protection areas
- Cat A trees to remain

Ordnance Survey (c) Crown Copyright 2024. All rights reserved. Licence number 100022432 50m GRID

CIAT CHARTERED PRACTICE

ARCHITECTURE . BUILDING SURVEYING . PROJECT MANAGEMENT

| REVISIONS | |
|---|---|
| D. Revised arboricultural details added | RFW |
| C. Dwelling A moved northward 3m | RFW |
| B. Minor changes | RFW |
| A. Minor changes | RFW |

| | | | |
|---|---|---|---|
| SCALE (@A1) | 1:200 | DRAWN | RFW |
| DATE | July 2024 | | |

DRAWING: Proposed Detailed Site Plan

PROJECT: Proposed 2no Dwellings
Cherry Dene
Meopham Kent Da13 0YE
for: Mrs Poh Ean Ng

WARD + ASSOCIATES
THE HOO WROTHAM ROAD
MEOPHAM GRAVESEND KENT DA13 0HP
T: 01474 814196 M: 07771 863940
E: admin@wardassociates.co.uk W: www.wardassociates.co.uk
Skype User Name: rogerwardassociates

DRAWING NUMBER: 0724.WD.05D

A B C D