
- This drawing is copyright and may not be altered, traced, copied, photographed or used for any purpose other than that for which it is issued without written permission from Meiloci Landscape Architects.
- Do not scale for construction purposes. Figured dimensions shall have precedence over scaled dimensions.
- Any discrepancies should be reported to the Landscape Architect.
- All trees and hedgerows are to be protected in accordance with BS5837 and/or Arboricultural recommendations unless instructed otherwise.
- This drawing is not for construction purposes.

NOTES / REVISIONS

REV.	DESCRIPTION	INIT.	DATE
01	PLANNING ISSUE	CM	02.02.2026

KEY:

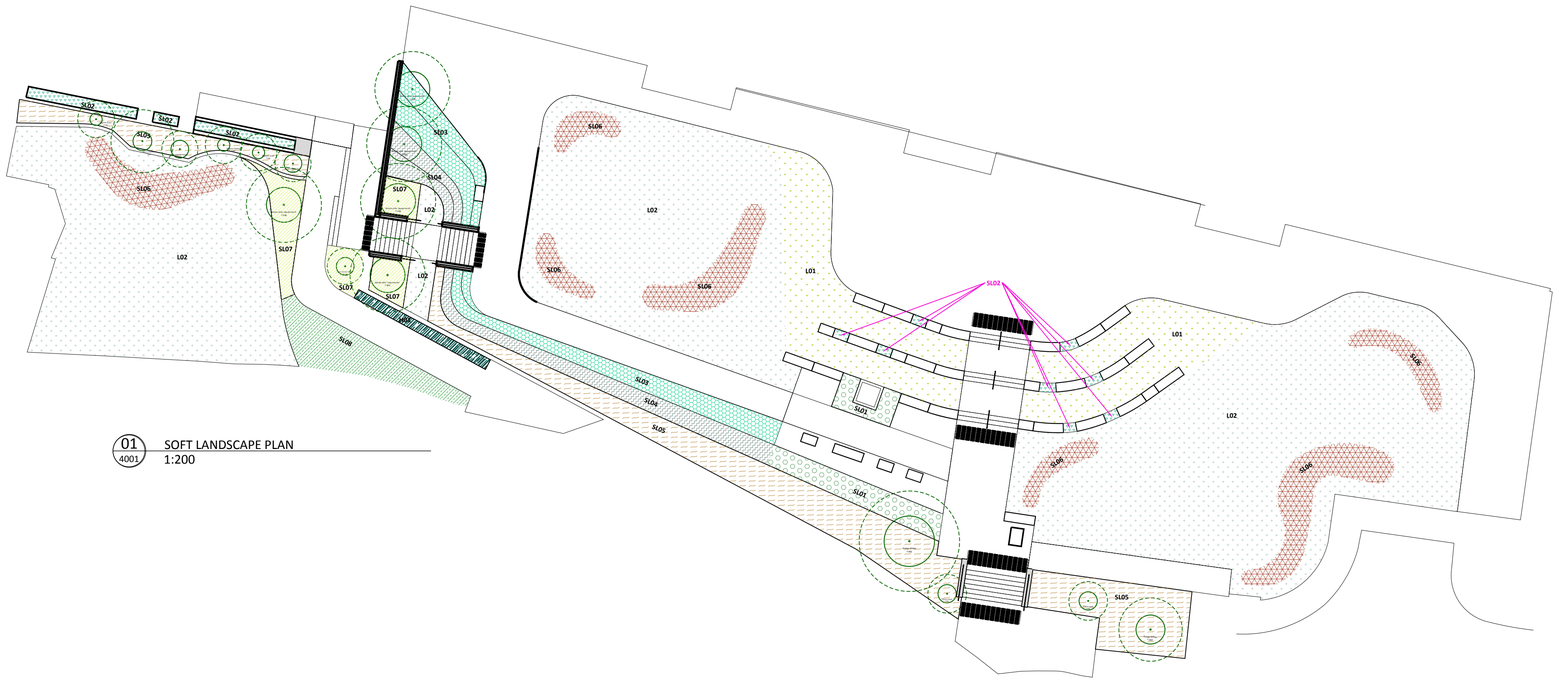

01 4001 SOFT LANDSCAPE PLAN
1:200

- LO1 - Amenity Turf
- LO2 - Species Rich Eco Turf
- SLO1 - Statue Ornamental Planting
- SLO2 - Planters Ornamental Planting
- SLO3 - Lower Tier Planting
- SLO4 - Mid Tier Planting
- SLO5 - Upper Tier Shrub Planting
- SLO6 - Naturalised Spring Bulb Mix
- SLO7 - Dry Shade Planting
- SLO8 - Sensory Ornamental Planting
- H01 - Native Hedge Planting
- T0x - Trees

A1:
0m 2 4 6 8 10 12 14m
1:200

ST ANDREWS GARDENS. Gravesend

PLANTING SCHEDULE

Plant code	Botanical name	Common name	Height	Girth	Form	Clear stem	Root Condition	No.	% Mix
T01 - TREES									
AUN	*Arbutus unedo*	Strawberry Tree	1.8-2m	6-8cm girth	Light Standard	1.2m	Rootball	2	-
BUJ	*Betula utilis 'Jacquemontii'*	Silver Birch	1.8-2m	6-8cm girth	Light Standard	1.2m	Rootball	5	-
CCA	*Cercis canadensis*	Eastern Redbud	1.8-2m	6-8cm girth	Light Standard	1.2m	Rootball	1	-
CKO	*Cornus Kousa*	Chinese Dogwood	1.8-2m	6-8cm girth	Light Standard	1.2m	Rootball	3	-
GBI	*Ginkgo biloba*	Maidenhair Tree	1.8-2m	6-8cm girth	Light Standard	1.2m	Rootball	2	-
MST	*Magnolia 'Stellata'*	Star Magnolia	1.8-2m	6-8cm girth	Light Standard	1.2m	Rootball	1	-
MSU	*Magnolia 'Susan'*	Magnolia	1.8-2m	6-8cm girth	Light Standard	1.2m	Rootball	1	-
L01 - HARD WEARING AMENITY GRASS SEED MIX									
	Boston Seeds: BS Quality Hard Wearing Lawn Seed		50g per m2						
	80% amenity perennial ryegrass and 20% strong creeping red fescue.								
L02 - ECO GRASS SEED MIX									
	Boston Seeds: BS Eco Clover Grass Seed		25-35g per m2						
	50% amenity perennial ryegrass, 35% strong creeping red fescue, 12.5% chewings fescue and 2.5% microclover								
SL01 - STATUE: HARDY ORNAMENTAL PLANTING (Planting density: 9 per m2)									
SHRUBS									
MEG	*Mahonia eurybracteata subsp. ganpinensis 'Soft Caress'*	Oregon Grape	1-1.5m	1-1.5m	1-2L pot	Shrub	Con	-	5
PTP	*Pittosporum tenuifolium 'Purpureum'*	Tawhiwhi	2-3m	2-3m	1-2L pot	Shrub	Con	-	5
PERENNIALS									
HYM	*Hylotelephium 'Matrona'*	Showy Orpine	60-80	40-60	9cm pot	Perennial	Con	-	10
RUF	*Rudbeckia fulgida var. sullivantii 'Goldsturm'*	Black Eyed Susan	60-80	60-90	9cm pot	Perennial	Con	-	15
MOD	*Monarda didyma 'Firebal'*	Bergamot	60-80	60-90	9cm pot	Perennial	Con	-	10
SNC	*Salvia nemorosa 'Caradonna'*	Balkan Clary	60-90	40-60	9cm pot	Perennial	Con	-	15
SPM	*Sanguisorba 'Proud Mary'*	Burnet	1-1.5m	30-40	9cm pot	Perennial	Con	-	5
VBO	*Verbena bonariensis*	Purple Top	1-1.5m	30-40	9cm pot	Perennial	Con	-	5
GRASSES									
CAA	*Calamagrostis x acutiflora 'Karl Foerster'*	Feather Reed Grass	1-1.5m	60-90	9cm pot	Grass	Con	-	15
STE	*Stipa tenuissima*	Mexican Feather Grass	40-60	40-60	9cm pot	Grass	Con	-	15
GROUNDCOVER									
ARE	*Ajuga reptans*	Bugle	20 - 30	40-60	9cm pot	Perennial	Con	-	10
BULBS (Planting density: 10 per m2, groups of 3-5)									
NDM	Narcissus 'Dutch Master'	Daffodil	30-50	10-20	N/A	Bulb	N/A		100
SL02 - PLANTERS: HARDY ORNAMENTAL PLANTING (Planting density: 9 per m2)									
SHRUBS									
APC	*Artemisia 'Powis Castle'*	Wormwood	40-60	60-90	1-2L pot	Shrub	Con	-	10
PERENNIALS									
OLWB	*Oenothera lindheimeri 'Whirling Butterflies'*	Gaura	60-90	40-60	9cm pot	Perennial	Con	-	20
SOP	*Salvia officinalis Purpureum*	Purple Sage	40-60	40-60	9cm pot	Perennial	Con	-	10
STB	*Stachys byzantina*	Lambs Ears	60-90	40-60	9cm pot	Perennial	Con	-	10
GRASSES									
STE	*Stipa tenuissima*	Mexican Feather Grass	40-60	40-60	9cm pot	Grass	Con	-	30
GROUNDCOVER									
CNO	*Chamaemelum nobile*	Chamomile	20-30	40-60	9cm pot	Grass	Con	-	10
EKA	*Erigeron karvinskianus*	Mexican Fleabane	20 - 30	40-60	9cm pot	Perennial	Con	-	10
BULBS (Planting density: 10 per m2, groups of 3-5)									
NTH	*Narcissus 'Thalia'*	Narcissus	20 - 30	10	N/A	Bulb	N/A	-	100
SL03 - LOWER TIER PLANTING (Planting density: 6 per m2)									
SHRUBS									
APC	*Artemisia 'Powis Castle'*	Wormwood	40-60	60-90	1-2L pot	Shrub	Con	-	10
JHOB	*Juniperus horizontalis 'Blue Chip'*	Creeping Juniper	50	3m	1-2L pot	Shrub	Con	-	20
LAH	*Lavandula angustifolia 'Hidcote'*	English Lavender	40-60	40-60	1-2L pot	Perennial	Con	-	20
PTPO	*Pittosporum tenuifolium 'Go Bal'*	Tawhiwhi	1m	1m	1-2L pot	Shrub	Con	-	10
PFA	*Potentilla fruticosa 'Abbotswood'*	Shrubby cinquefoil	60-90	1-1.5m	1-2L pot	Shrub	Con	-	10
GROUNDCOVER									
CNO	*Chamaemelum nobile*	Chamomile	20-30	40-60	9cm pot	Grass	Con	-	10
EKA	*Erigeron karvinskianus*	Mexican Fleabane	20 - 30	40-60	9cm pot	Perennial	Con	-	10
TSE	*Thymus serpyllum*	Creeping Thyme	20 - 30	20-40	9cm pot	Perennial	Con	-	10
BULBS (Planting density: 15-20 per m2, groups of 5-10)									
CYC	*Cyclamen coum 'Alba'*	Cyclamen	10cm	10	N/A	Bulb	N/A	-	60
NTH	*Narcissus 'Thalia'*	Narcissus	20 - 30	10	N/A	Bulb	N/A	-	40
SL04 - MID TIER PLANTING (Planting density: 9 per m2)									
PERENNIALS									
LYC	*Lychnis coronaria*	Rose campion	60-90	40-60	9cm pot	Perennial	Con		8
MOD	*Monarda didyma*	Bergamot	60-90	40-60	9cm pot	Perennial	Con		10
NWL	*Nepeta 'Walkers Low'*	Catmint	60-90	40-60	9cm pot	Perennial	Con		10
OLWB	*Oenothera lindheimeri 'Whirling Butterflies'*	Gaura	60-90	40-60	9cm pot	Perennial	Con		16
SFO	*Sanguisorba tenna*	Foxtail Burnet	60-90	60-90	9cm pot	Perennial	Con		8
VEB	*Verbena bonariensis*	Purple Top	1-1.5m	30-40	9cm pot	Perennial	Con		8
GRASSES									
CAA	*Calamagrostis x acutiflora 'Karl Foerster'*	Feather Reed Grass	1-1.5m	60-90	9cm pot	Grass	Con		15
MSI	*Miscanthus sinensis 'Kleine Silberspinne'*	Chinese Silver Grass	60-90	60-90	9cm pot	Grass	Con		10
STE	*Stipa tenuissima*	Mexican Feather Grass	40-60	40-60	9cm pot	Grass	Con		15
BULBS (Planting density: 10 per m2, groups of 3-5)									
NTH	*Narcissus 'Thalia'*	Narcissus	20 - 30	10	N/A	Bulb	N/A		100
SL05 - UPPER TIER SHRUB PLANTING (Planting density: 4 per m2)									
SHRUBS									
CTE	*Choisya ternata*	Mexican Orange Blossom	1-1.5m	1-2m	3L pot	Shrub	Con		12
CAS	*Cornus alba 'Sibirica'*	Dogwood	2-3m	2-3m	3L pot	Shrub	Con		20
HJ	*Hamamelis x intermedia 'Jelena'*	Witch Hazel	2-3m	2-3m	3L pot	Shrub	Con		10
JHOB	*Juniperus horizontalis 'Blue Chip'*	Creeping Juniper	40-60	3m	3L pot	Shrub	Con		20
MEG	*Mahonia eurybracteata subsp. ganpinensis 'Soft Caress'*	Oregon Grape	1-1.5m	1-1.5m	3L pot	Shrub	Con		10
PBE	*Philadelphus 'Belle Etoile'*	Mock Orange	1-1.5m	2-3m	3L pot	Shrub	Con		8
PTPO	*Pittosporum tenuifolium 'Pompom'*	Tawhiwhi	1-1.5m	1-1.5m	3L pot	Shrub	Con		10
VOC	*Viburnum opulus 'Compactum'*	Guelder Rose	1-1.5m	1-1.5m	3L pot	Shrub	Con		10
BULBS (Planting density: 15-20 per m2, groups of 5-10)									
CYC	*Cyclamen coum*	Cyclamen	10cm	10	N/A	Bulb	N/A		100
SL06 - NATURALISED SPRING BULB MIX									
BULBS (Planting density: 10 per m2, in large naturalised swathes)									
GNI	*Galanthus nivalis*	Snowdrop	10	10	N/A	Bulb	N/A		20
HNS	*Hyacinthoides non-scripta*	English Bluebell	10	10	N/A	Bulb	N/A		40
NFG	Narcissus 'February Gold'	Daffodil	20 - 30	10-20	N/A	Bulb	N/A		10
NDM	Narcissus 'Dutch Master'	Daffodil	30-50	10-20	N/A	Bulb	N/A		10
NRES	Narcissus 'Rijnfield Early Sensation'	Daffodil	30-50	10-20	N/A	Bulb	N/A		10
NPS	Narcissus pseudonarcissus	Wild Daffodil	20 - 30	10-20	N/A	Bulb	N/A		10
SL07 - DRY SHADE PLANTING (Planting density: 9 per m2)									
SHRUBS									
SAH	*Sarcocca hookeriana 'Winter Gem'*	Winter Box	40 - 60	60-90	1-2L pot	N/A	Con		10
PERENNIALS, GRASSES AND FERNS									
ASS	*Asplenium scolopendrium*	Harts Tongue Fern	30-50		9cm pot	Perennial	Con		8
DAF	*Dryopteris affinis*	Scaly Male Fern	1m	60-90	9cm pot	Perennial	Con		8
HAM	*Hakonechloe macra*	Japanese Forest Grass	20 - 30		9cm pot	Grass	Con		20
TGR	*Tellima grandiflora*	Fringe Cups	30-40	40-60	9cm pot	Perennial	Con		14
GROUNDCOVER									
LMU	*Liriope muscari*	Big Blue Lily-Turf	20 - 30	40-60	9cm pot	Perennial	Con		20
PTE	*Pachysandra terminalis*	Japanese spurge	40-60	1m	9cm pot	Perennial	Con		20
BULBS (Planting density: 15-20 per m2, groups of 5-10)									
GAN	*Galanthus nivalis*	Snowdrop	10	10	N/A	Bulb	N/A		40
CYC	*Cyclamen coum*	Cyclamen	10cm	10	N/A	Bulb	N/A		60
SL08 - SENSORY ORNAMENTAL PLANTING (Planting density: 9 per m2)									
SHRUBS									
APC	*Artemisia 'Powis Castle'*	Wormwood	40-60	60-90	1-2L pot	Shrub	Con		8
SCH	*Santolina chamaecyparissus*	Cotton Lavender	60	1m	1-2L pot	Shrub	Con		8
PERENNIALS									
LAH	*Lavandula angustifolia 'Hidcote'*	English Lavender	40-60	40-60	9cm pot	Perennial	Con		10
LYC	*Lychnis coronaria*	Rose campion	60-80	40-60	9cm pot	Perennial	Con		6
SOP	*Salvia officinalis Purpureum*	Purple Sage	40-60	40-60	9cm pot	Perennial	Con		6
SFO	*Sanguisorba 'Foxtail'*	Foxtail Burnet	60-90	60-90	9cm pot	Perennial	Con		6
STB	*Stachys byzantina*	Lambs Ears	60-90	40-60	9cm pot	Perennial	Con		10
VEB	*Verbena bonariensis*	Purple Top	1-1.5m	30-40	9cm pot	Perennial	Con		6
GRASSES									
MSI	*Miscanthus sinensis 'Kleine Silberspinne'*	Chinese Silver Grass	60-90	60-90	9cm pot	Grass	Con		10
STE	*Stipa tenuissima*	Mexican Feather Grass	40-60	40-60	9cm pot	Grass	Con		12
GROUNDCOVER									
EKA	*Erigeron karvinskianus*	Mexican Fleabane	20 - 30	40-60	9cm pot	Perennial	Con		6
TSQ	*Thymus 'Silver Queen'*	Thyme	20 - 30	20-40	9cm pot	Perennial	Con		6
TSE	*Thymus serpyllum*	Thyme	20 - 30	20-40	9cm pot	Perennial	Con		6
BULBS (Planting density: 10 per m2, groups of 3-5)									
APS	*Allium 'Purple Sensation'*	Ornamental onion	60-90	10	N/A	Bulb	N/A		40
NTH	*Narcissus 'Thalia'*	Narcissus	20 - 30	10	N/A	Bulb	N/A		60
H01 - NATIVE HEDGE PLANTING (Planting density: Double Row 6 per Linear m)									
CMO	*Crataegus monogyna*	Hawthorn	100 - 120	N/A	N/A	Feathered	Shrub	BR	25
LVU	*Ligustrum vulgare*	Wild Privet	100 - 121	N/A	N/A	Feathered	Shrub	BR	25
CAV	*Corlyus avellana*	Hazel	100 - 122	N/A	N/A	Feathered	Shrub	BR	25
FSY	*Fagus sylvatica*	Beech	100 - 123	N/A	N/A	Feathered	Shrub	BR	25
LPE	*Lonicera periclymenum*	Honeysuckle	100 - 124	N/A	N/A	Feathered	Shrub	CON	1
CSA	*Cornus sanguinea*	Dogwood	100 - 125	N/A	N/A	Feathered	Shrub	BR	1
VOP	*Viburnum opulus*	Guelder rose	100 - 126	N/A	N/A	Feathered	Shrub	BR	1

MEI LOCI

Mei Loci Landscape Architects
Old Chapel Yard, Millpool, St Clement Street, Truro, TR1 1EX
studio@meiloci.co.uk | 01872 264 899

verde landscapes

CLIENT
Gravesham Borough Council

JOB DESCRIPTION/LOCATION
St Andrews Gardens
Gravesend

DRAWING TITLE
Soft Landscape Plan

STATUS
PLANNING

RIBA WORK STAGE
3

Date	Scale	Drawn By	Checked
02.02.2026	1:200	CM	MH

Drawing No.
ML2564_MLOC_DR_L_4001

Revision
01