




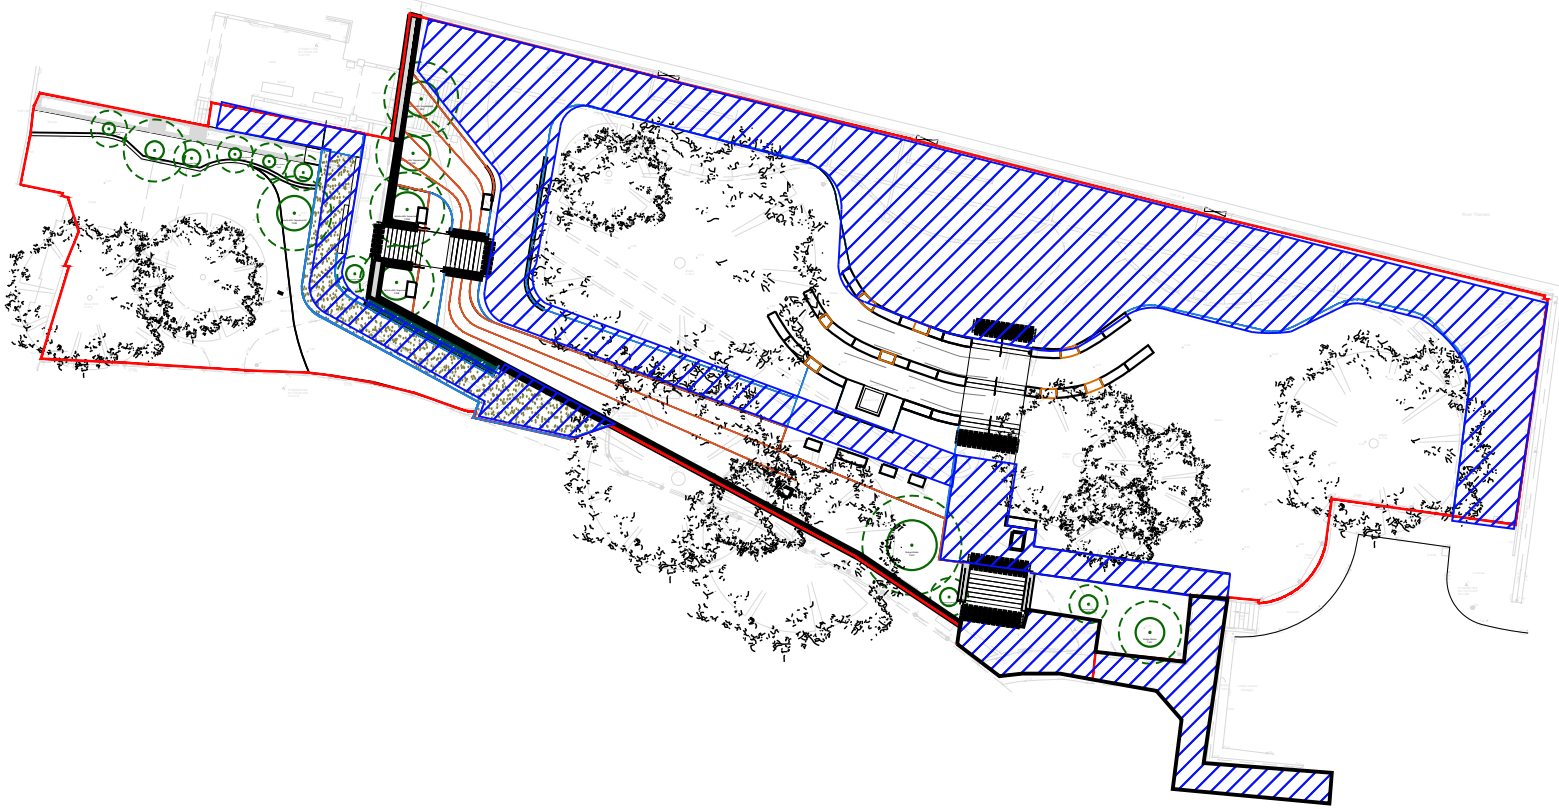


01 ACCESSIBLE ROUTES
Scale 1: 500

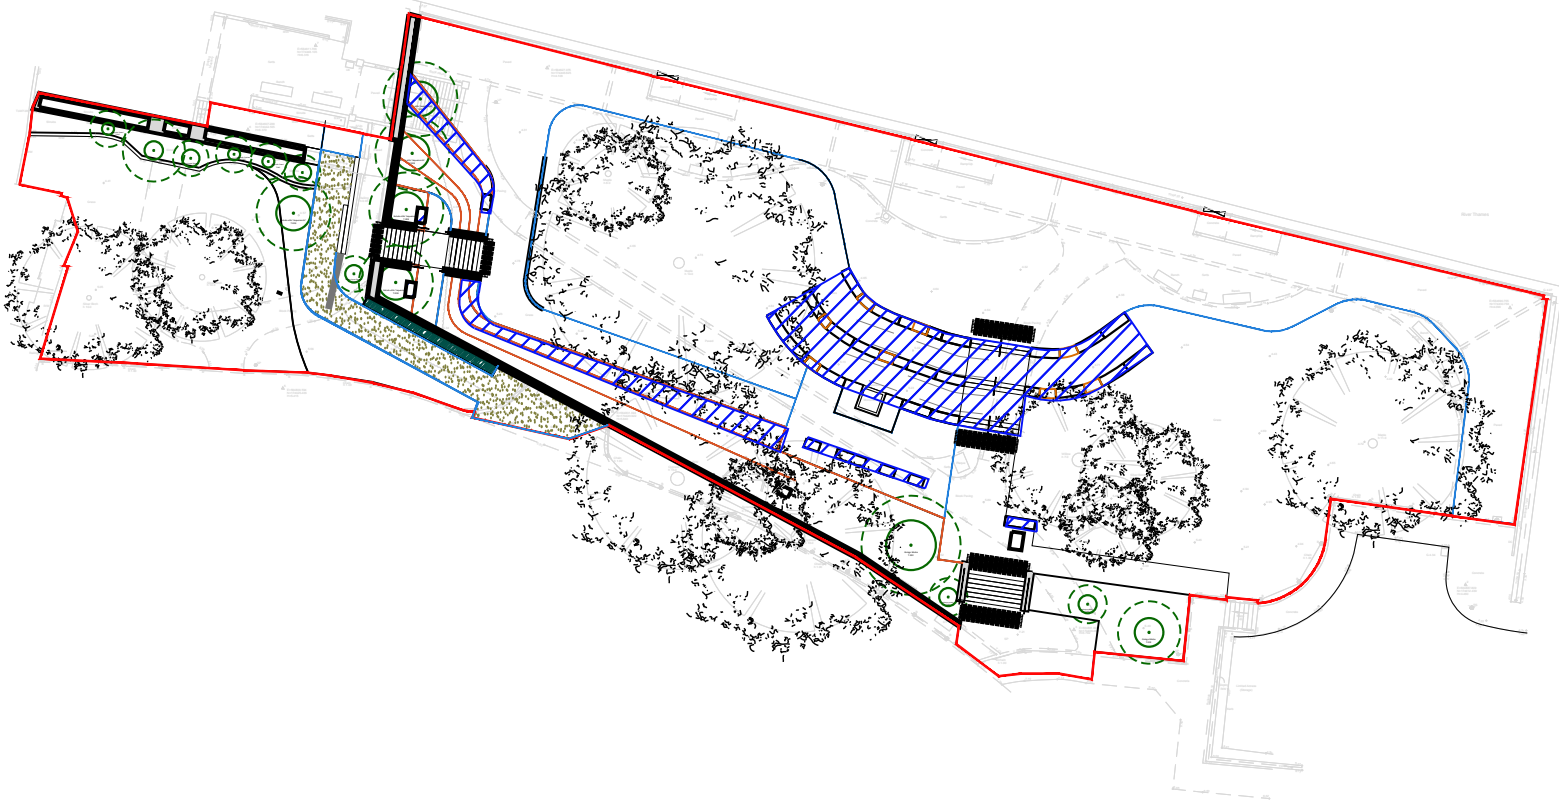

02 SEATING: FORMAL/INFORMAL SEATING AREAS
Scale 1: 500

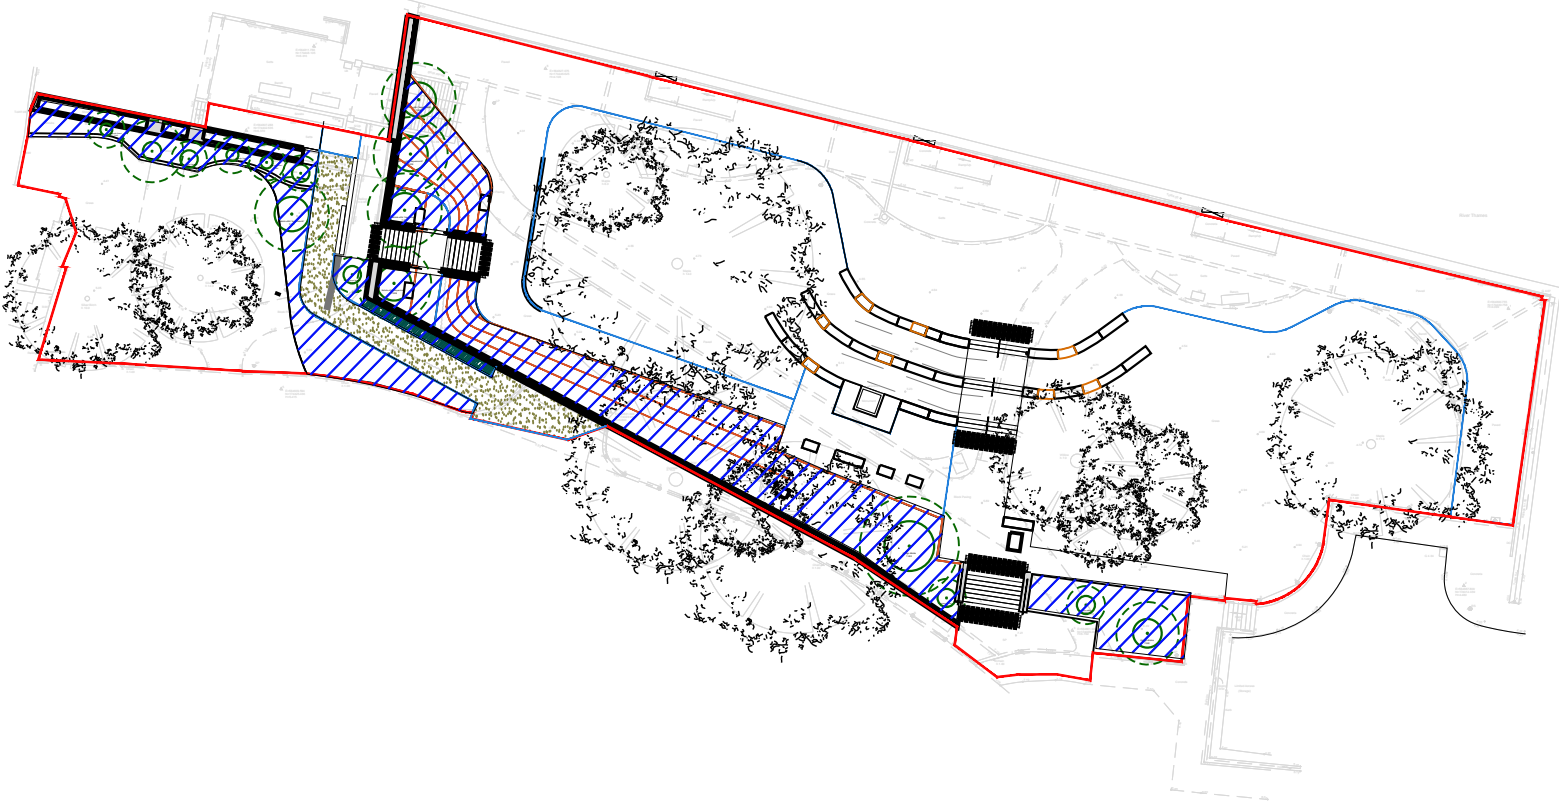


03 PLANTING AREAS
Scale 1: 500

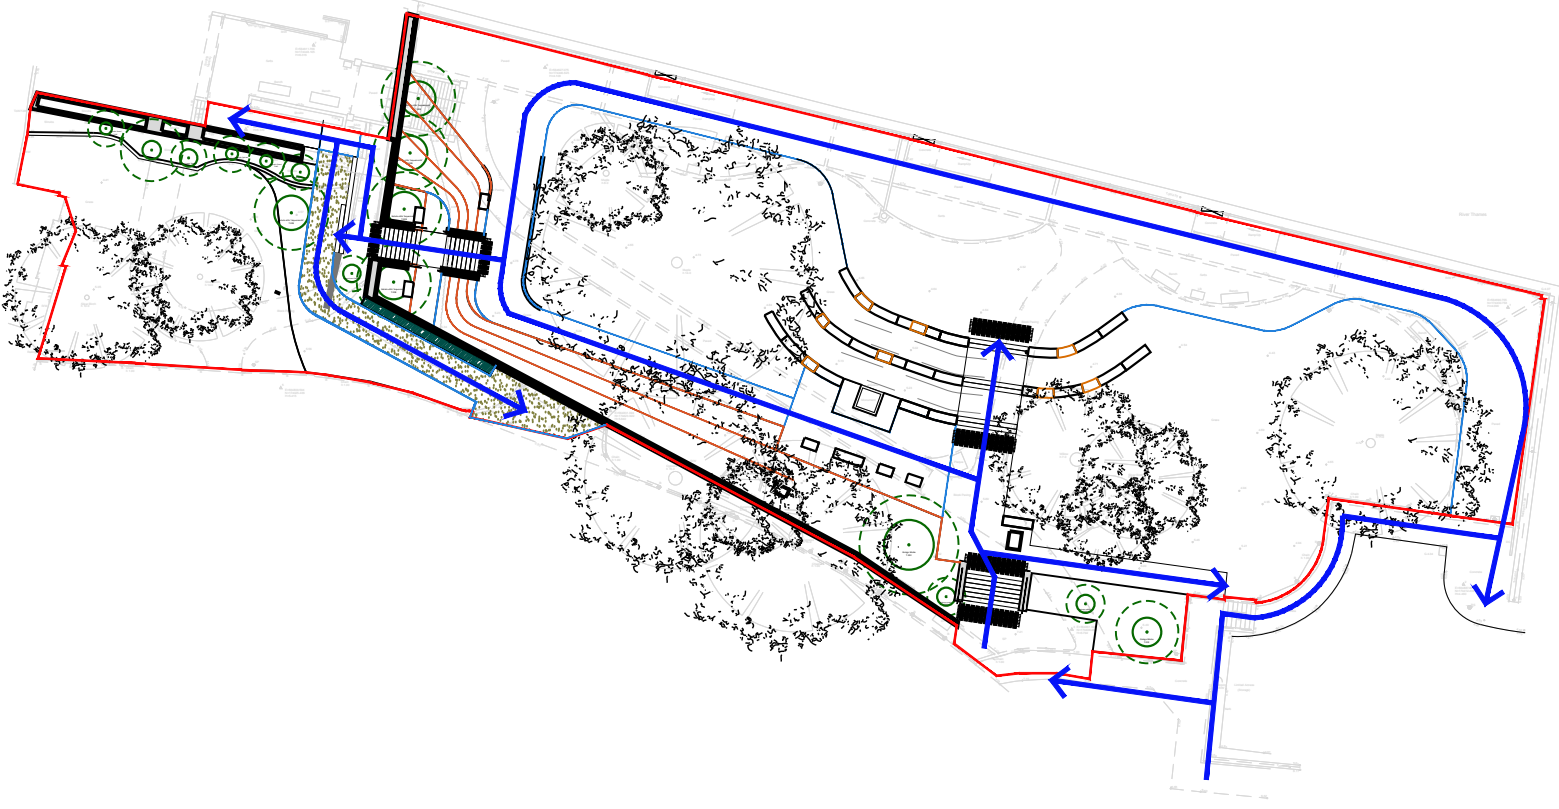


04 CIRCULATION ROUTES
Scale 1: 500

Details of interpretation and artwork to be clarified through ongoing consultation.

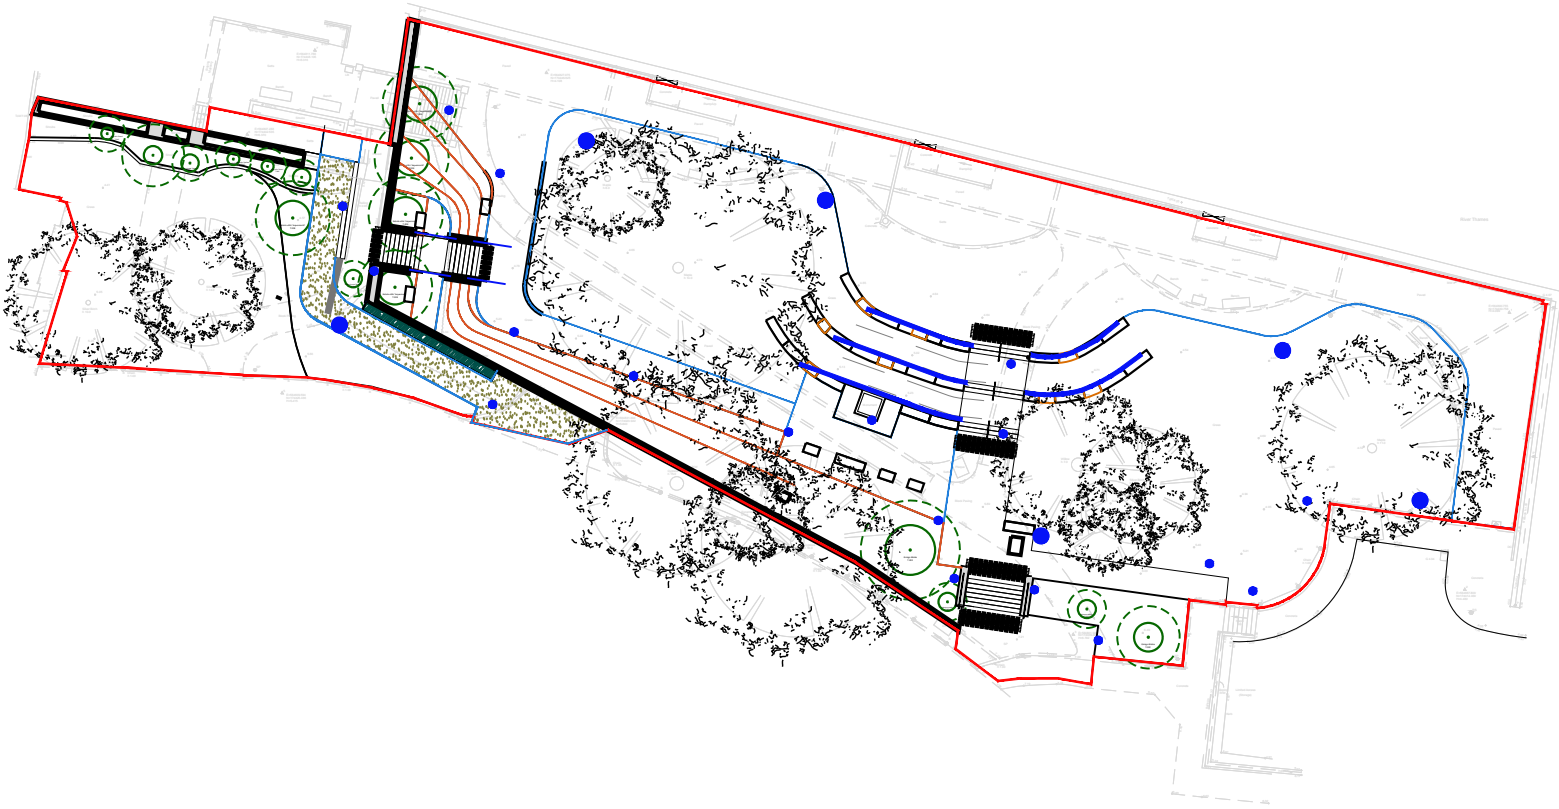

05 LIGHTING
Scale 1: 500

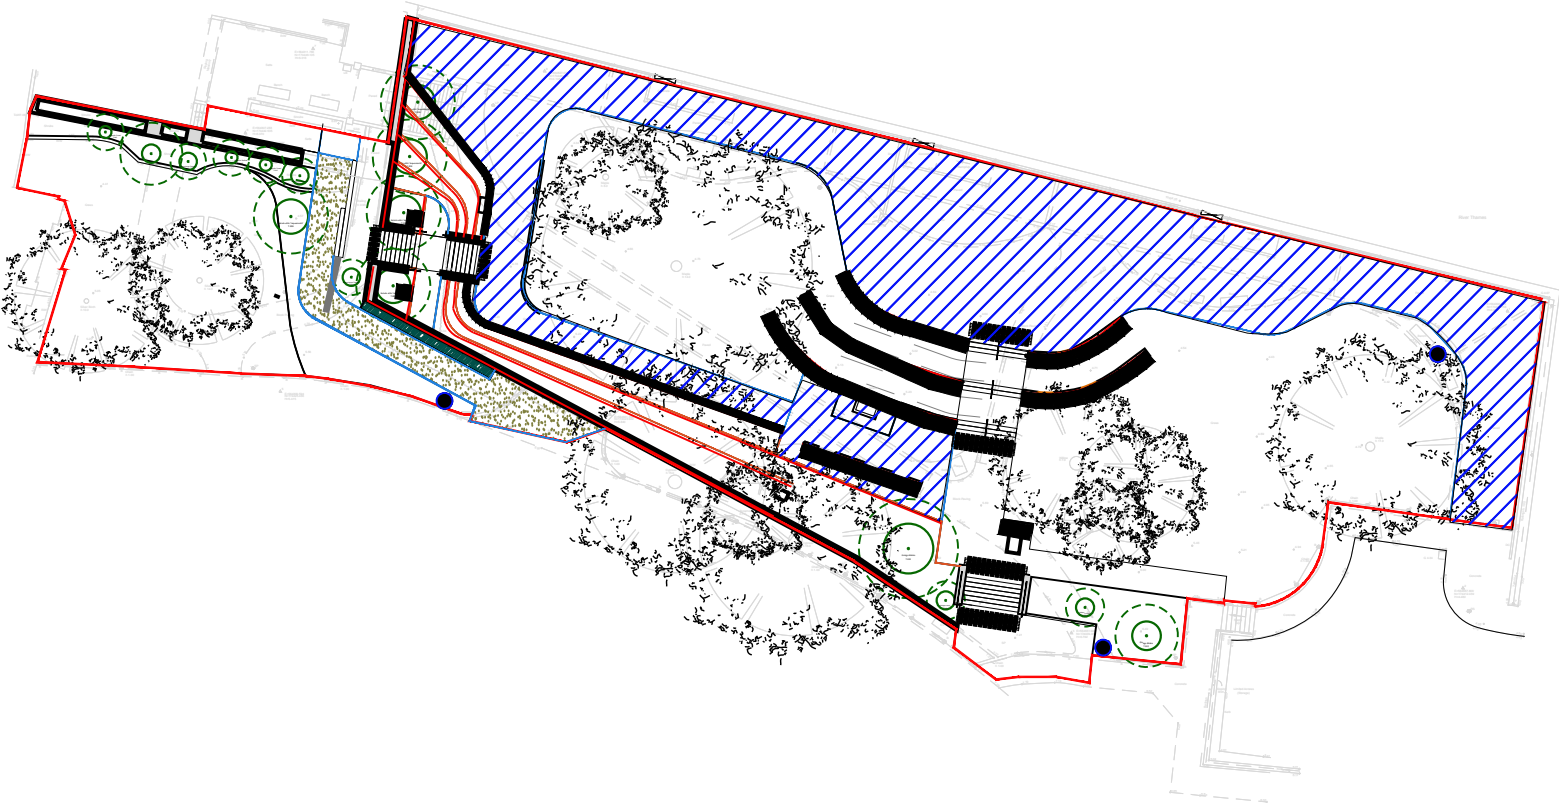

06 INTERPRETATION, WAYFINDING AND ARTWORK
Scale 1: 500

This drawing is copyright and may not be altered, traced, copied, photographed or used for any purpose other than that for which it is issued without written permission from Meiloci Landscape Architects.

Do not scale for construction purposes. Figured dimensions shall have precedence over scaled dimensions.

Any discrepancies should be reported to the Landscape Architect.

All trees and hedgerows are to be protected in accordance with BS5837 and/or Arboricultural recommendations unless instructed otherwise.

This drawing is not for construction purposes.

NOTES / REVISIONS			
REV	DESCRIPTION	INIT.	DATE
01	PLANNING ISSUE	LG	02.02.2026

A1:
0m 2 4 6 8 10 12 14m
1:200

MEI LOCI

Mei Loci Landscape Architects
Old Chapel Yard, Millpool, St Clement Street, Truro, TR1 1EX
studio@meiloci.co.uk | 01872 264 899

verde
landscapes

CLIENT
Gravesham Borough Council

JOB DESCRIPTION/LOCATION
St Andrews Gardens
Gravesend

DRAWING TITLE
General Arrangement: Key

STATUS		RIBA WORK STAGE	
PLANNING		3	
Date 02.02.2026	Scale 1:200	Drawn By MH	Checked PH

Drawing No.
ML_2564_MLOC_DR_L_1004

Revision
01