




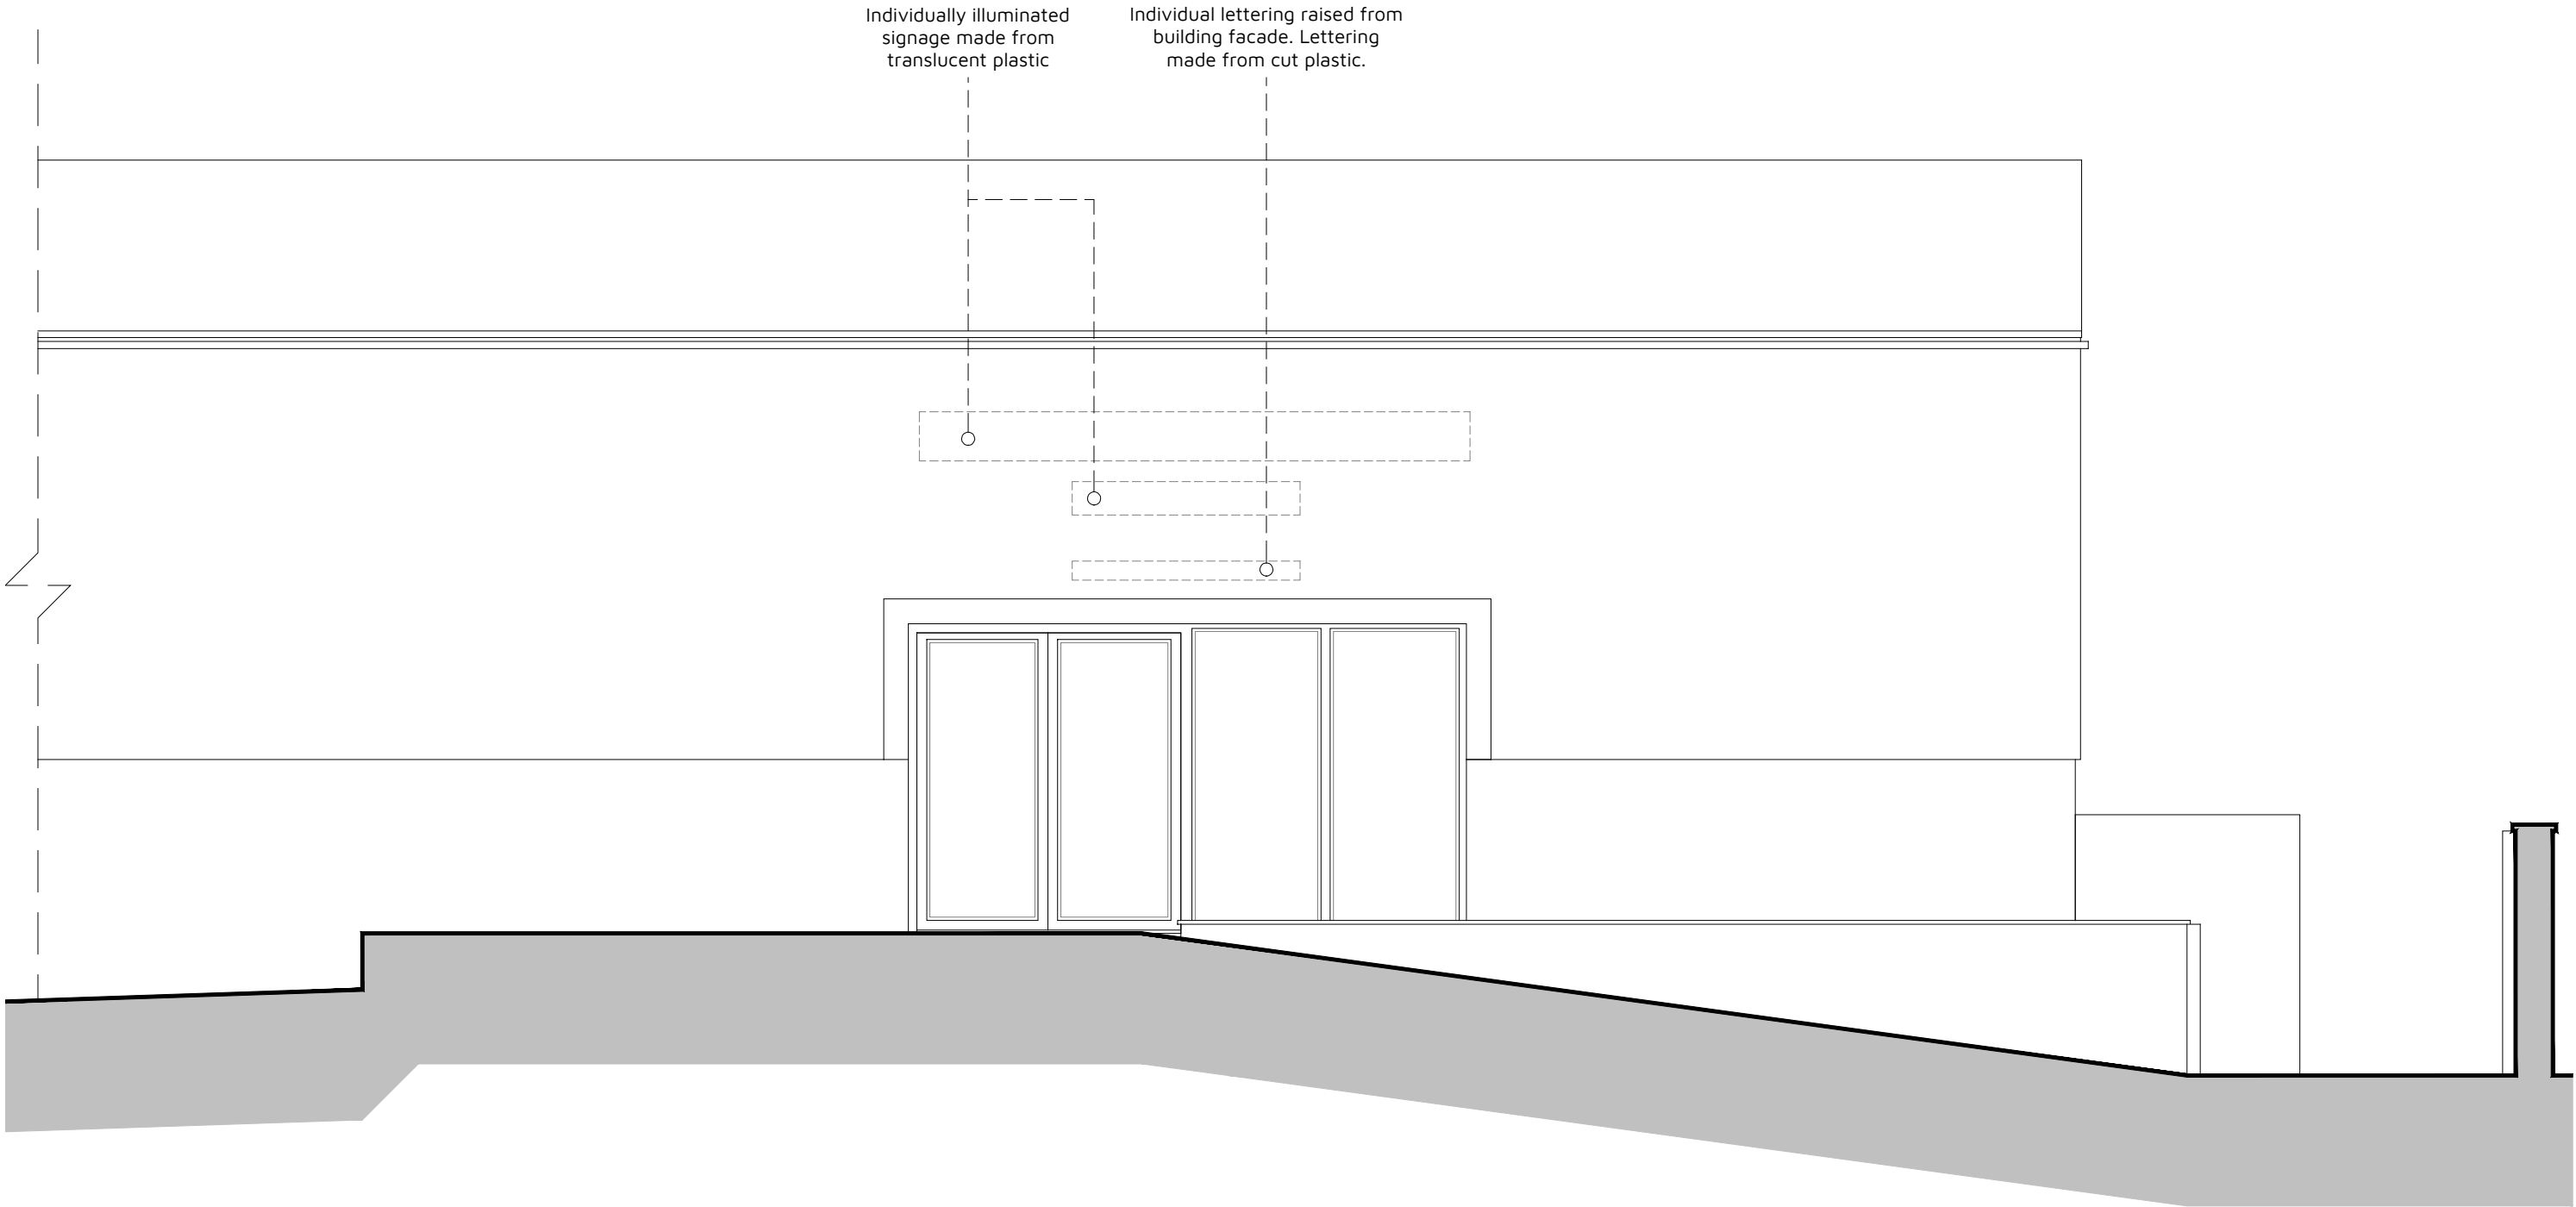

Existing Front Elevation
1:50 @ A3

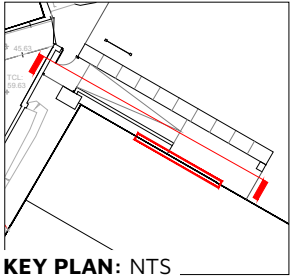

Existing Signage

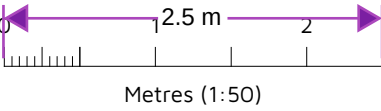

Rev: Reason:

Date:

Client:
VINEYARD FARMS

Project:
CELLAR DOOR, LUDDESDOWN,
GRAVESEND, KENT, DA13 OXE

Title:
EXISTING FRONT ELEVATION

Drawing:
DHA/36436/12

Rev:
1:50

Scale:
1:50

Date:
SEP 2025



Eclipse House, Eclipse Park. Sittingbourne Road
Maidstone, Kent. ME14 3EN

t: 01622 776226 f: 01622 776227
e: info@dhaplanning.co.uk w: www.dhaplanning.co.uk

No reproduction by any method of any part of this document
is permitted without the consent of the copyright holders.
Produced for Town and Country planning purposes only.

© Crown Copyright 2024. All rights reserved. Licence Number: 100031961

CAD Reference: DHA_36436_SILVERHAND_CF01

A3