


- Site Area:** 3.27sqm
- Application Boundary
 - Applicant Ownership

Rev:	Reason:	Date:
Client:		
VINEYARD FARMS		
Project:		
CELLAR DOOR, LUDESDOWN, GRAVESEND, KENT, DA13 OXE		
Title:		
SITE LOCATION PLAN		
Drawing No:	Rev:	Scale:
DHA/36436/10		1:1250
		Date:
		SEP 2025

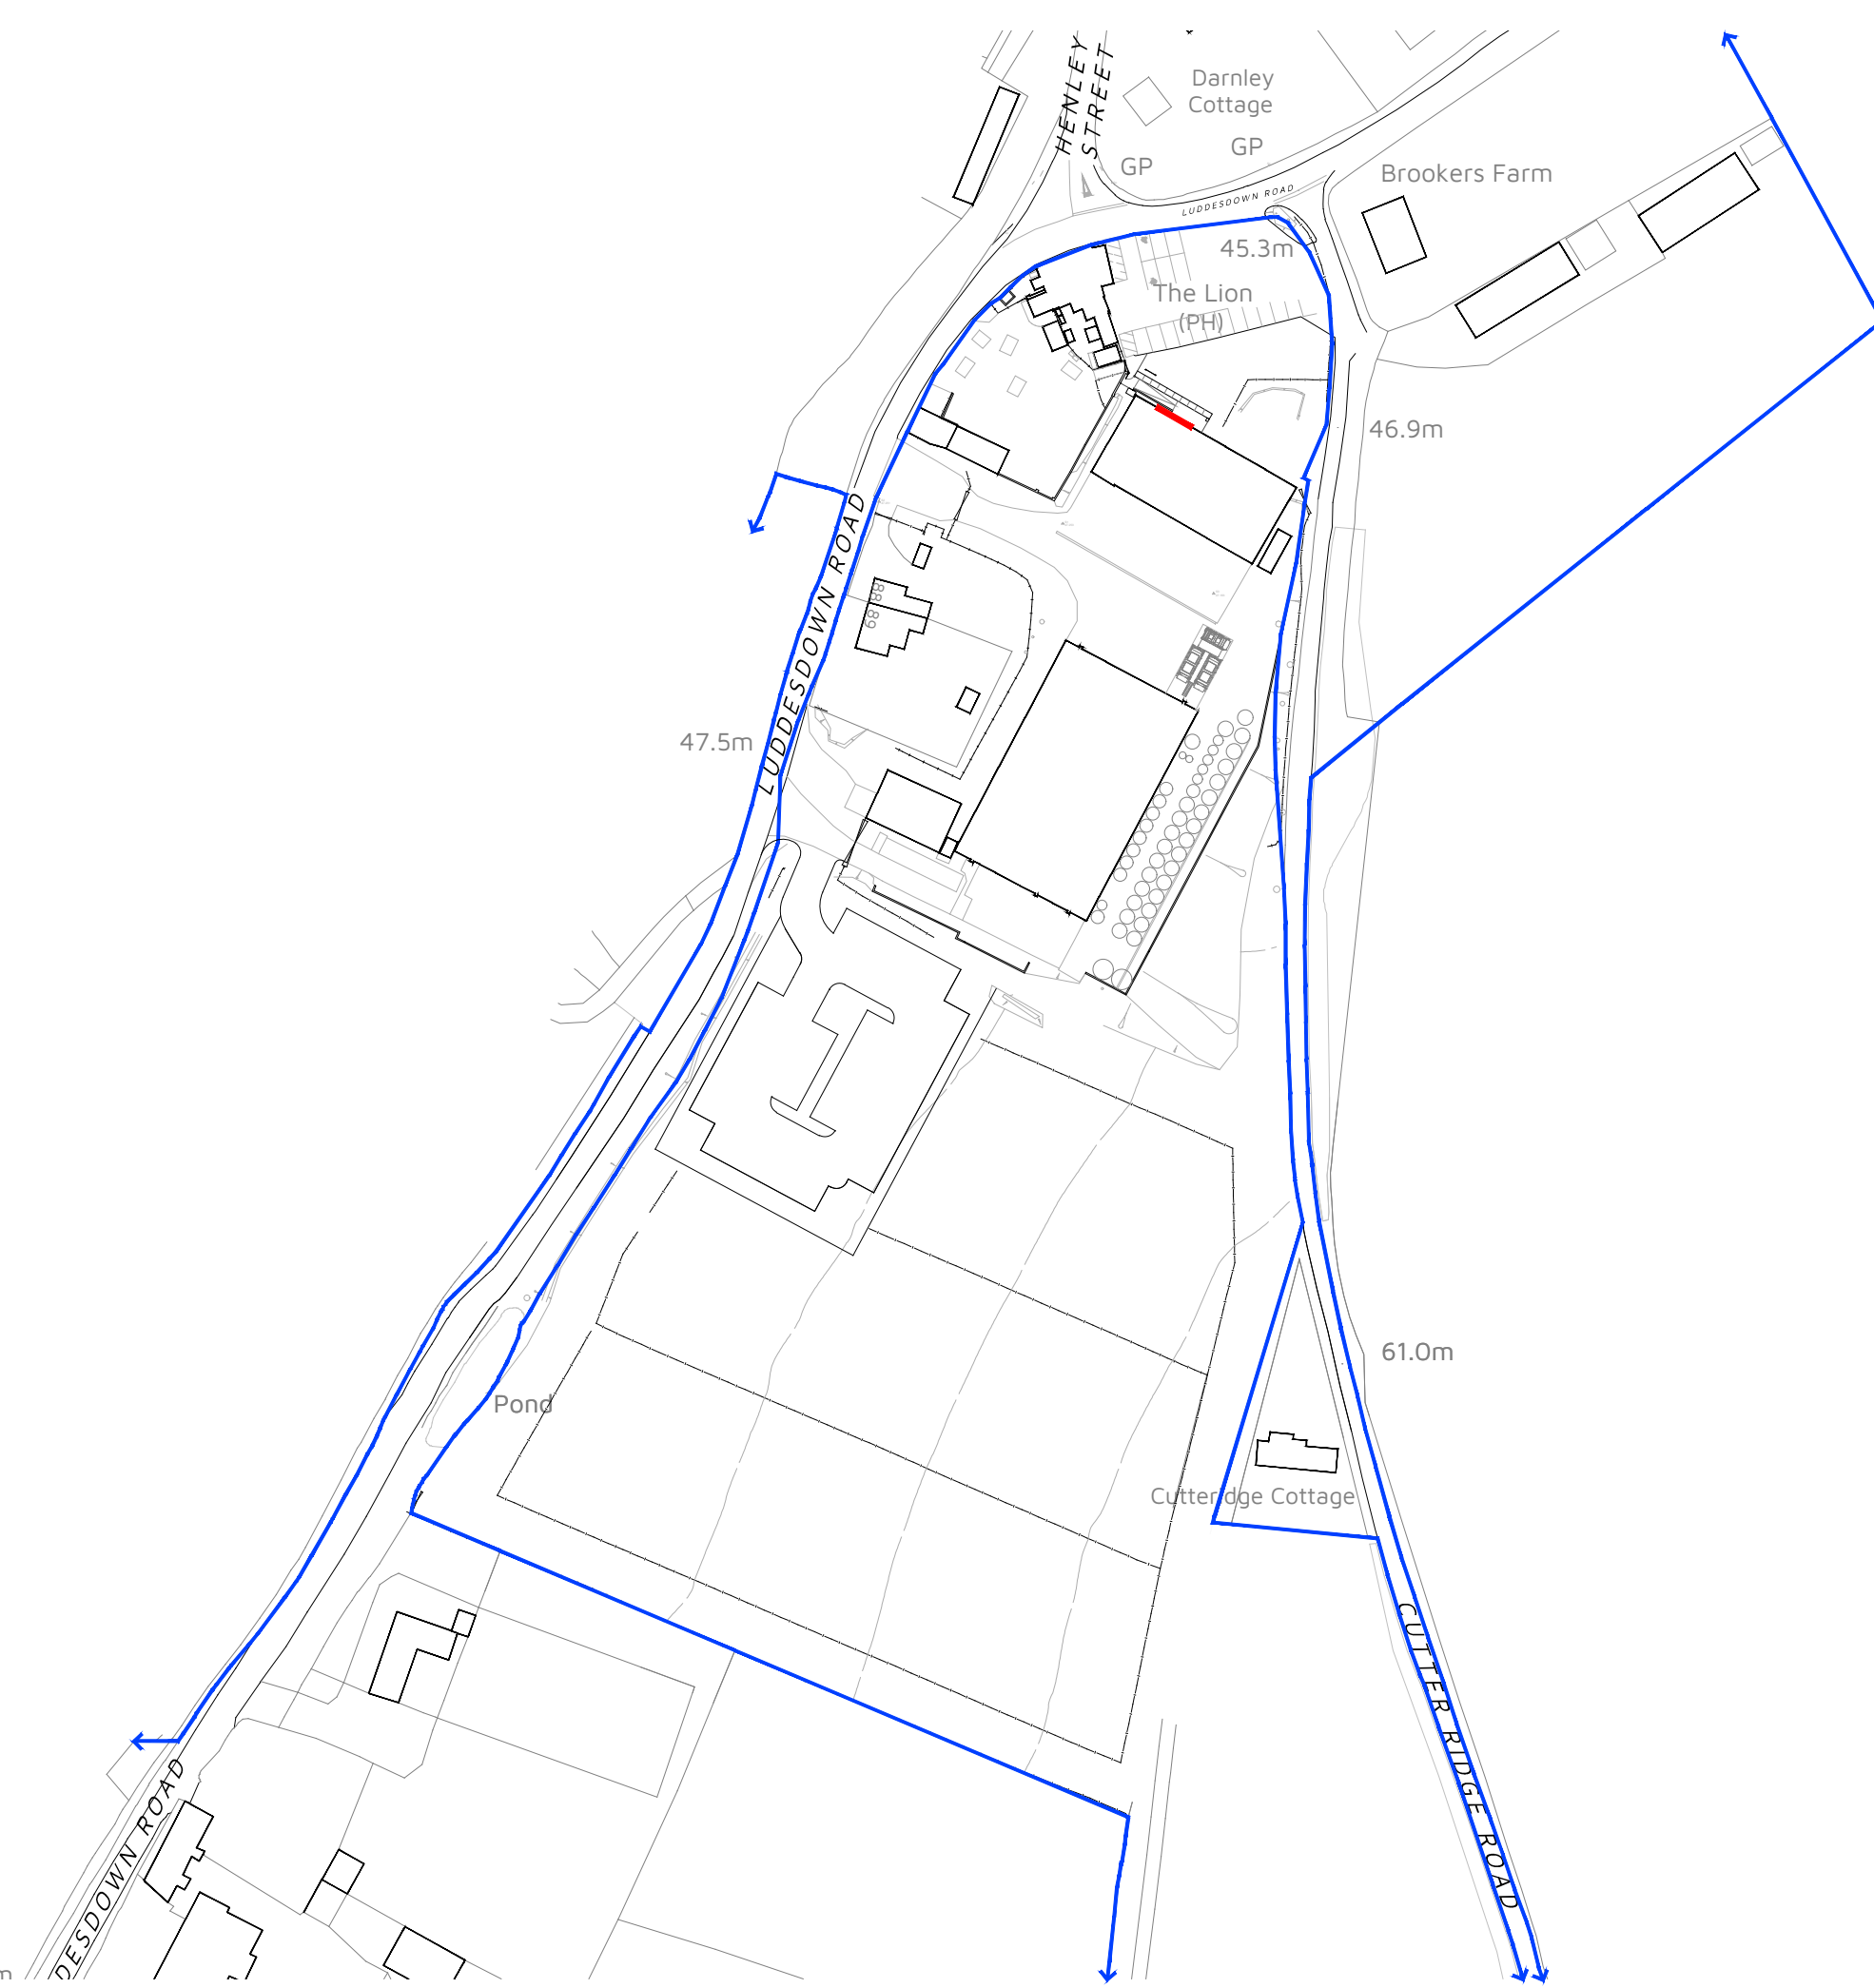

Eclipse House, Eclipse Park, Sittingbourne Road
Maidstone, Kent. ME14 3EN

t: 01622 776226 f: 01622 776227
e: info@dhaplanning.co.uk w: www.dhaplanning.co.uk

No reproduction by any method of any part of this document is permitted without the consent of the copyright holders. Produced for Town and Country planning purposes only.

© Crown Copyright 2024. All rights reserved. Licence Number: 100031961

CAD Reference: DHA_36436_SILVERHAND_CF01

Site Location Plan
1:1250 @ A3