



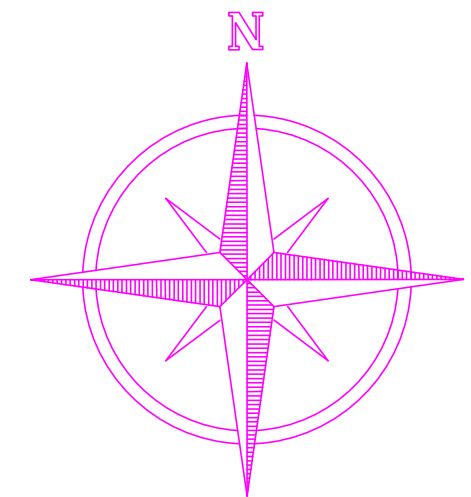

BLOCK PLAN

SCALE: 1:500

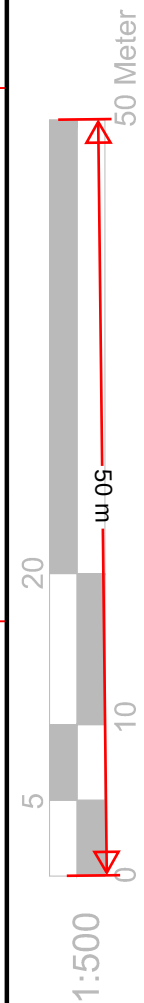

REFERENCE DRAWINGS	GENERAL NOTES	No	DATE	REVISION	BY	CHK	CONSULTANT	DRAWN	CLIENT/PROJECT	DRAWING No.
	This drawing is for planning use only do not use this drawing for any purpose other than that for which it was issued.						 CIVIL ENGINEERS STRUCTURAL ENGINEERS ARCHITECTURAL DESIGNERS Contact: 07947249323	S.F	8 ALLENS MEAD GRAVESEND	D12
	Structural Design and Building Control Approval is required before construction commences.							CHECKED		
	This drawing is subject to copyright do not reproduce this drawing without prior permission.							A.R	TITLE	SCALE: 1:500 @A3
								PROJECT NO.	EXISTING BLOCK PLAN	DATE: 20-02-2025