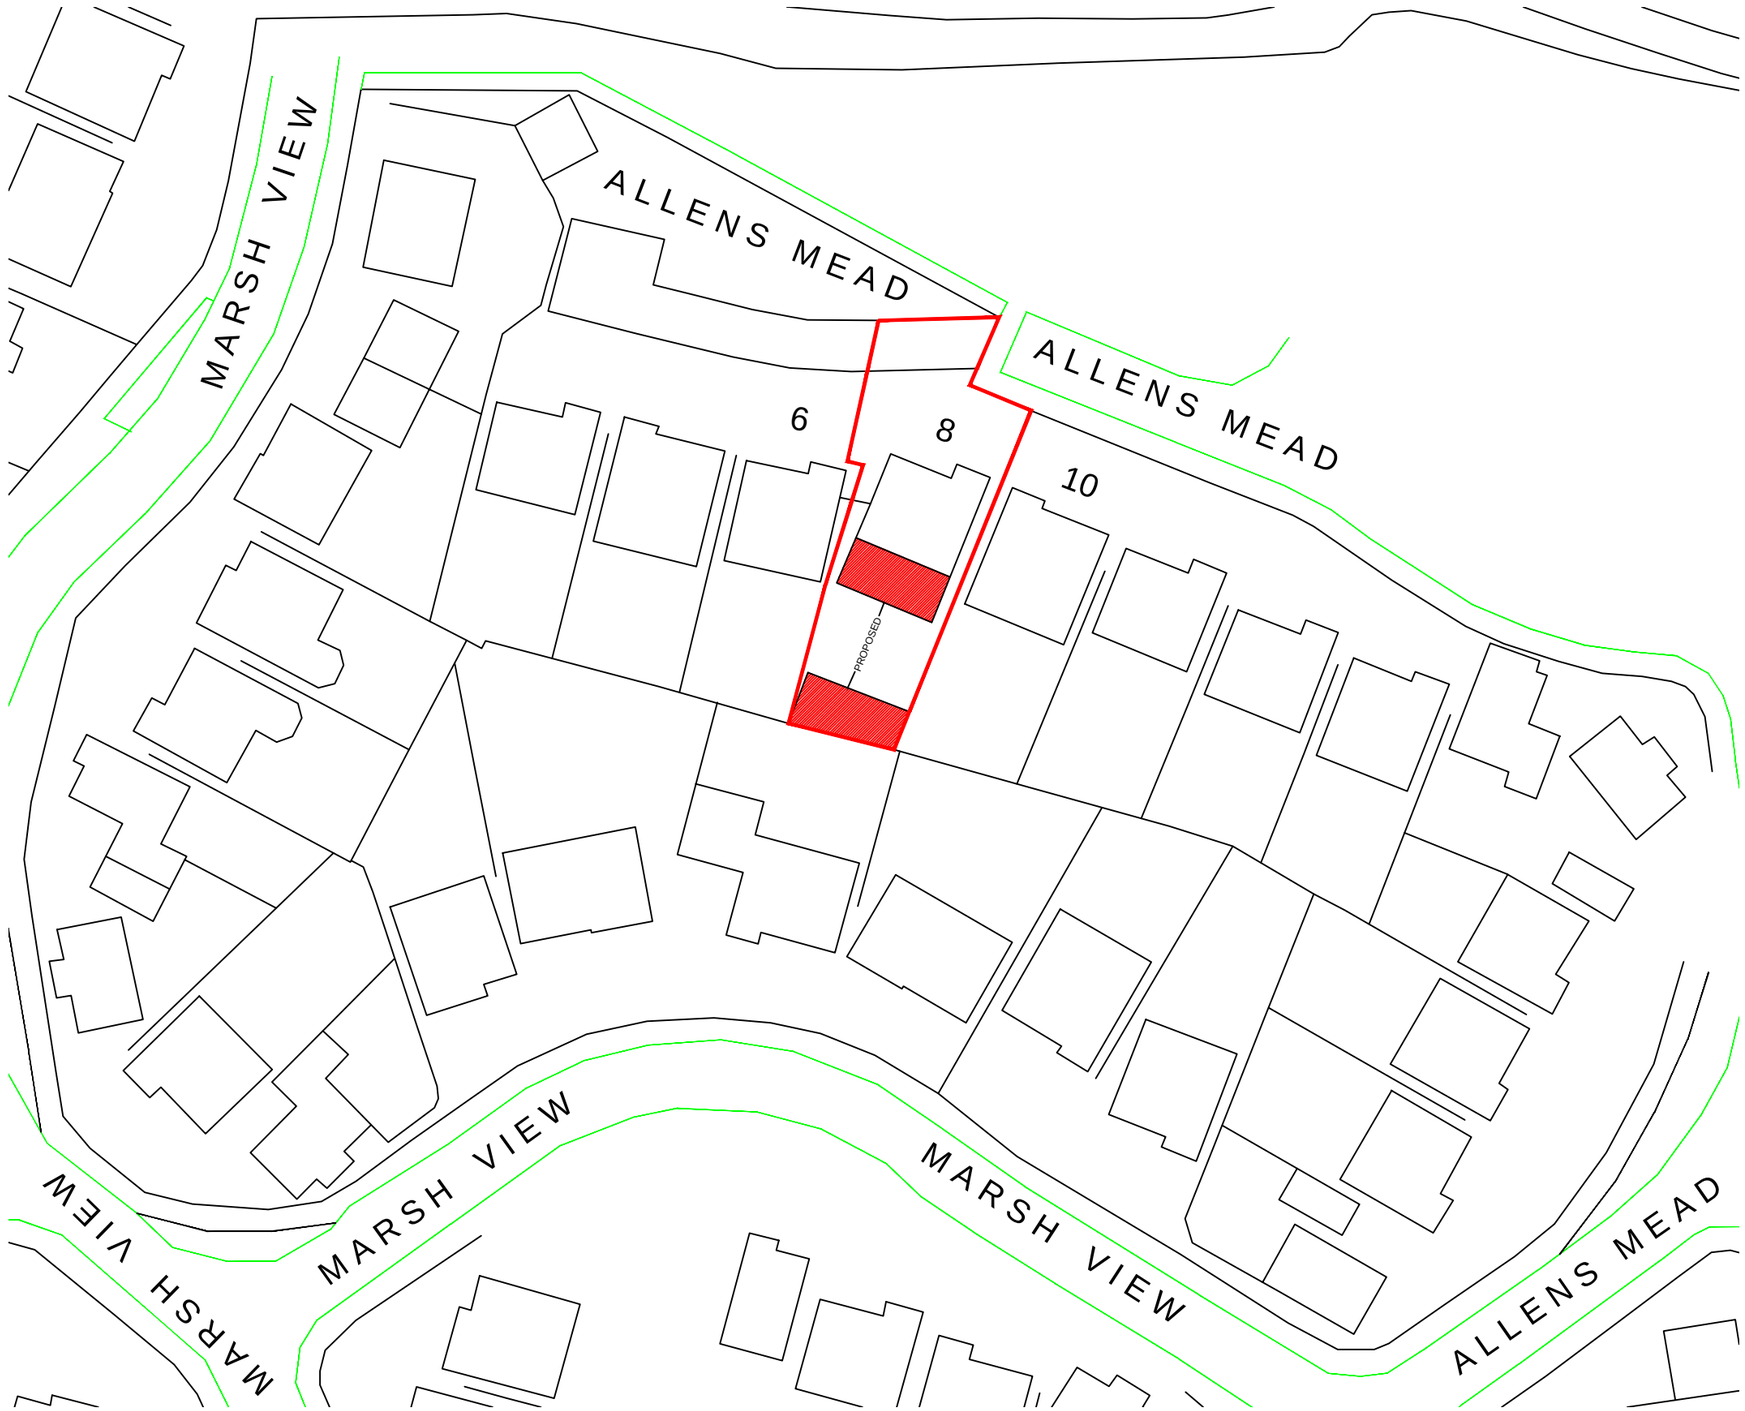


BLOCK PLAN

SCALE: 1:500

REFERENCE DRAWINGS

GENERAL NOTES

This drawing is for planning use only do not use this drawing for any purpose other than that for which it was issued.
Structural Design and Building Control Approval is required before construction commences.
This drawing is subject to copyright do not reproduce this drawing without prior permission.

No	DATE	REVISION	BY	CHK

CONSULTANT
CIVIL ENGINEERS
STRUCTURAL ENGINEERS
ARCHITECTURAL DESIGNERS
CIVILS CONSULTING LTD.
Contact: 07947249323

DRAWN S.F
CHECKED A.R
PROJECT NO.

CLIENT/PROJECT: 8 ALLENS MEAD GRAVESEND

TITLE: PROPOSED BLOCK PLAN

DRAWING No. D13

SCALE: 1:500 @A3

DATE: 20-02-2025