



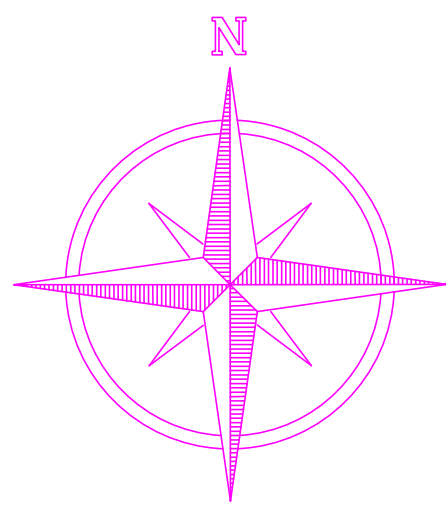

LOCATION PLAN
SCALE: 1:1250

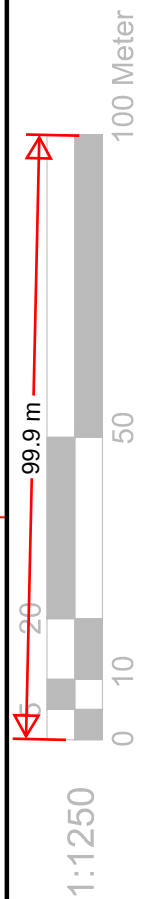

REFERENCE DRAWINGS		GENERAL NOTES This drawing is for planning use only do not use this drawing for any purpose other than that for which it was issued. Structural Design and Building Control Approval is required before construction commences. This drawing is subject to copyright do not reproduce this drawing without prior permission.				No	DATE	REVISION			BY	CHK	CONSULTANT		DRAWN S.F.		CLIENT/PROJECT 8 ALLENS MEAD GRAVESEND		DRAWING No. D14				
																CIVILS CONSULTING LTD. CIVIL ENGINEERS STRUCTURAL ENGINEERS ARCHITECTURAL DESIGNERS Contact: 07947249323		CHECKED A.R.		TITLE SITE LOCATION		SCALE: 1:1250 @A3	
																PROJECT NO.		DATE: 20-02-2025					