



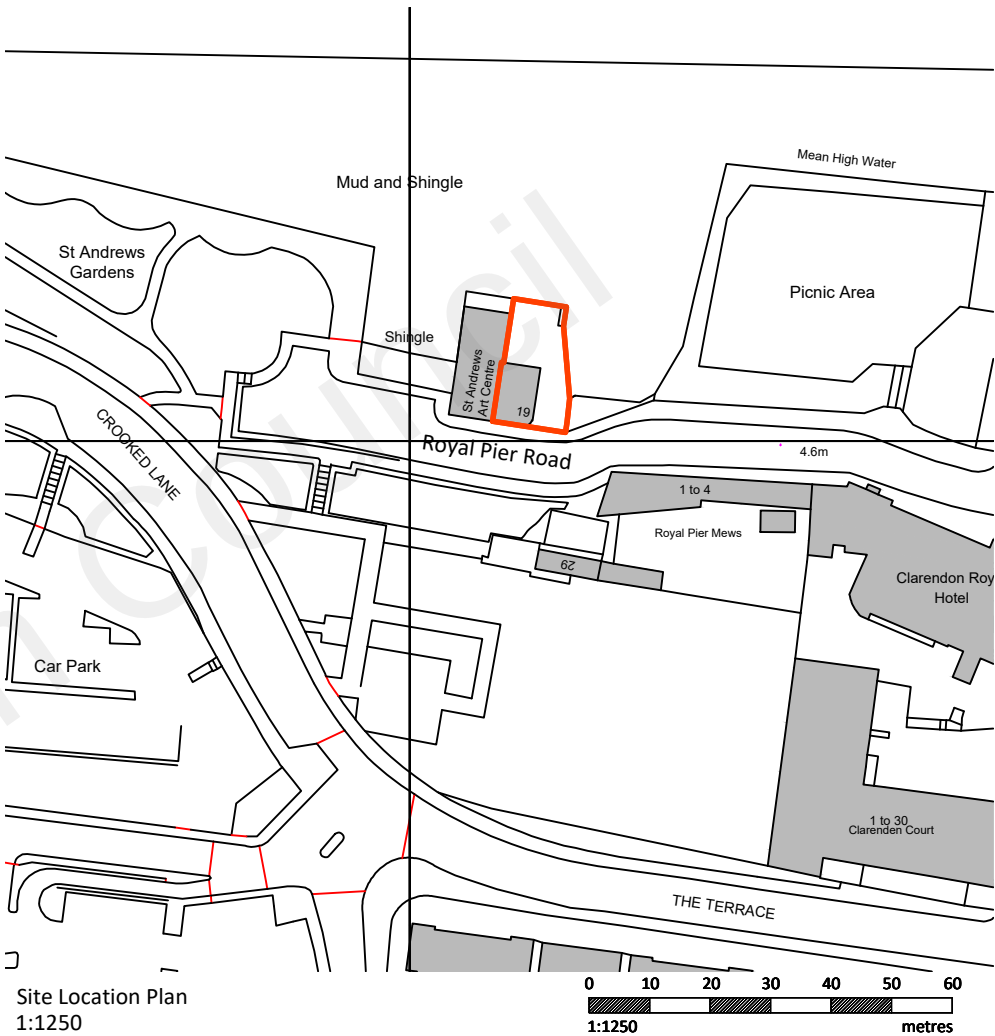

2 The Parade, Ash Road, Hartley
Longfield, Kent DA3 8BG
Tel: 01474 703705
www.grahamsimpkinplanning.co.uk
Email: webmail@grahamsimpkinplanning.co.uk

Project Title 19 Royal Pier Road, Gravesend, DA12 2BD		Job No 3337
Drawing Title Site Location & Existing and Proposed Block Plan	Drawing No 01	Revision -
Date 25.06.2021	Drawn by DA	Checked by JB
Scale 1:1250 & 1:200@ A3	Note	

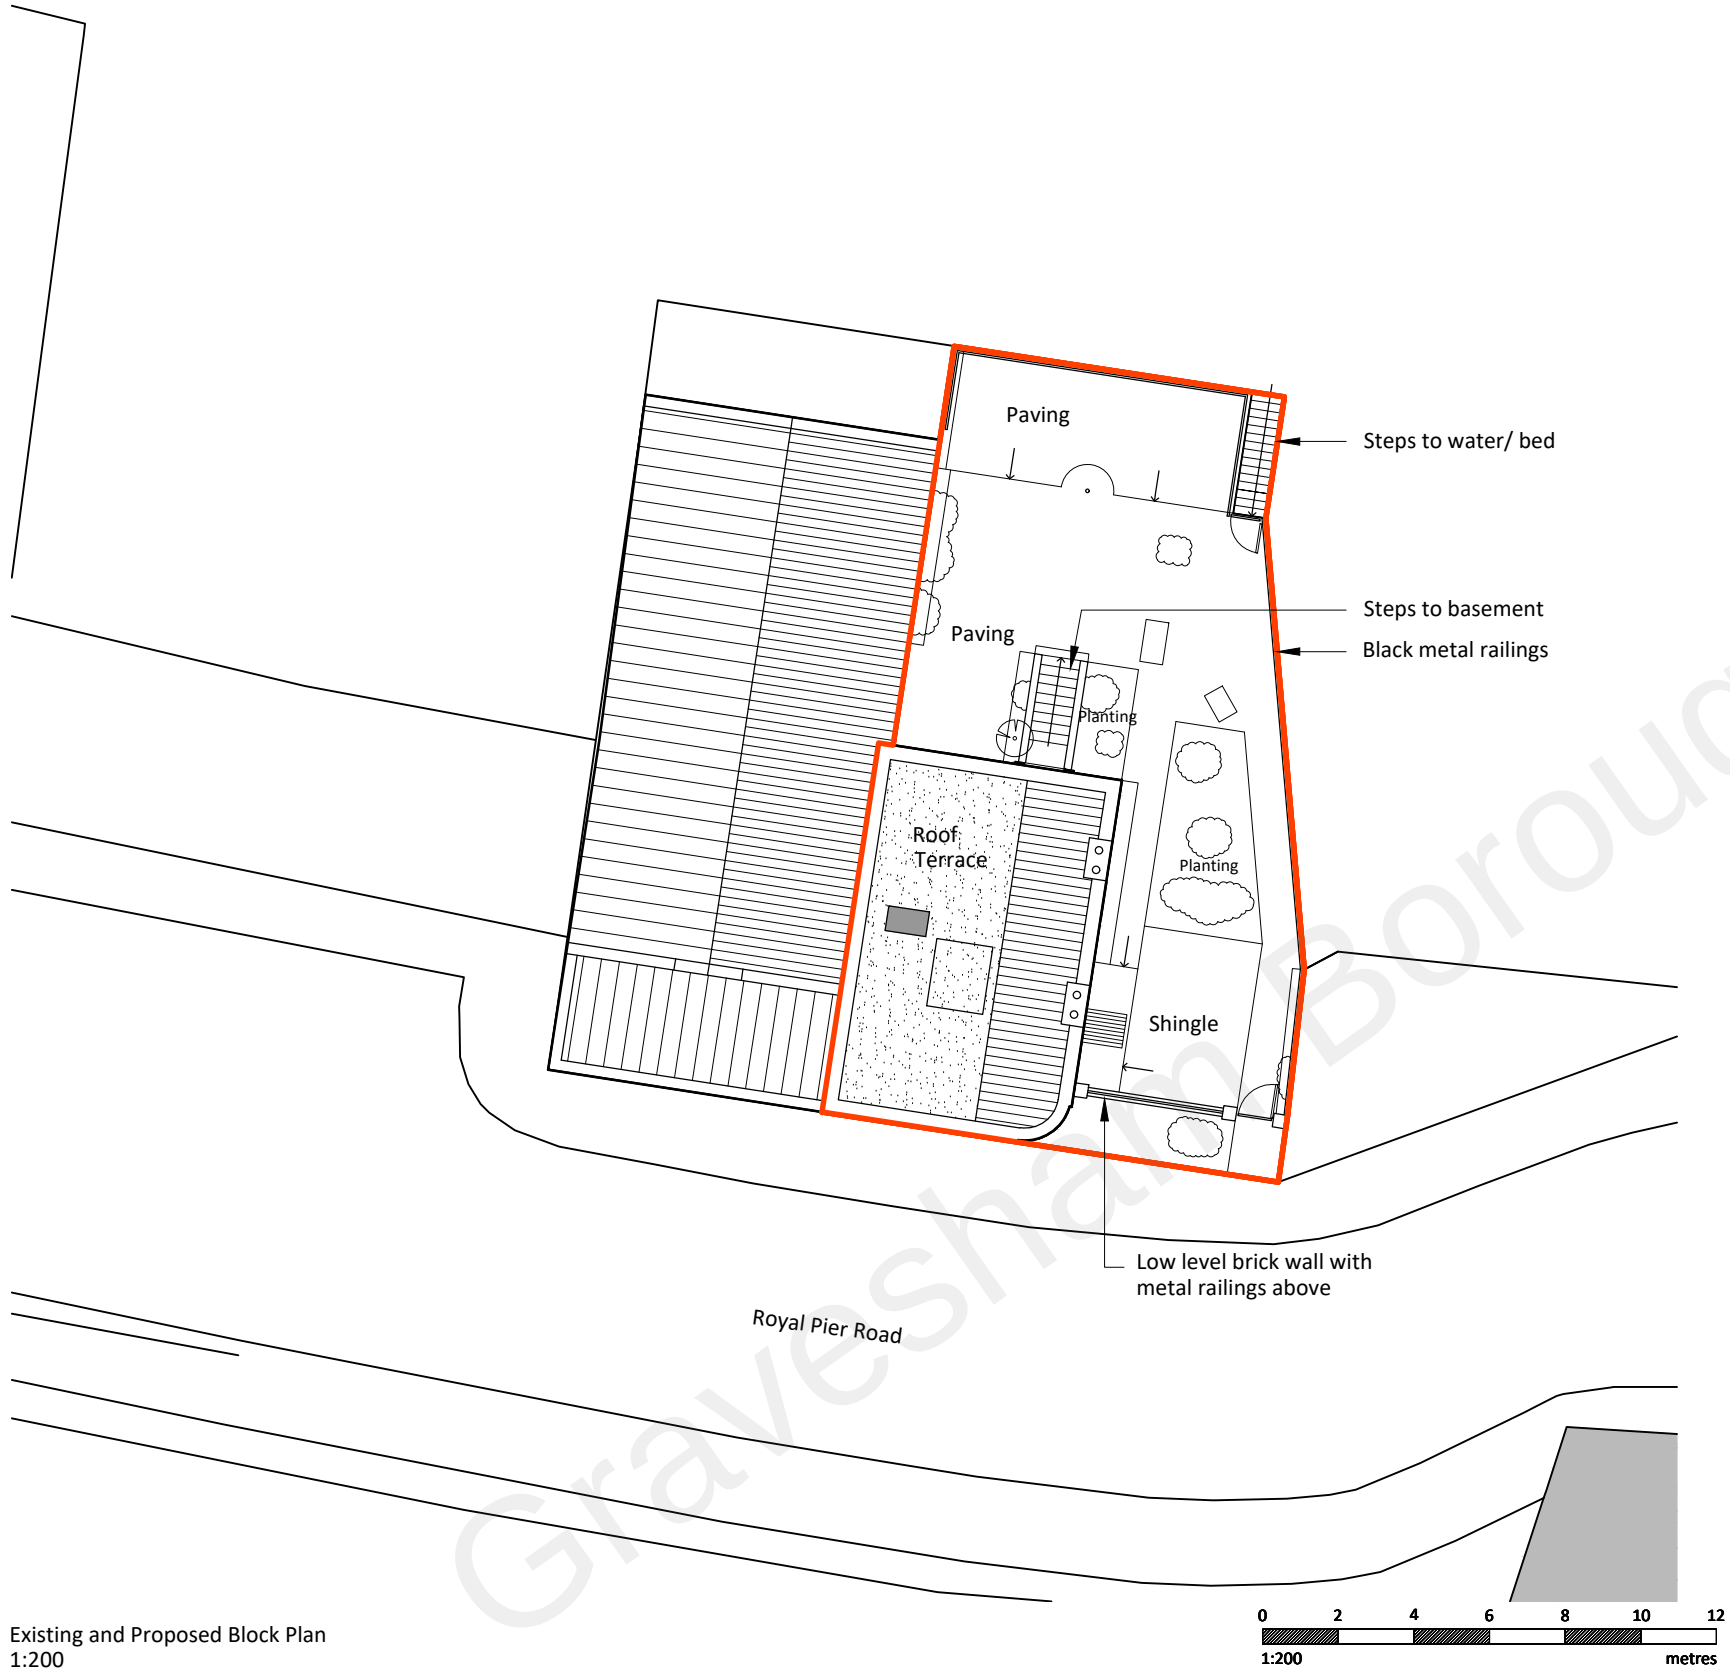