


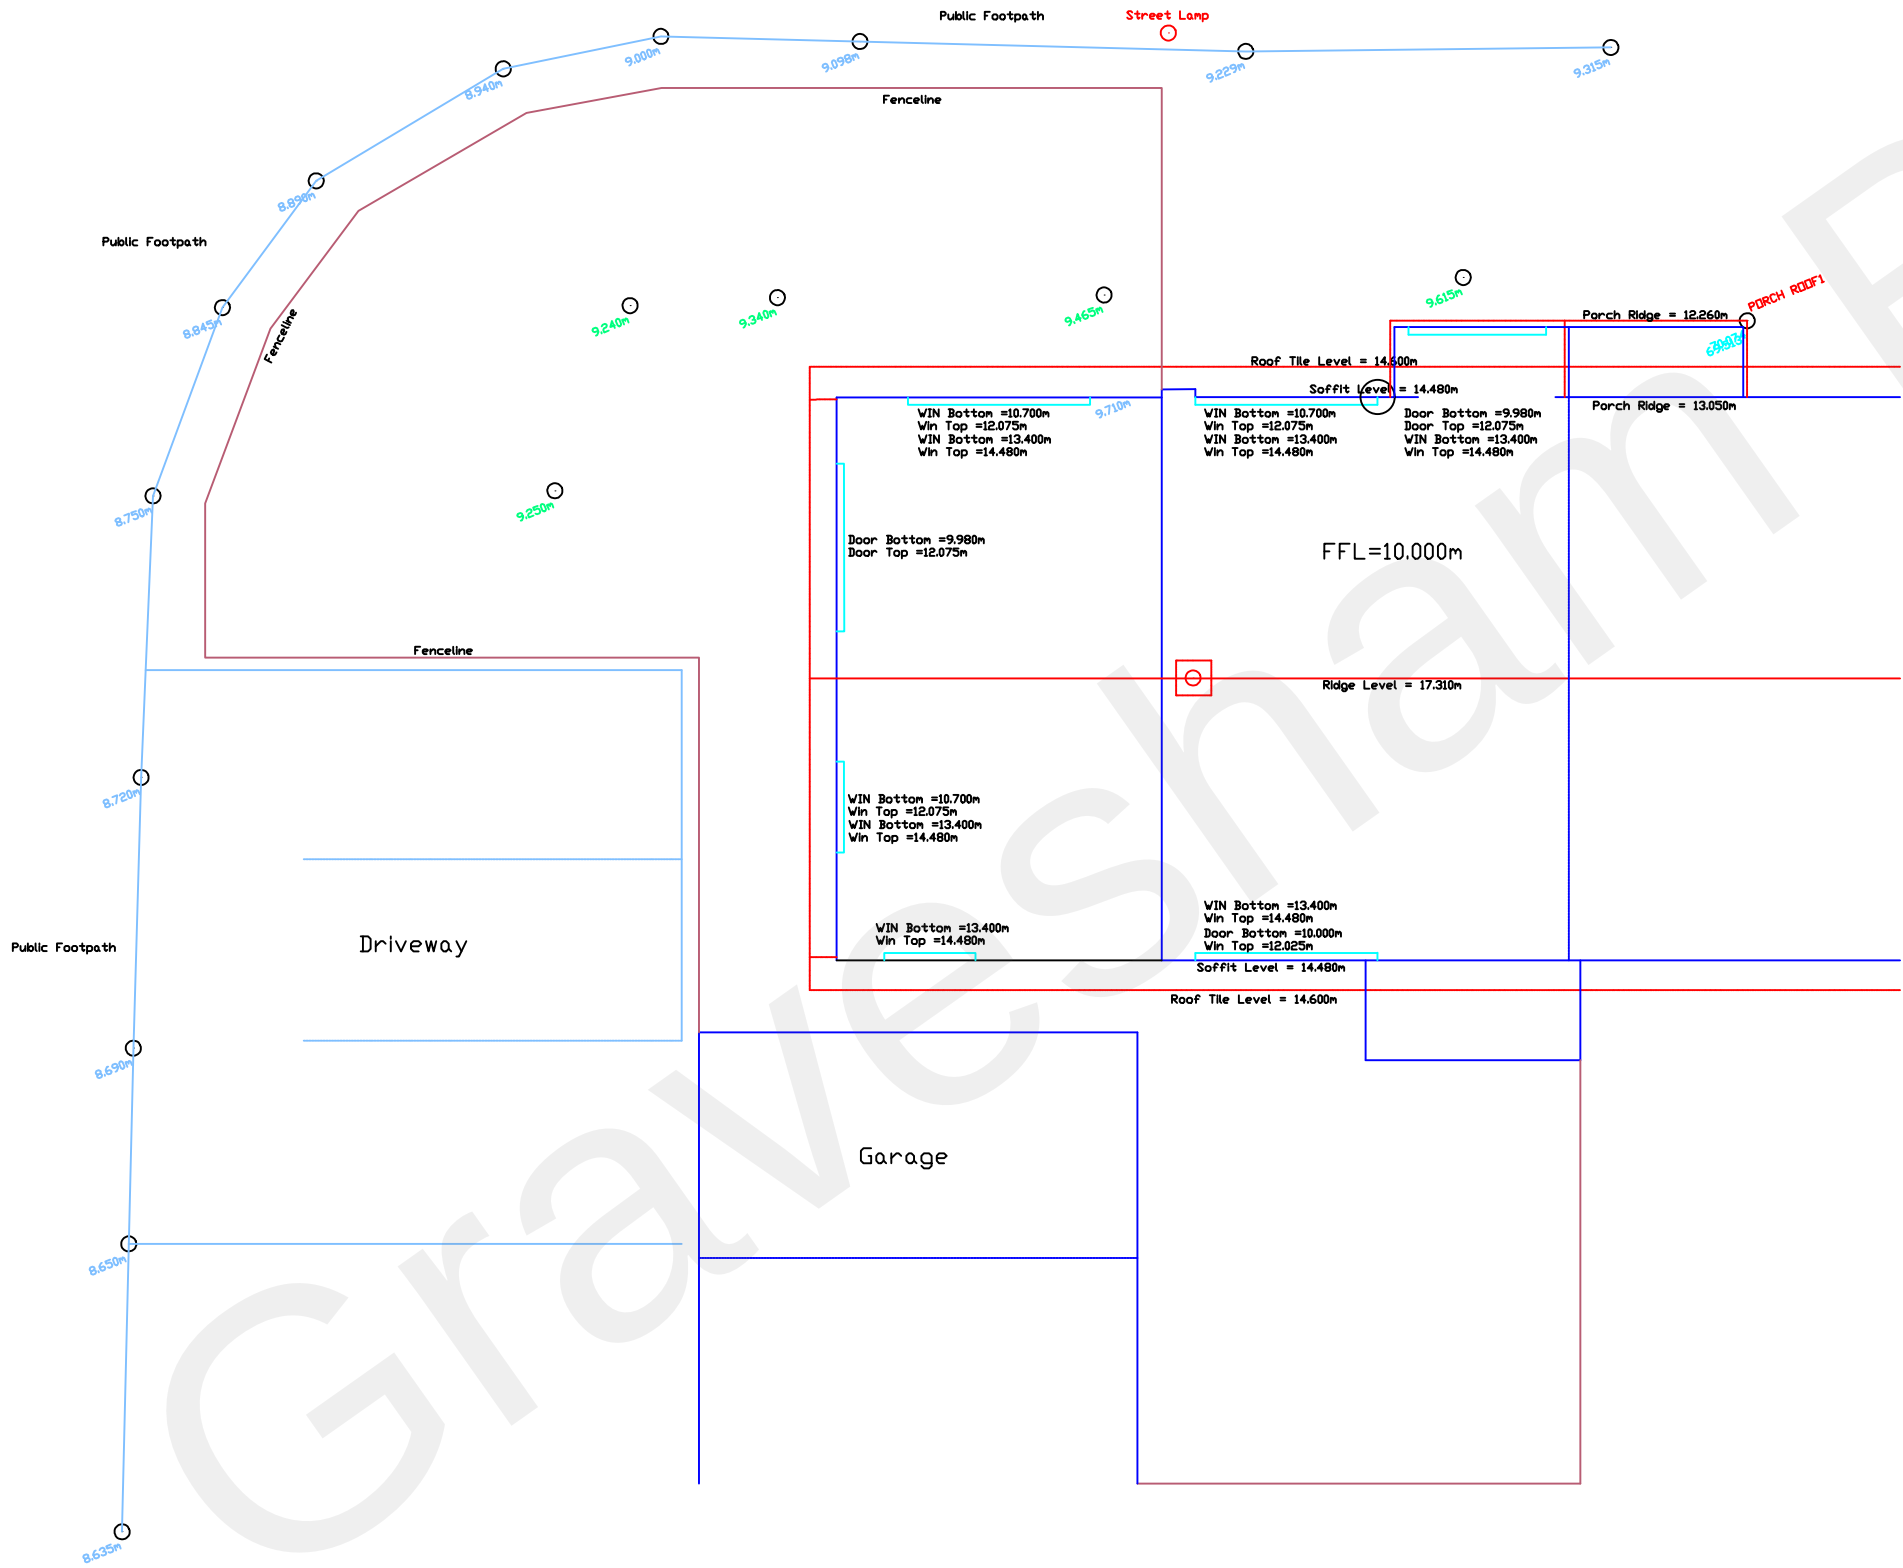
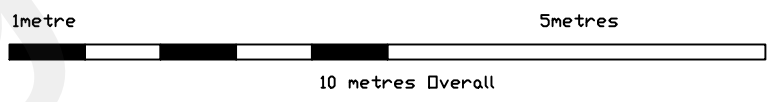
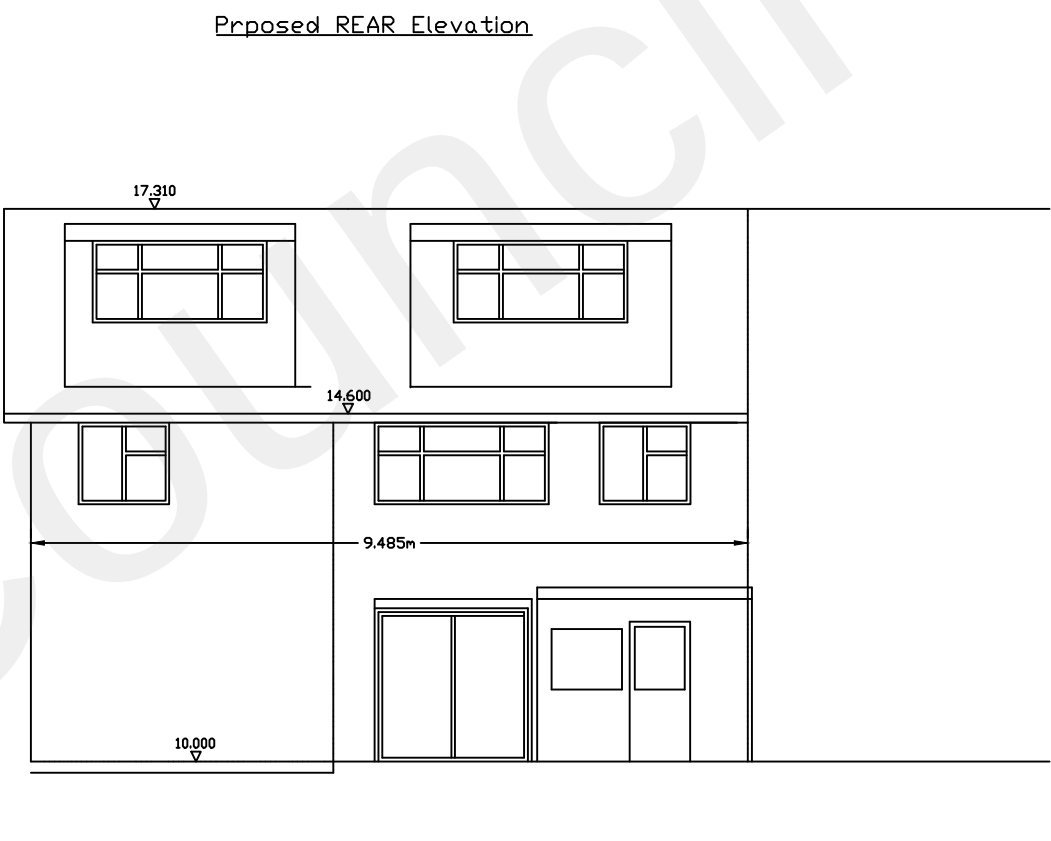
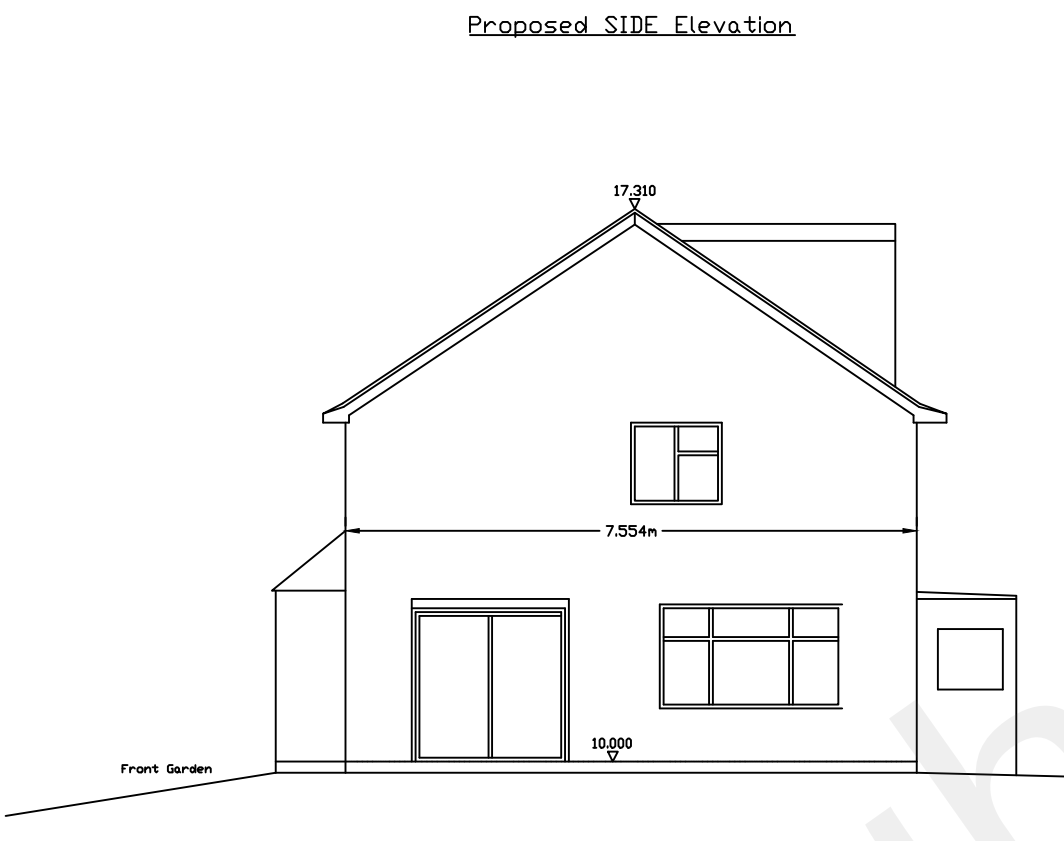


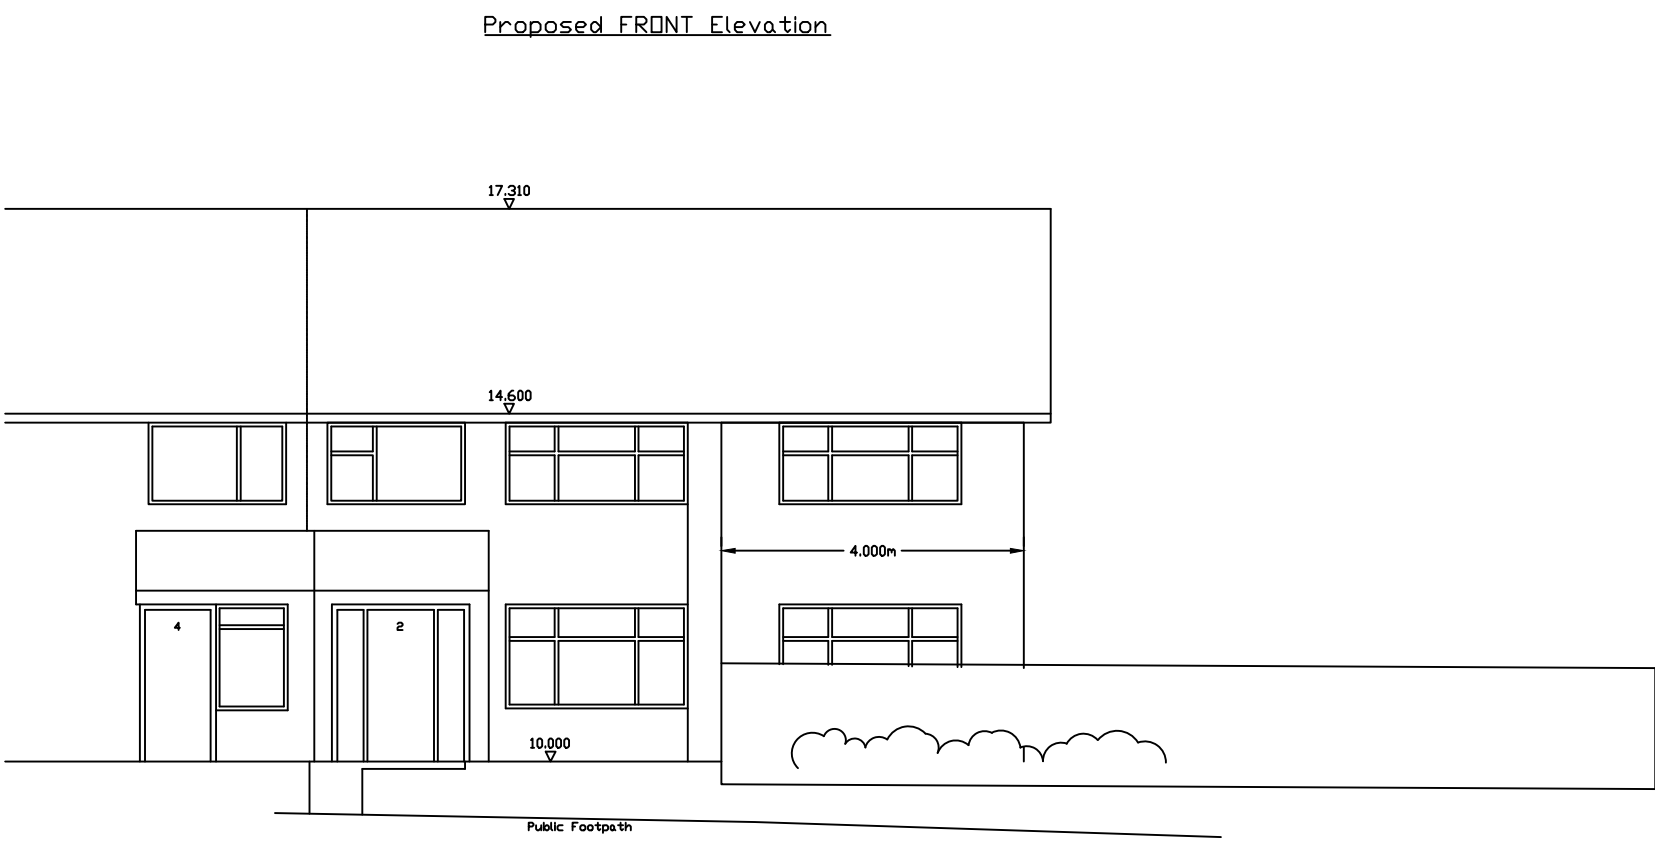


Proposed Ground Floor

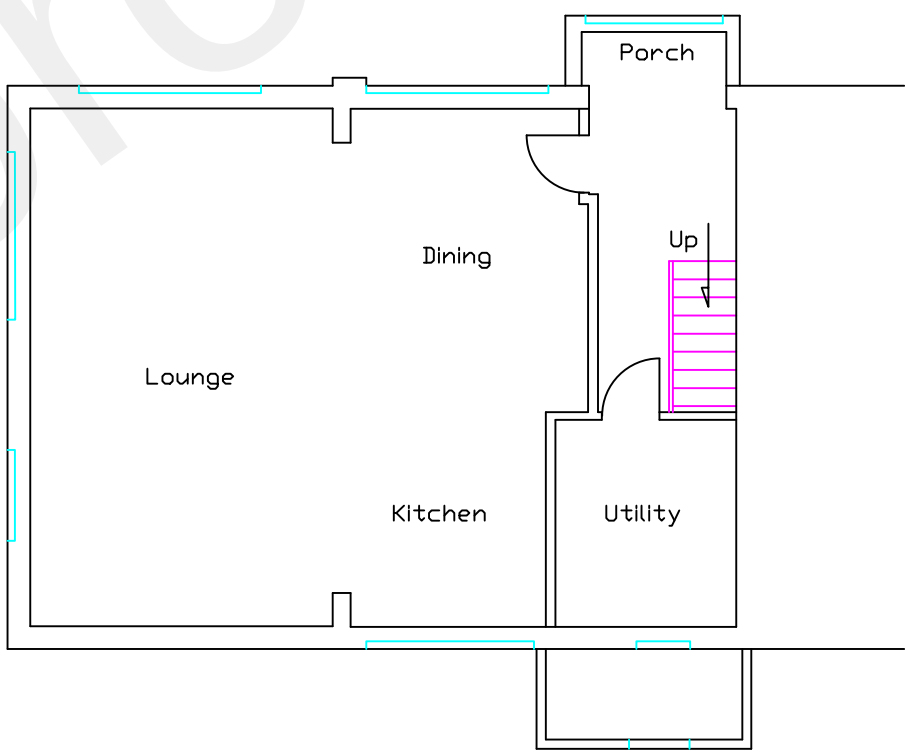

Proposed First Floor

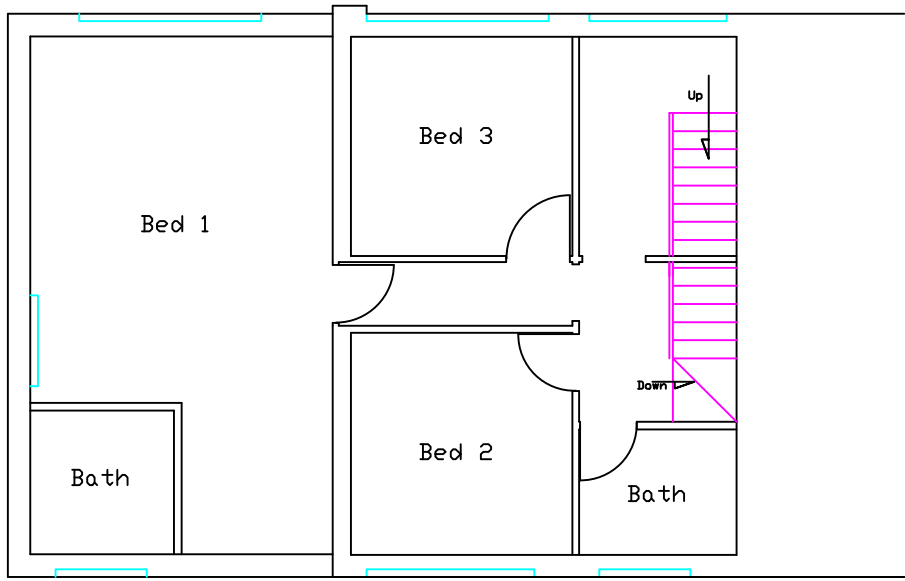

Proposed Second Floor

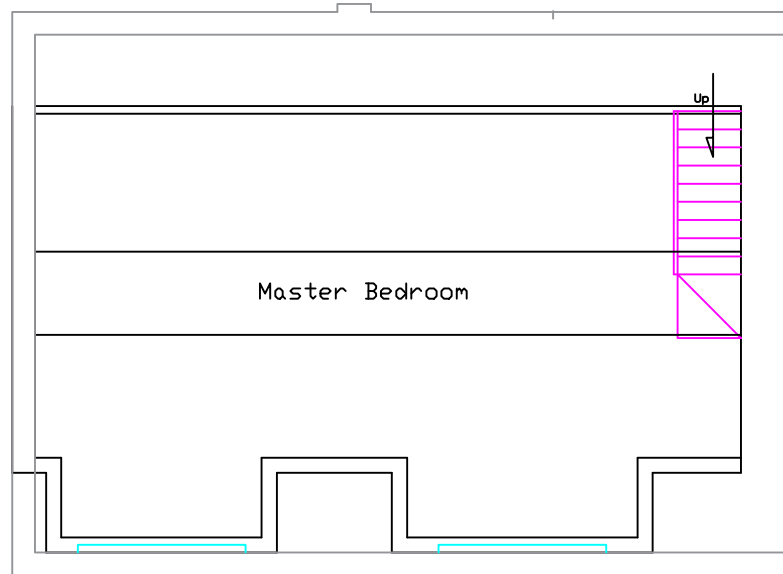

Proposed Side Extension,
Front Porch & Rear Dormer
2 Salcote Road, Gravesend

For Mr & Mrs Georgiev

Date: 23.09.2021

Scale: 1:100 @ A1

Drawing No: 092021-GG02-Pro