



FLOOR PLANS

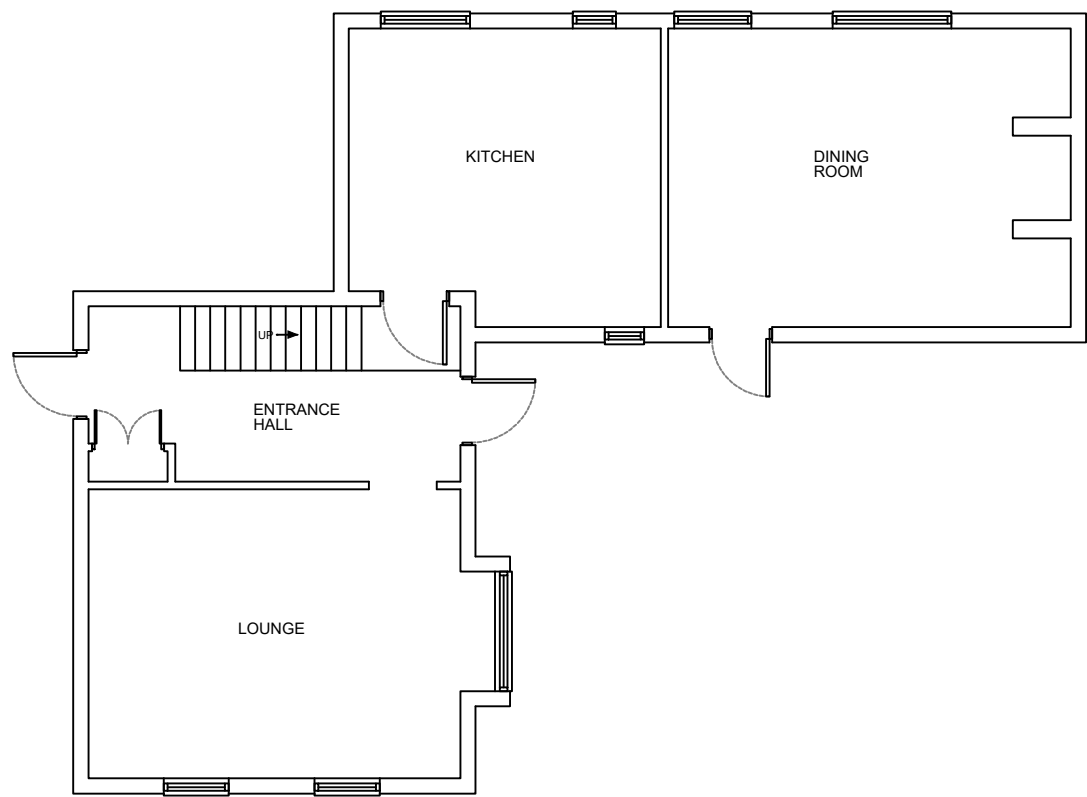


EXISTING GROUND FLOOR PLAN
1:100

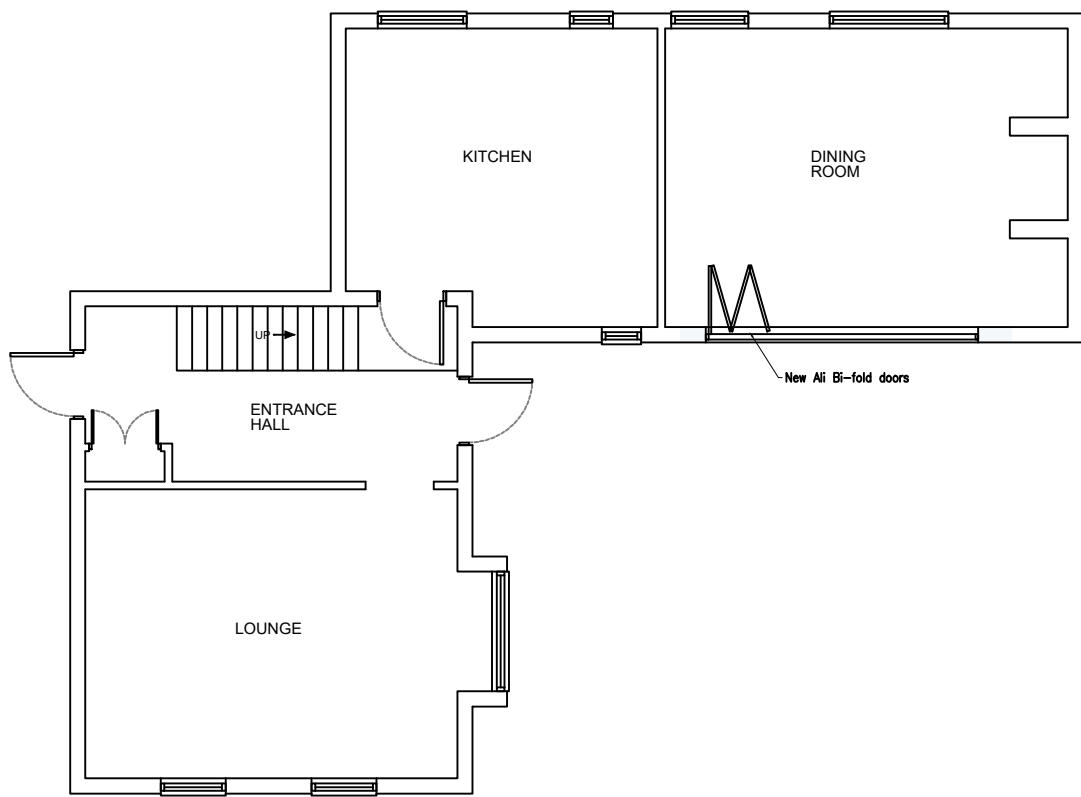

PROPOSED GROUND FLOOR PLAN
1:100

EXISTING AND PROPOSED
NO CHANGE

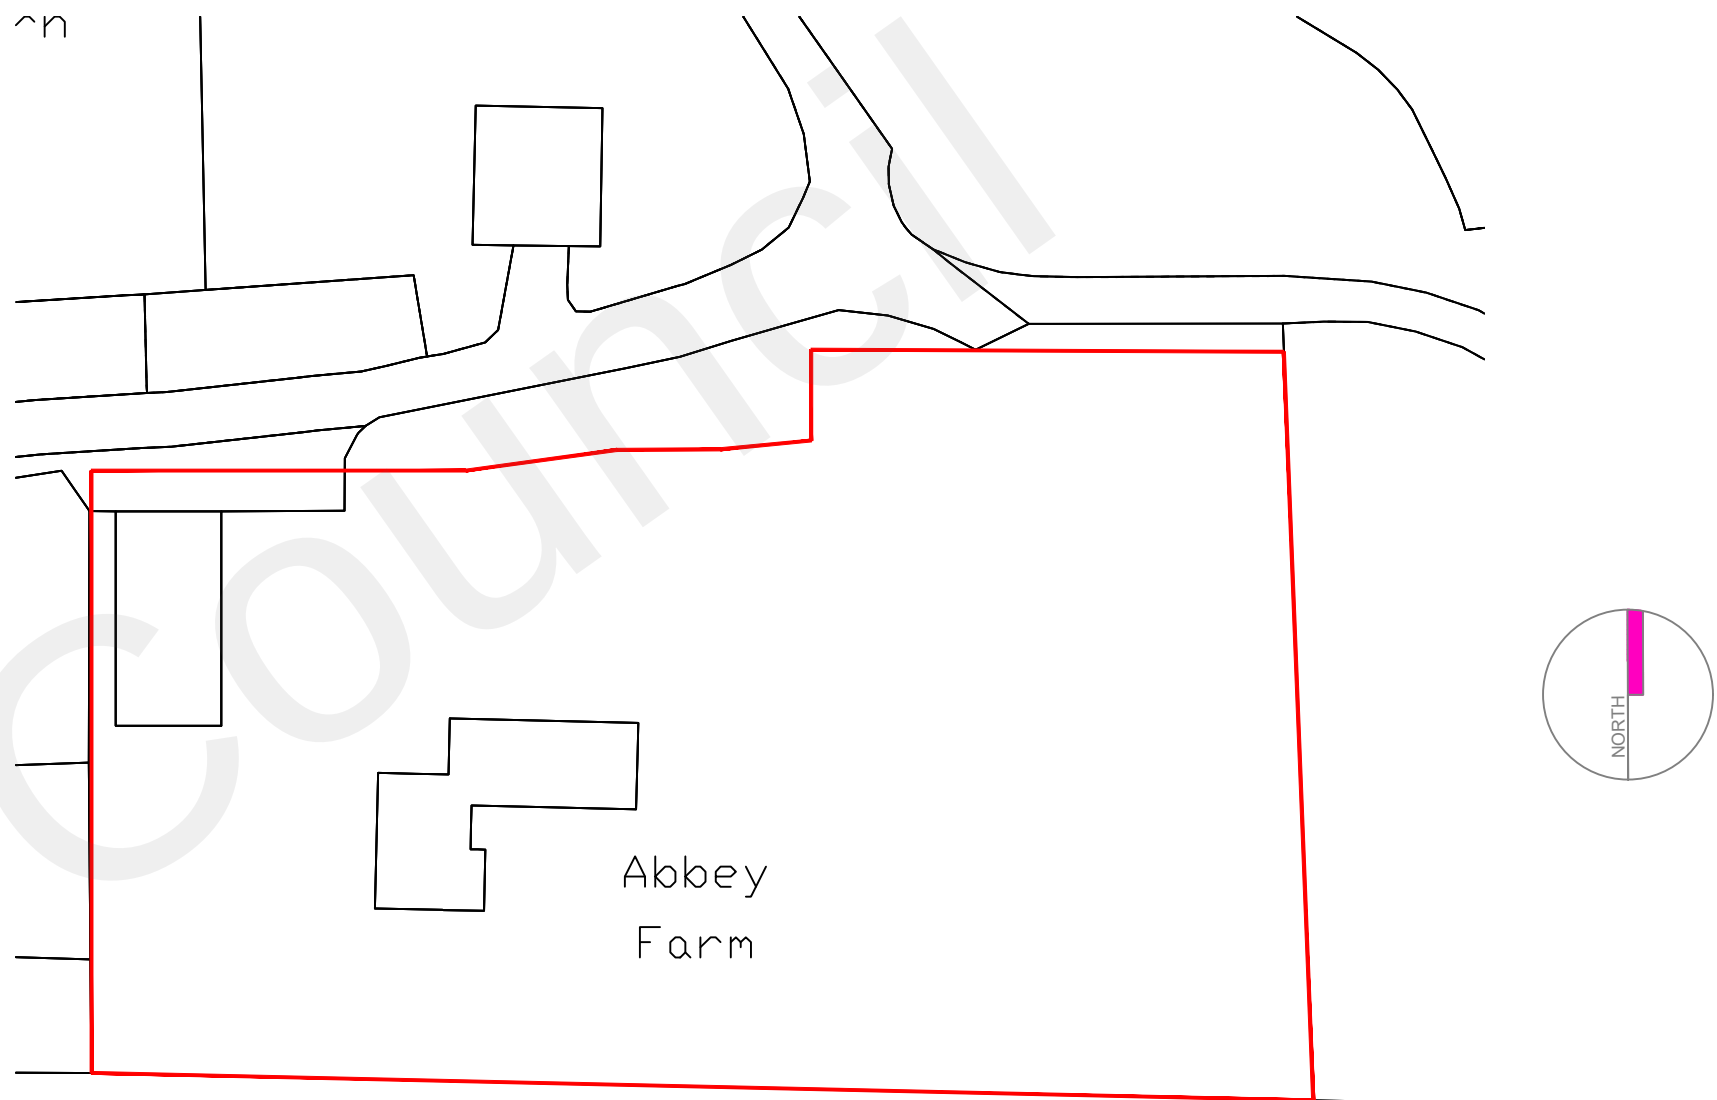

BLOCK PLAN
1:500


ELEVATIONS



EXISTING SIDE ELEVATION
1:100



PROPOSED SIDE ELEVATION
1:100

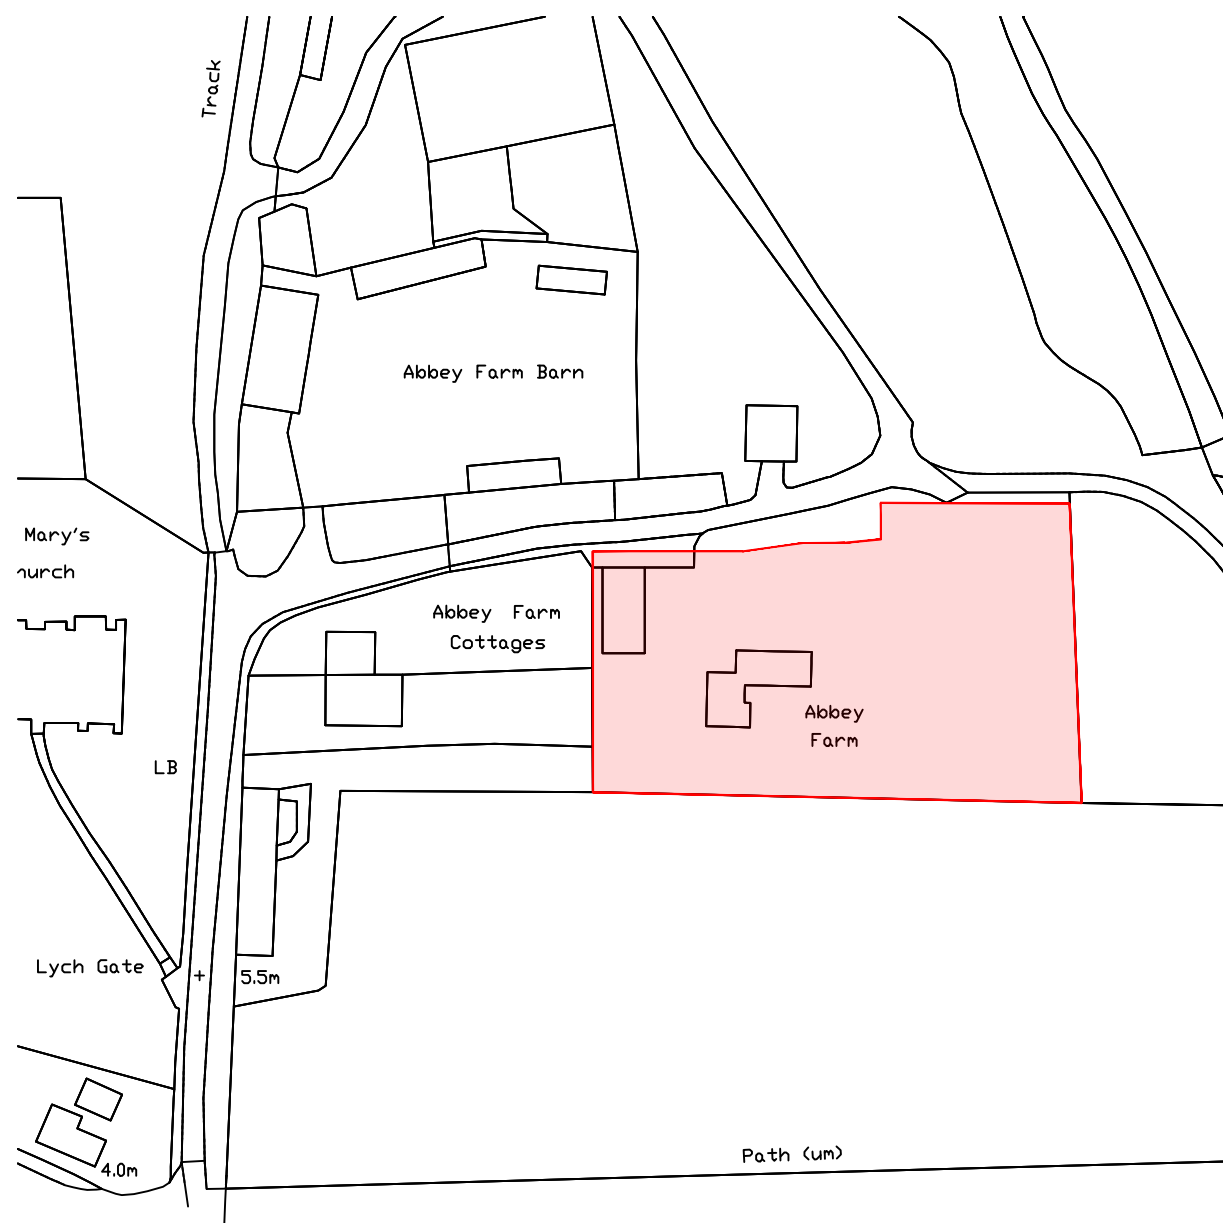

LOCATION PLAN
1:1250

