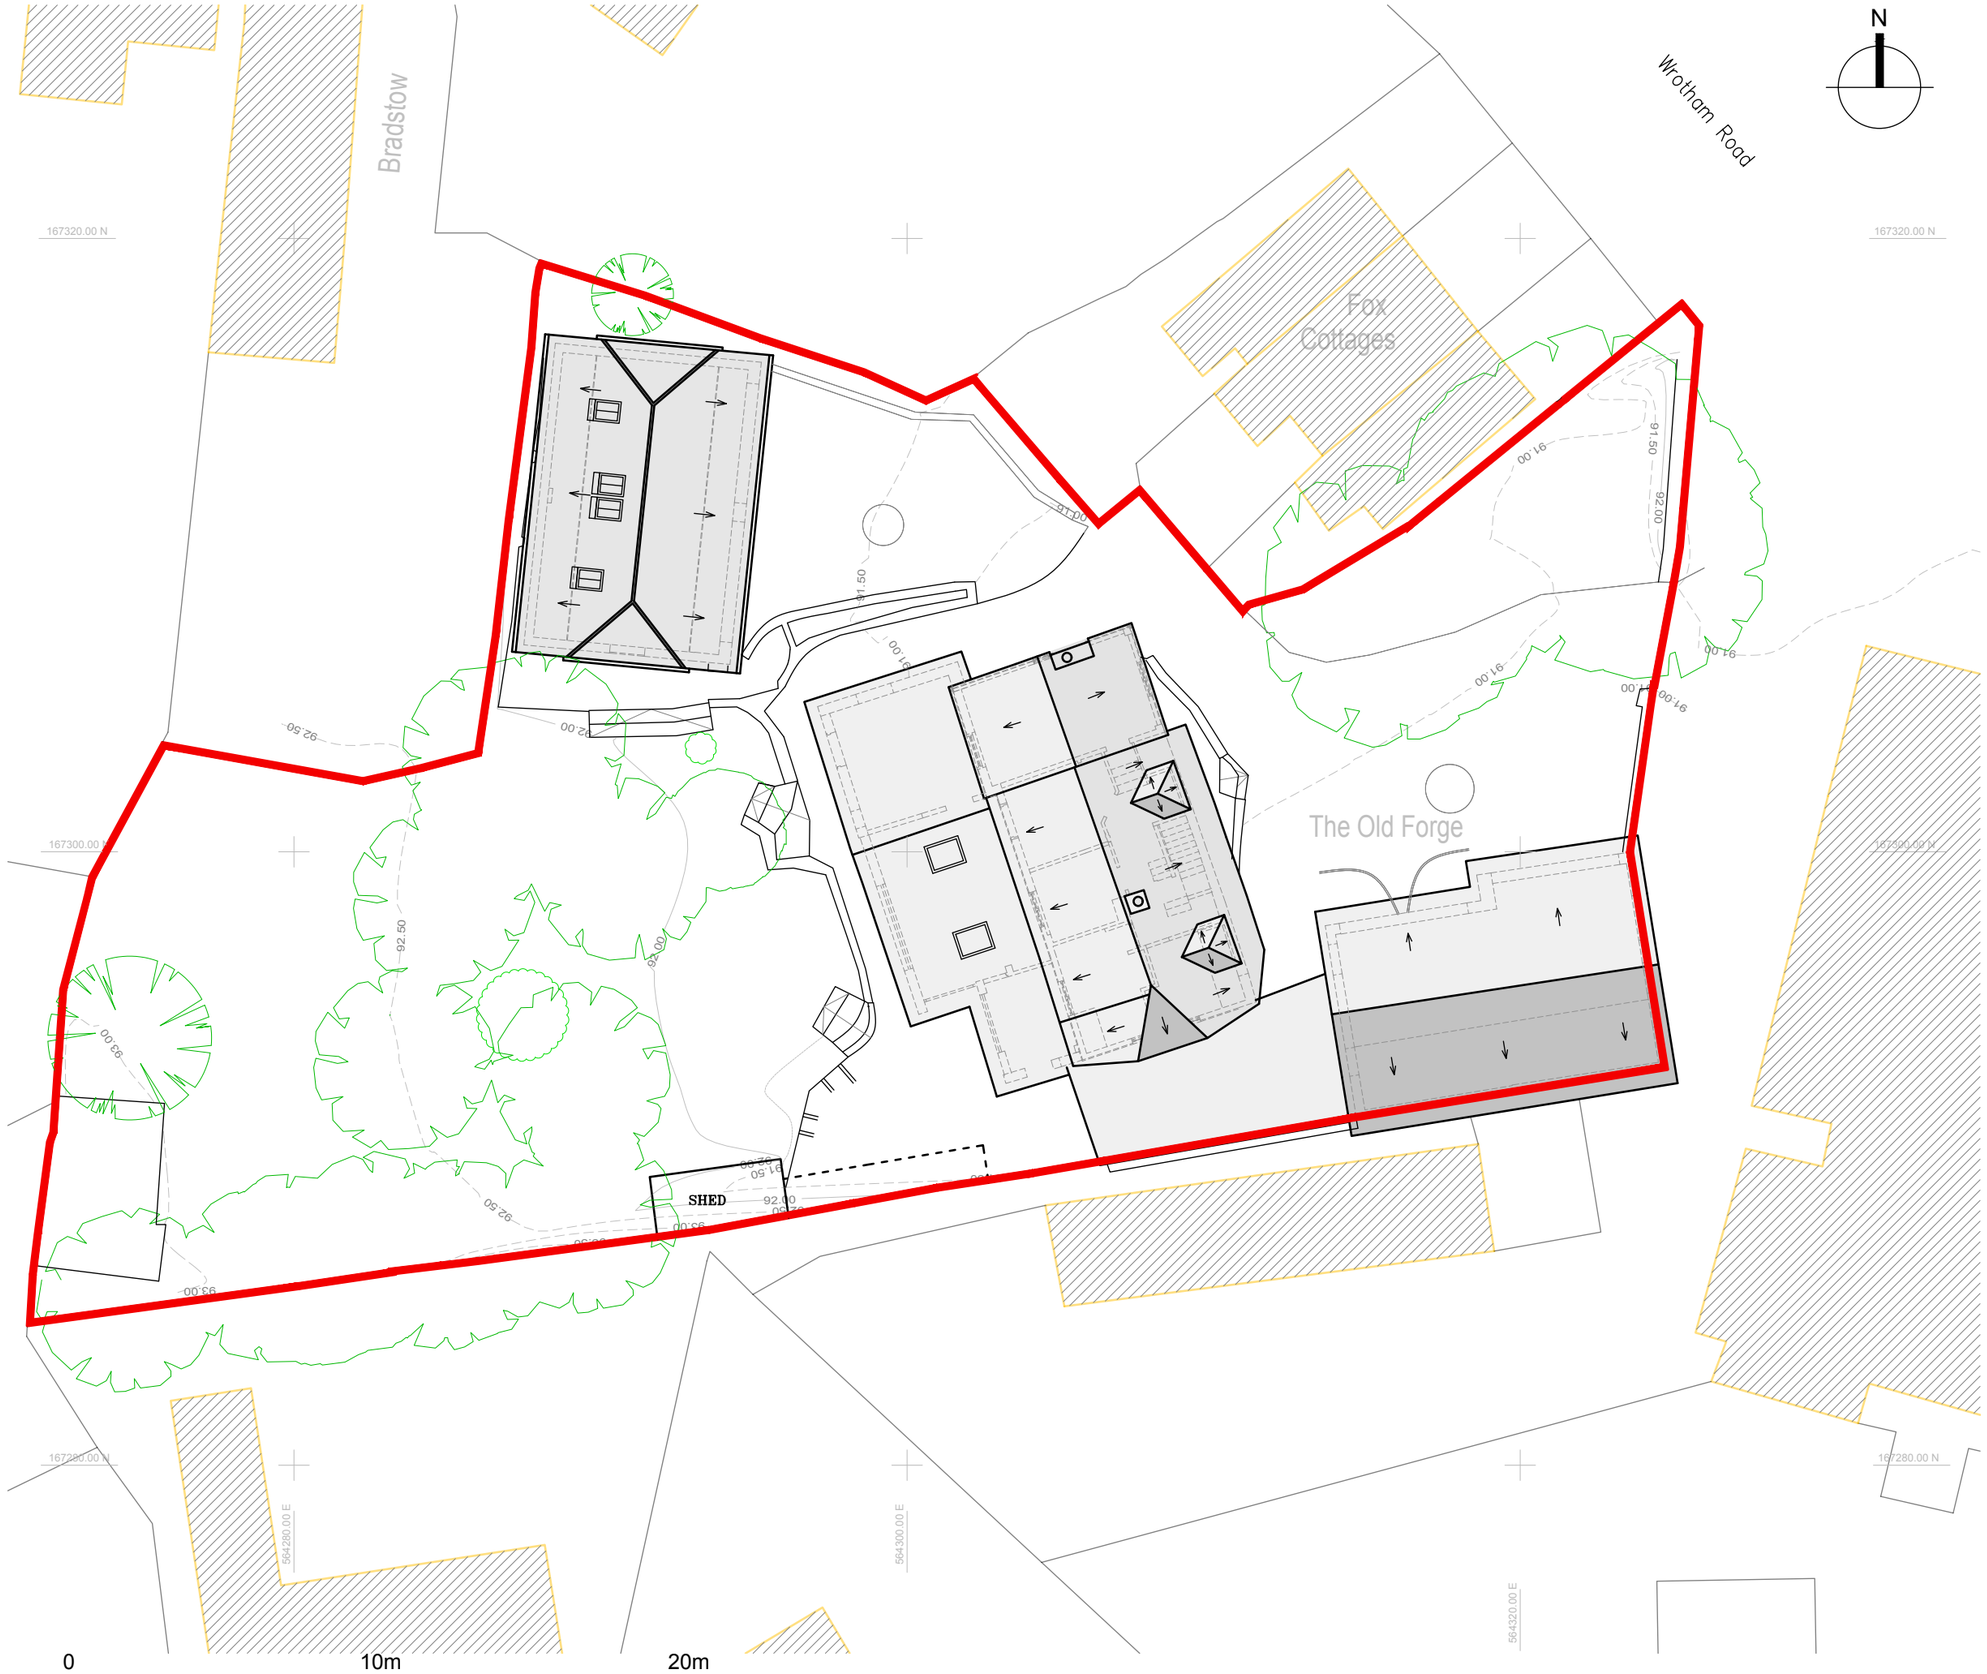

NOTES:

Report all discrepancies, errors and omissions.

Verify all dimensions on site before commencing any work on site or preparing shop drawings.

All materials, components and workmanship are to comply with the relevant British Standards, Codes of Practice and appropriate manufacturers recommendations.

See relevant drawings for all specialist work.

This drawing and design are copyright of James Clague Architects Ltd, company registration number 8664802

Rev	Date	Description

Project Title

Mr and Mrs Walker-Buckton
Proposed Thermal Upgrade Alterations,
The Old Forge,
Wrotham Road,
Meopham,
DA13 0JE

Drawing Description

Proposed Site Plan

Scale
1:200 at A3

Date
April 2026

Drawn By
SR

JAMES CLAGUE
ARCHITECTS

Latchmere House, 26 Watling Street,
Canterbury, Kent CT1 2UD
T: 01227 649 073
E: info@jamesclague.co.uk
W: jamesclague.co.uk

Drawing Number
19190.2_PL_01

Revision
-