




East Elevation ▼

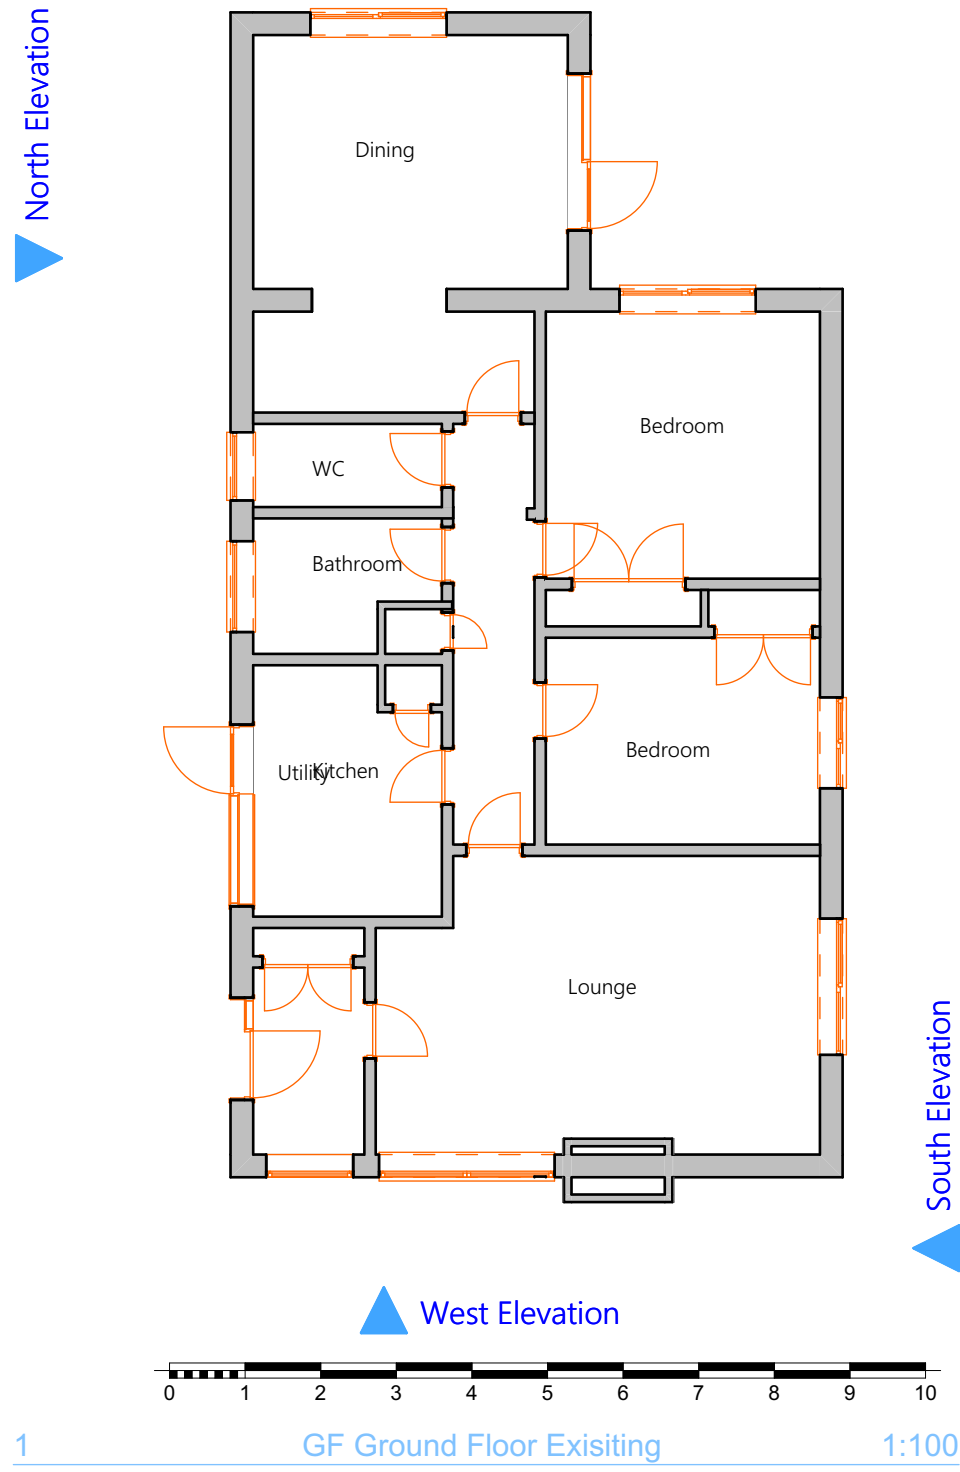


East Elevation ▼

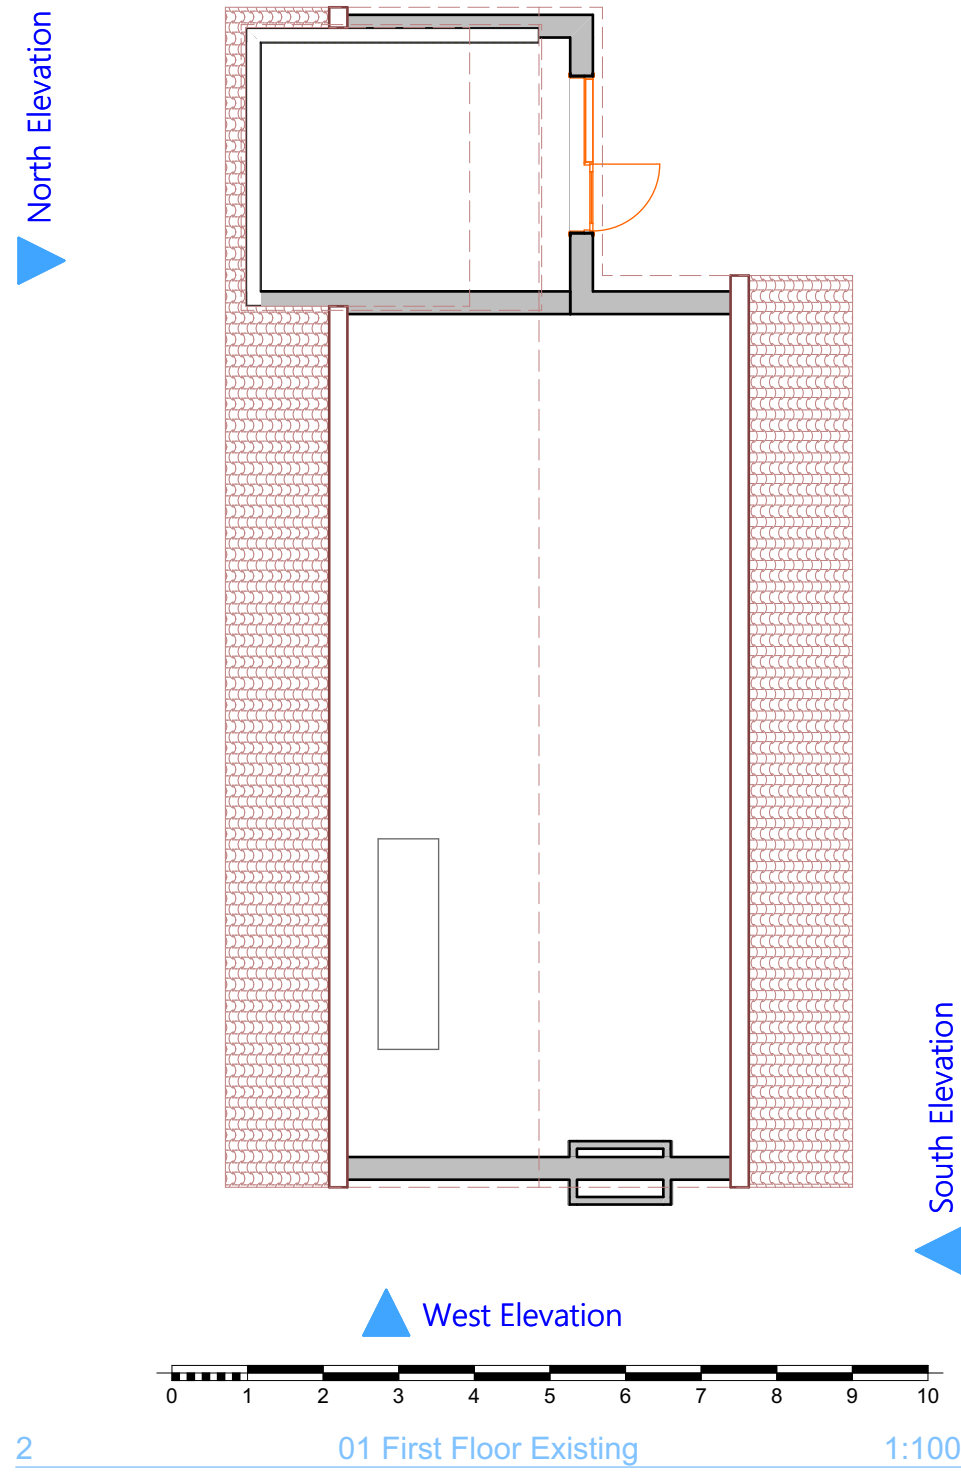


East Elevation ▼

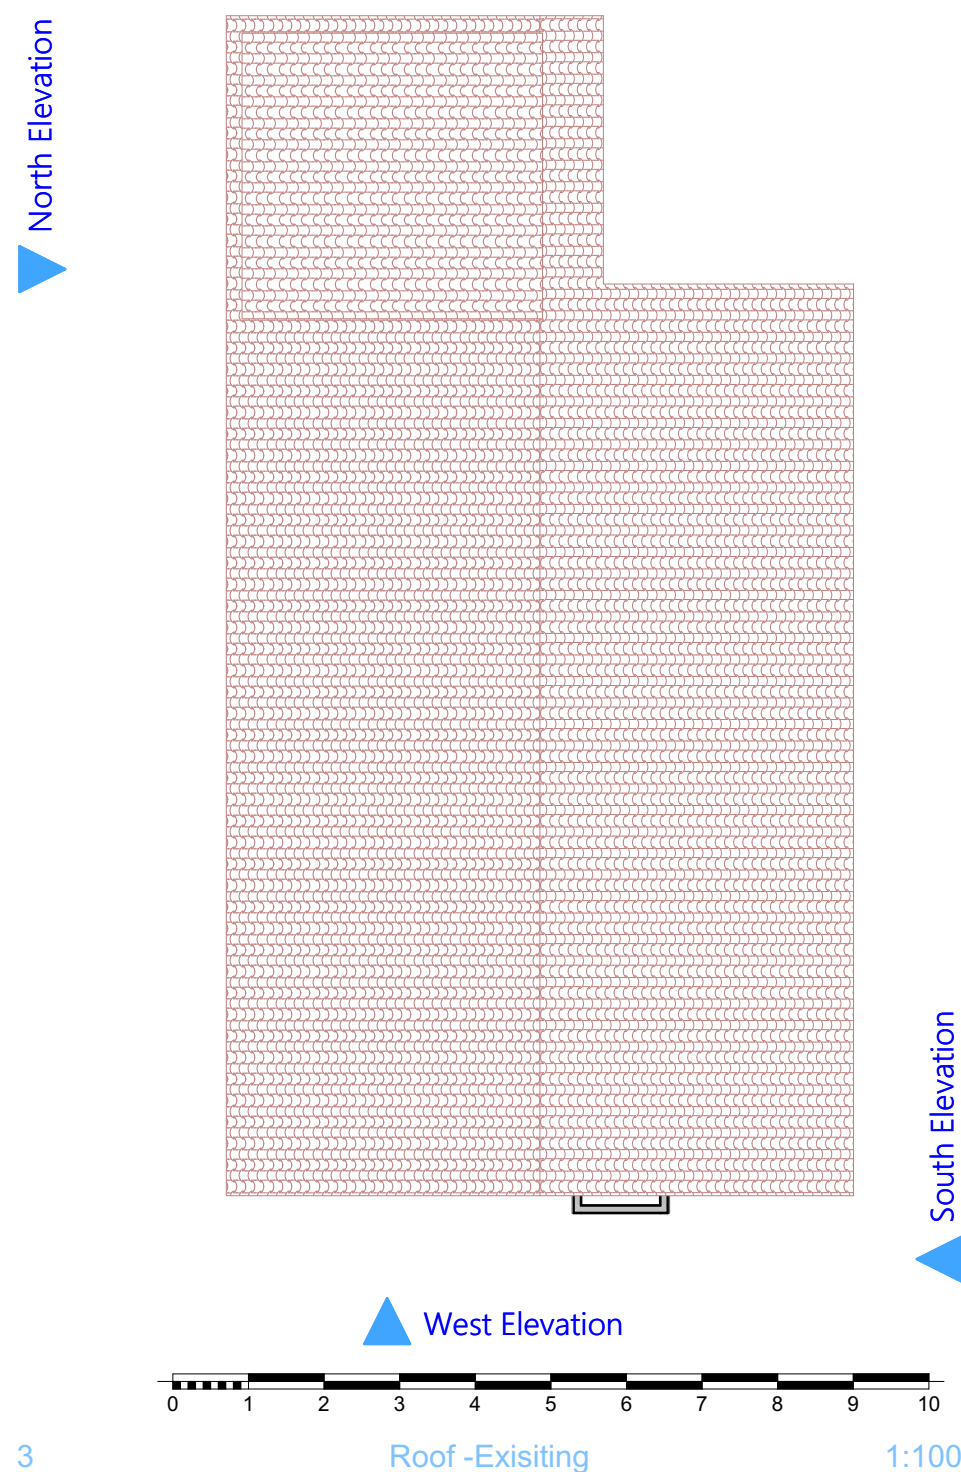


East Elevation ▼

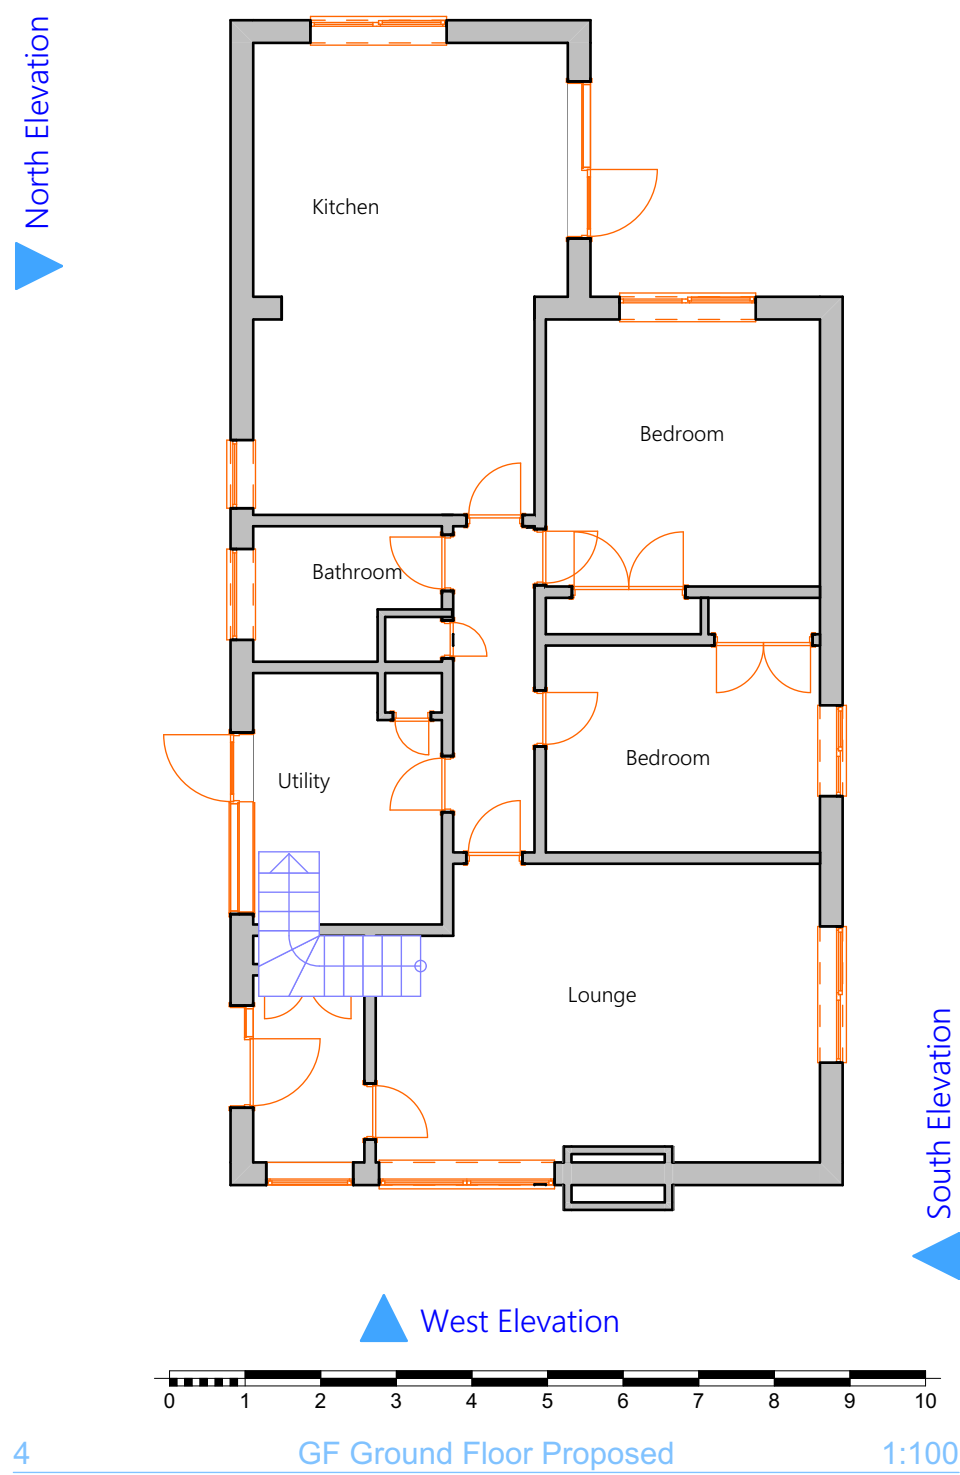

East Elevation ▼

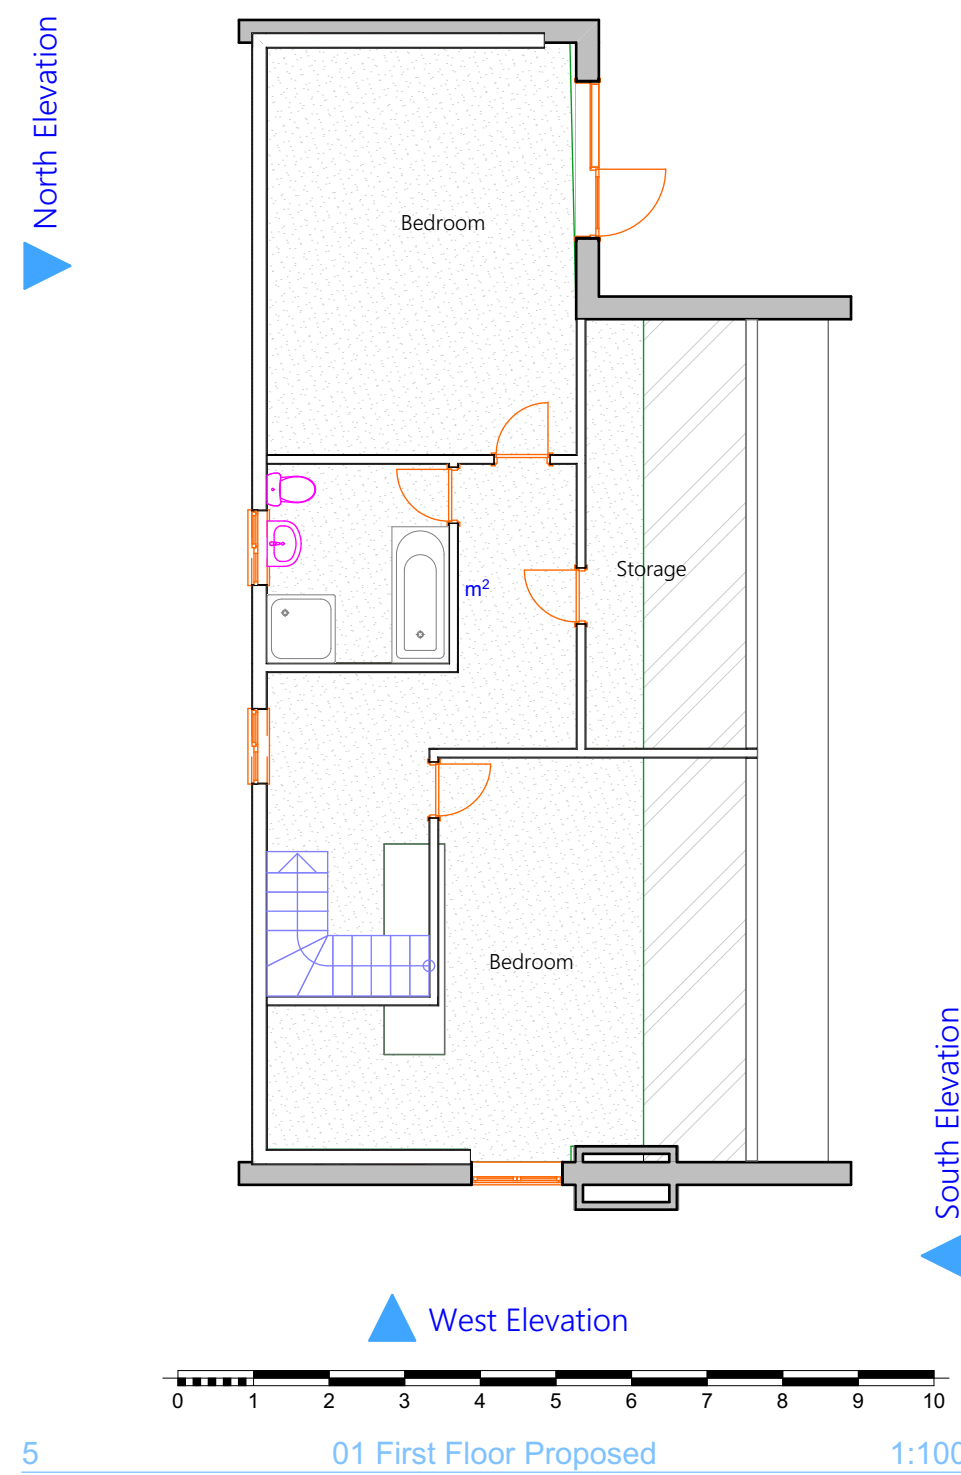

East Elevation ▼

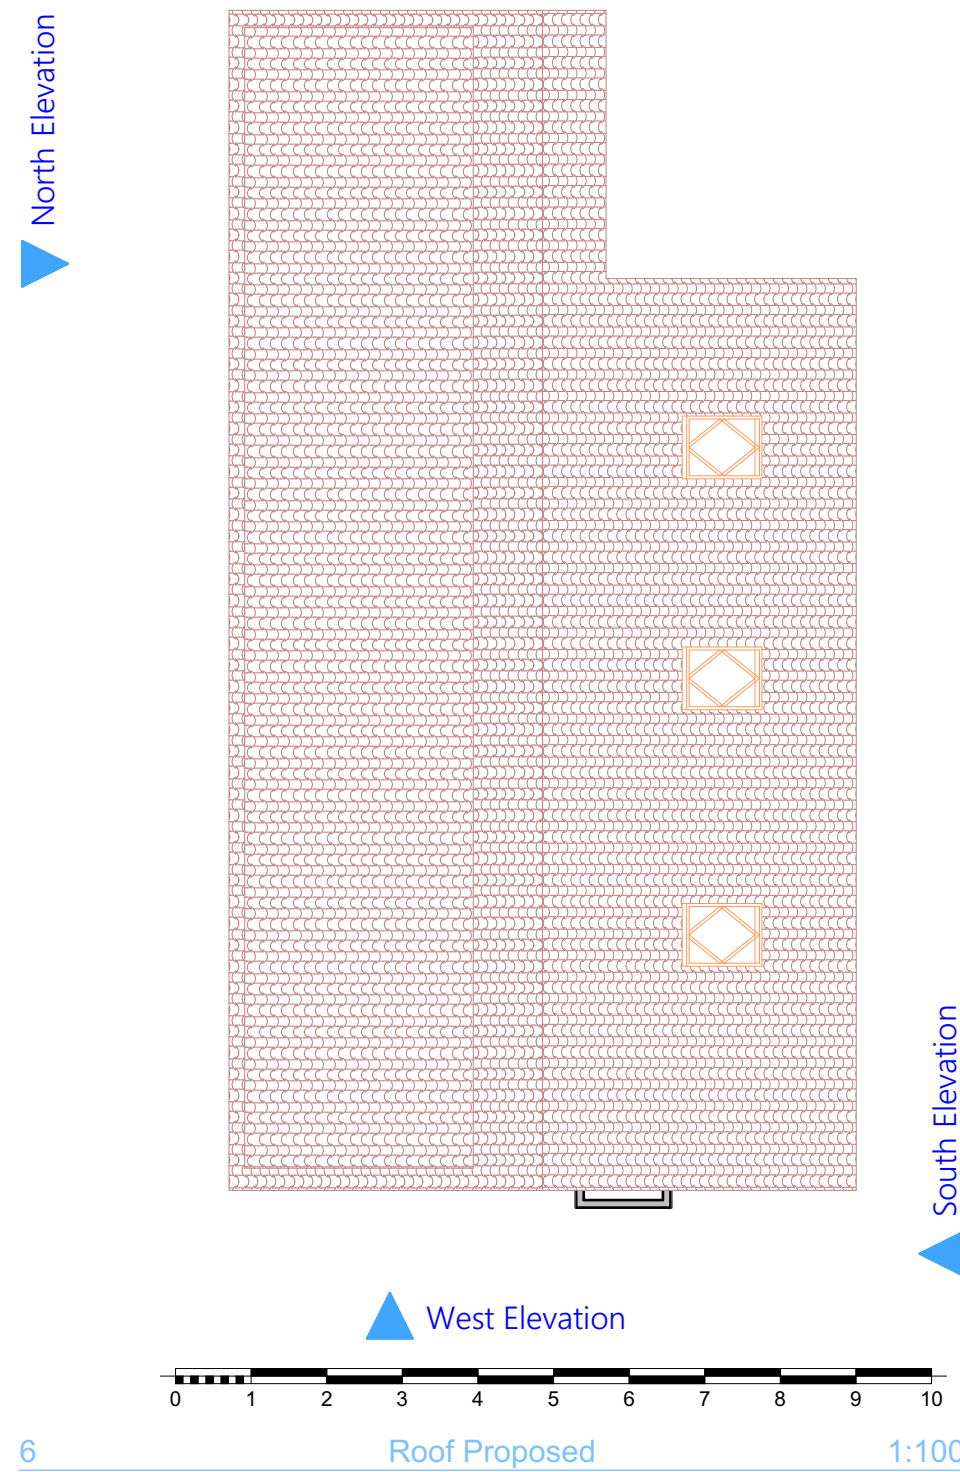

ARCHITECHNOLOGY.
DESIGN

This document and its design content is copyright ©. It shall be read in conjunction with all other associated project information including models, specifications, schedules and related consultants documents. Do not scale from documents. All dimensions to be checked on site. Immediately report any discrepancies, errors or omissions on this document to the Originator. If in doubt ASK.

Client Approval	Scales @ A1	Date
A - Approved	1:100	2026-05-06
B - Approved with Comments		
C - Do Not Use		

Layout Title

Plans - Floorplans

Architect	Architect
179 Edwin Road Rainham, Kent ME8 0AH	179 Edwin Road Rainham, Kent ME8 0AH
07957 350204	07957 350204
info@architectdesign.co.uk	info@architectdesign.co.uk

Project

2 Ashleigh Close - Grant Benbow - DA13 OTS - LC

Status

Planning Application

Site Address

2 Ashleigh Close Culverstone, Meopham DA13 OTS

Project	Originator	Zone	Level	Type	Role	Number	Rev
Layout ID	02.1						