


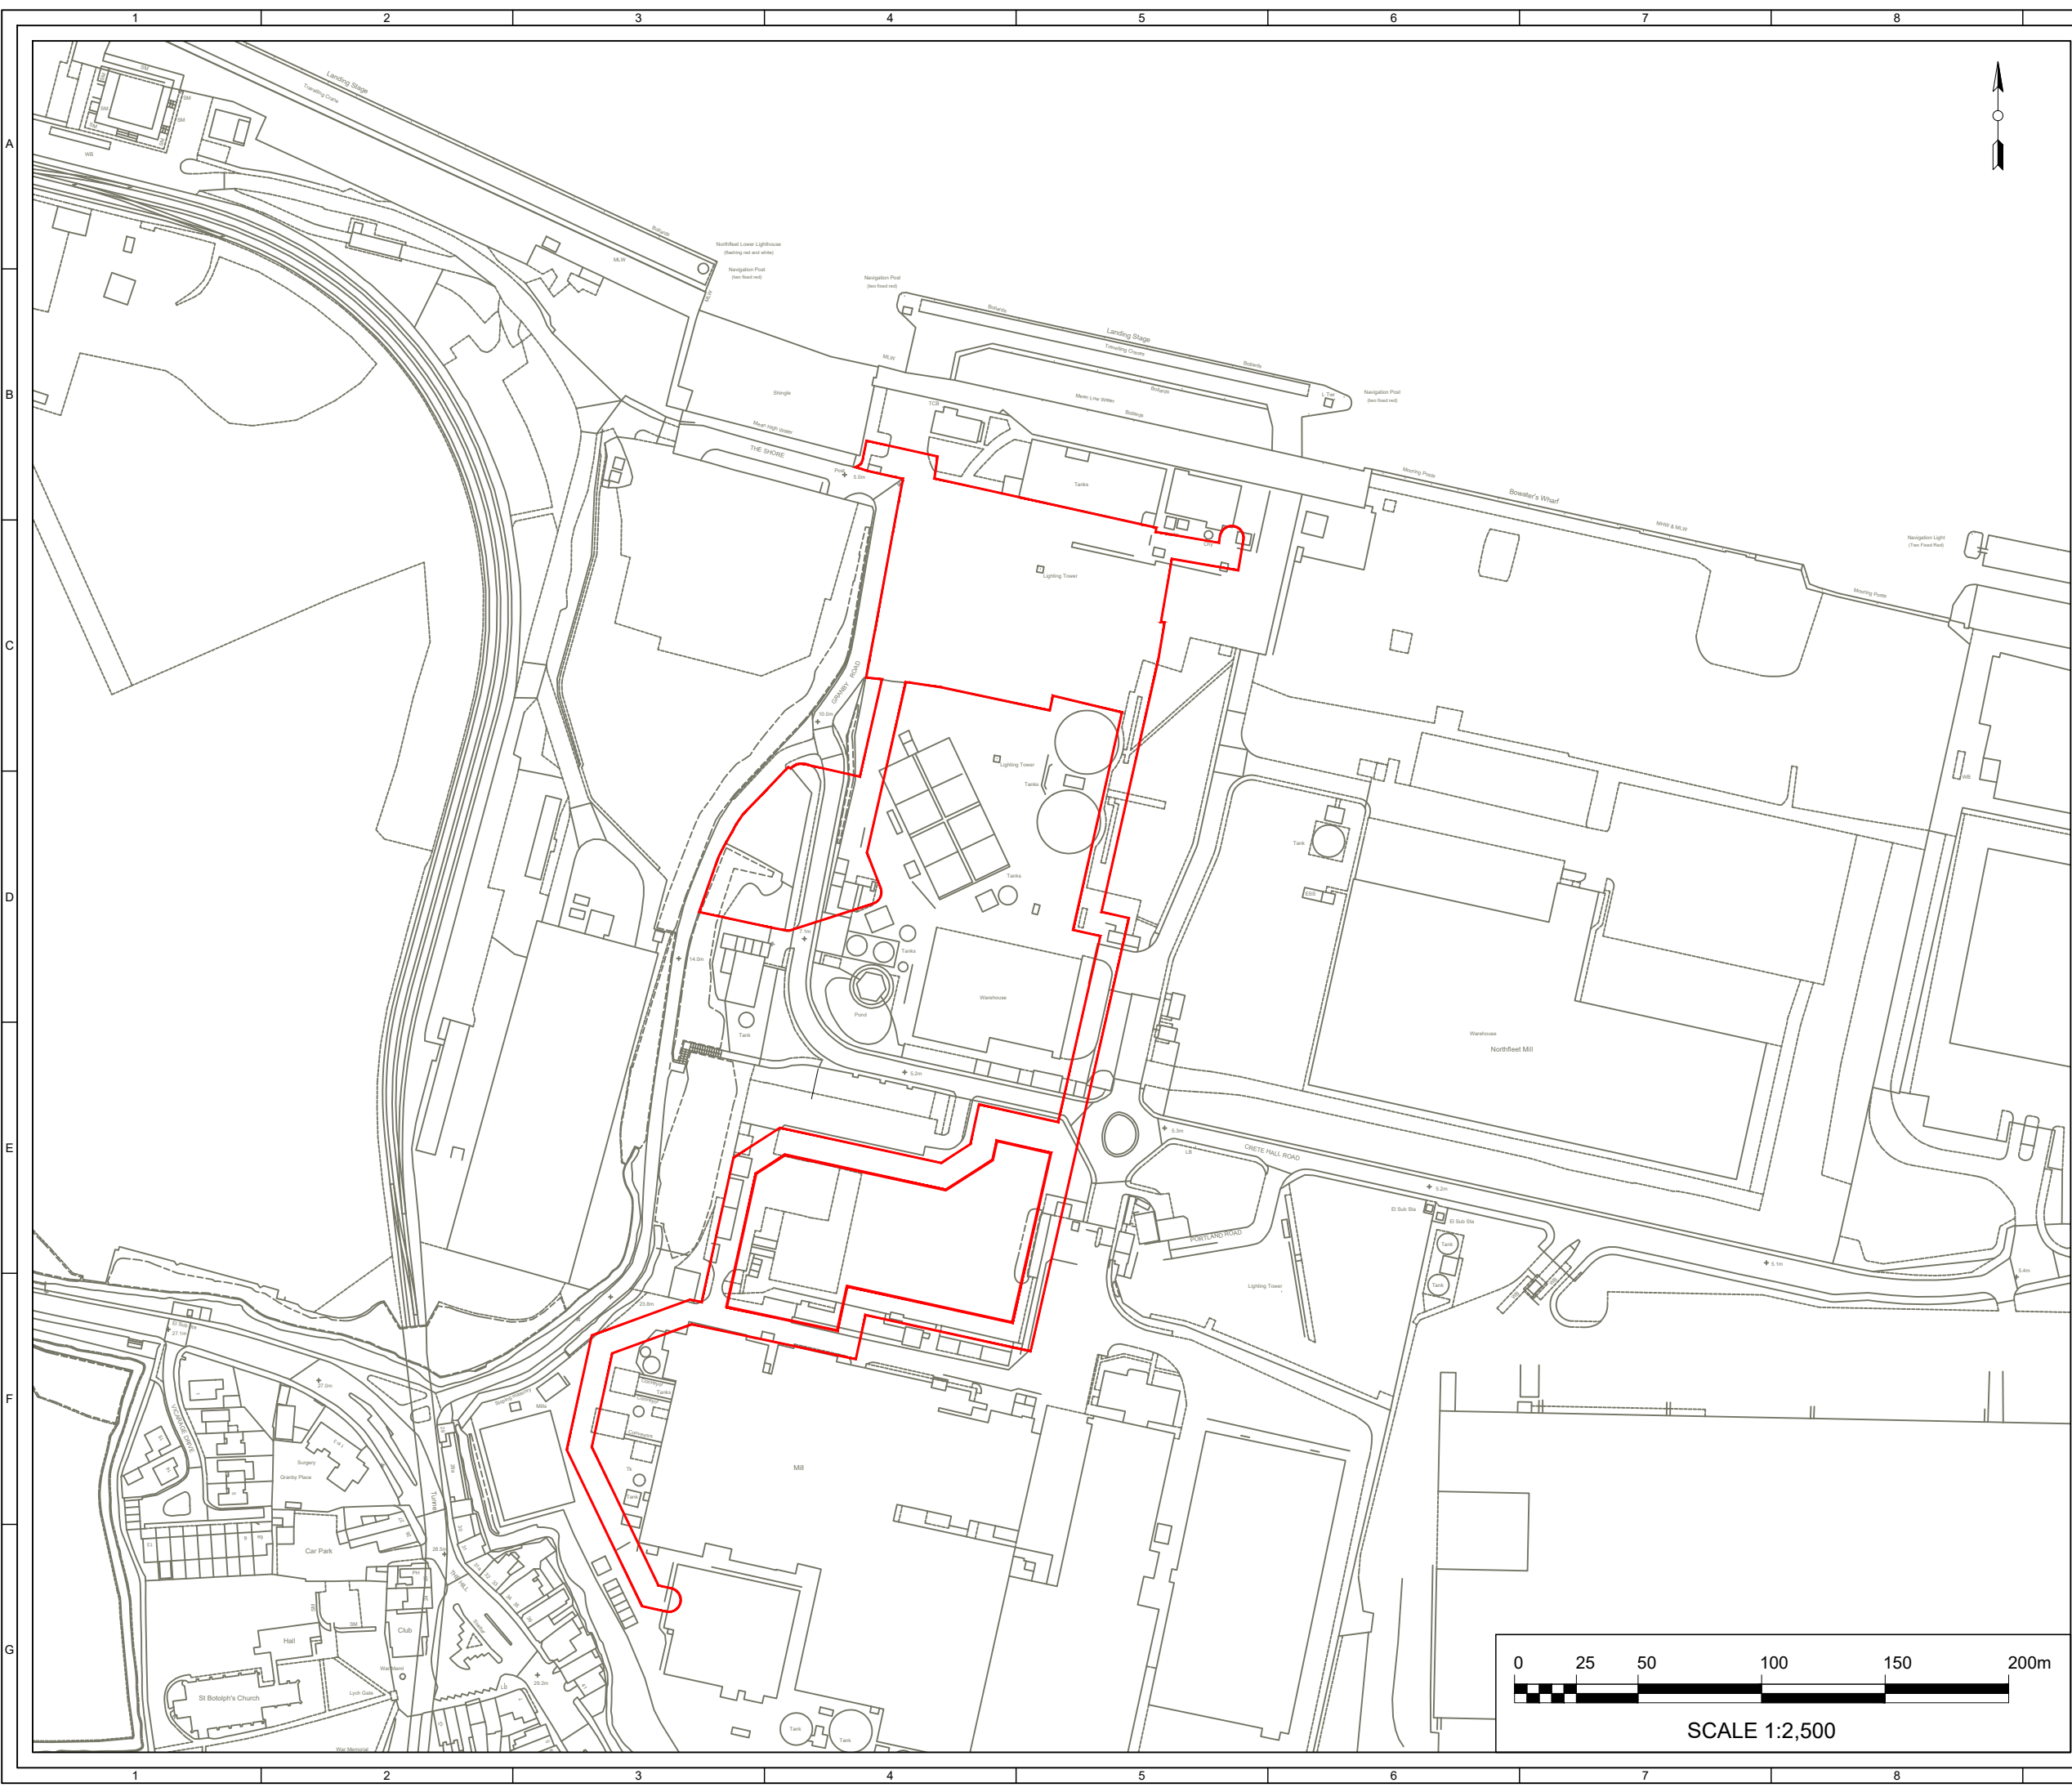

© CROWN COPYRIGHT, ALL RIGHTS RESERVED.
2023 LICENCE NUMBER 0100031673.

KEY:

— DEVELOPMENT BOUNDARY
(OUTSIDE EDGE OF LINE DENOTES BOUNDARY)

SITE LOCATION

KEY PLAN - NOT TO SCALE

LOCATION
SCALE 1:200,000

3	BM	CA	BS	2023-09-01	ADDED SCALE BAR
2	BM	BS	PB	2023-08-16	UPDATED DEVELOPMENT BOUNDARY
1	BM	BS	PB	2023-08-16	FIRST ISSUE
ISSUE DRAWN	CHKD	APPD	DATE	REVISION NOTES	
PURPOSE				COORDINATES	
PLANNING				OSGB 1936	
SCALE				DATUM	
1:2,500 @A3				N/A	
LAYOUT DRAWING				T-LAYOUT NO	
N/A				N/A	
PROJECT TITLE					
NORTHFLEET GREEN HYDROGEN FACILITY					
DRAWING TITLE					
SITE LOCATION PLAN					
RES DRAWING NUMBER					REV
05135-RES-LAY-DR-PT-001					3
THIS DRAWING IS THE PROPERTY OF RENEWABLE ENERGY SYSTEMS LIMITED AND NO REPRODUCTION MAY BE MADE IN WHOLE OR IN PART WITHOUT PERMISSION					
				BEAUFORT COURT, EGG FARM LANE, KINGS LANGLEY, HERTS WD4 8LR, UK TEL +44 (0) 1923 299200 WWW.RES-GROUP.COM	