


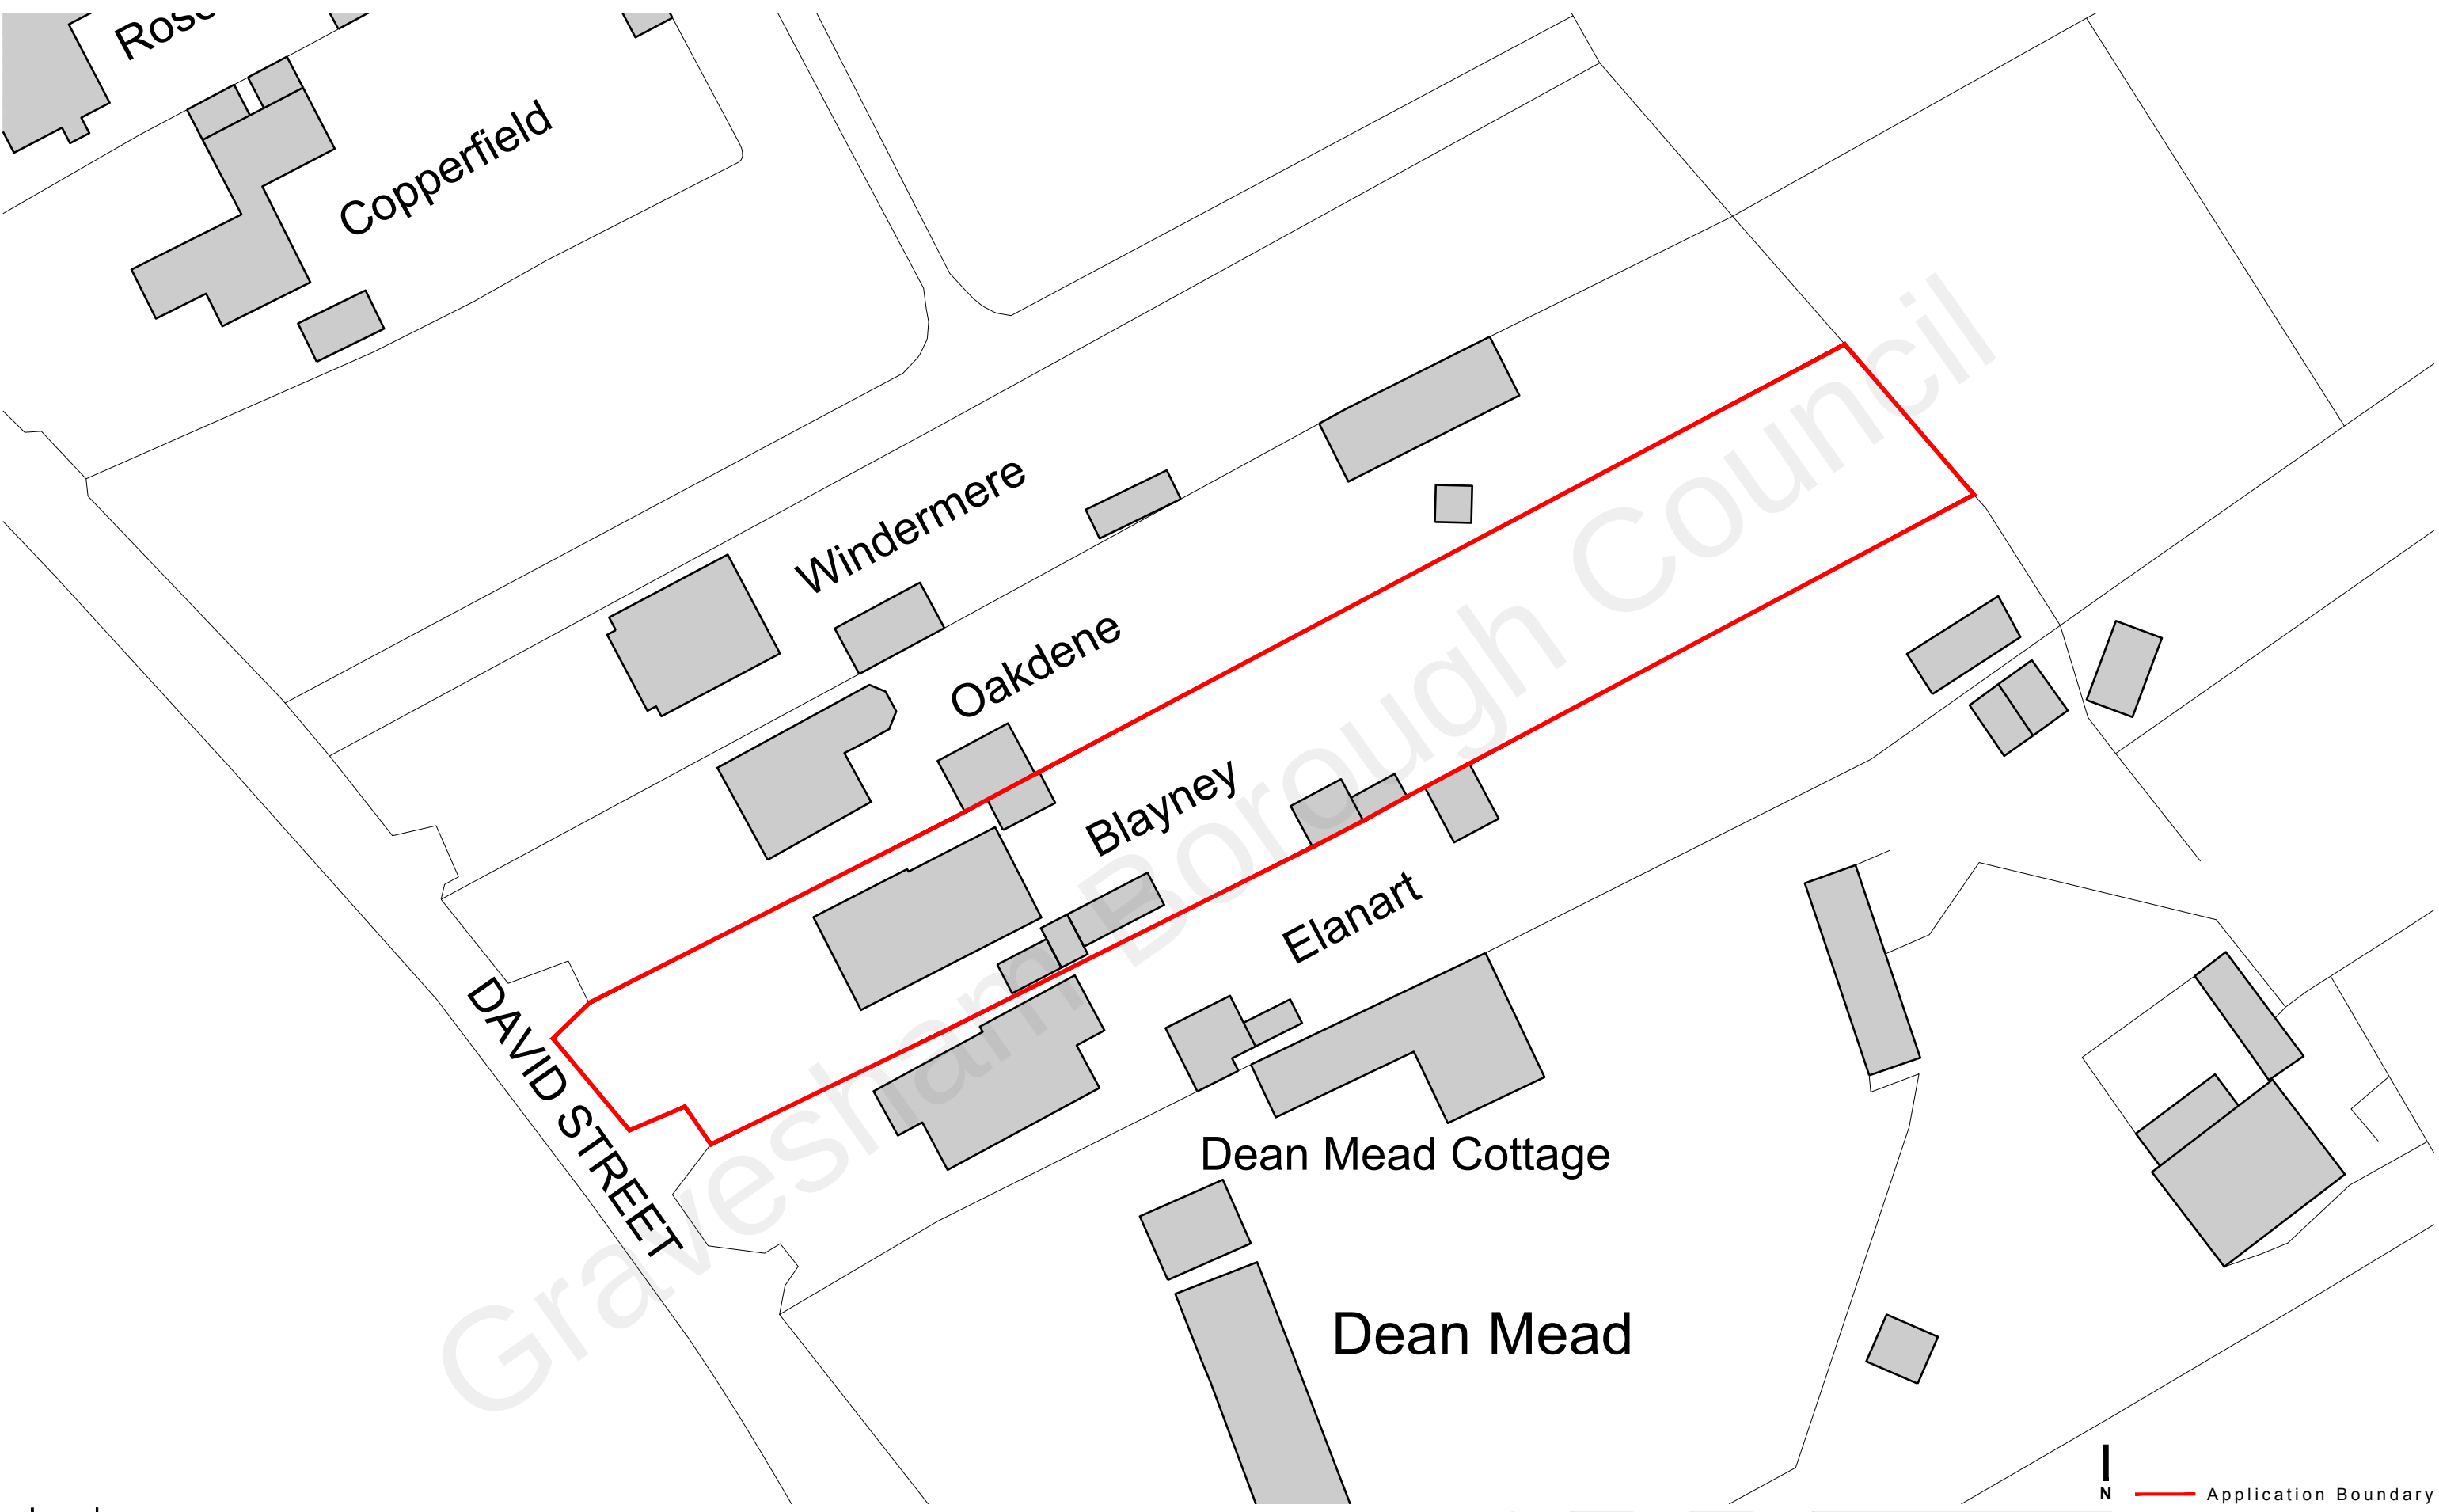

01 | 1:500 | BLOCK PLAN

SCALE 1:500 | 0m 5 10 25 50

N Application Boundary

D R A W I N G K E Y



D R A W I N G I N F O R M A T I O N

Drawing copyright of JRD Kent. Do not scale from drawings. Report all discrepancies, errors & omissions. Check dimensions on site before commencing works. Materials, Components & Workmanship to comply with British & European Standards.

D R A W I N G R E V I S I O N S

JRD Kent Ltd | info@jrdkent.com | www.jrdkent.com

BLAYNEY, DAVID ST, MEOPHAM
GRAVESEND, KENT DA13 0BT
PROPOSED BLOCK PLAN

S C A L E 1:500 @ A3
D A T E NOVEMBER 2021
P U R P O S E SURVEY
R E F E R E N C E 2145 E 003 REV -