



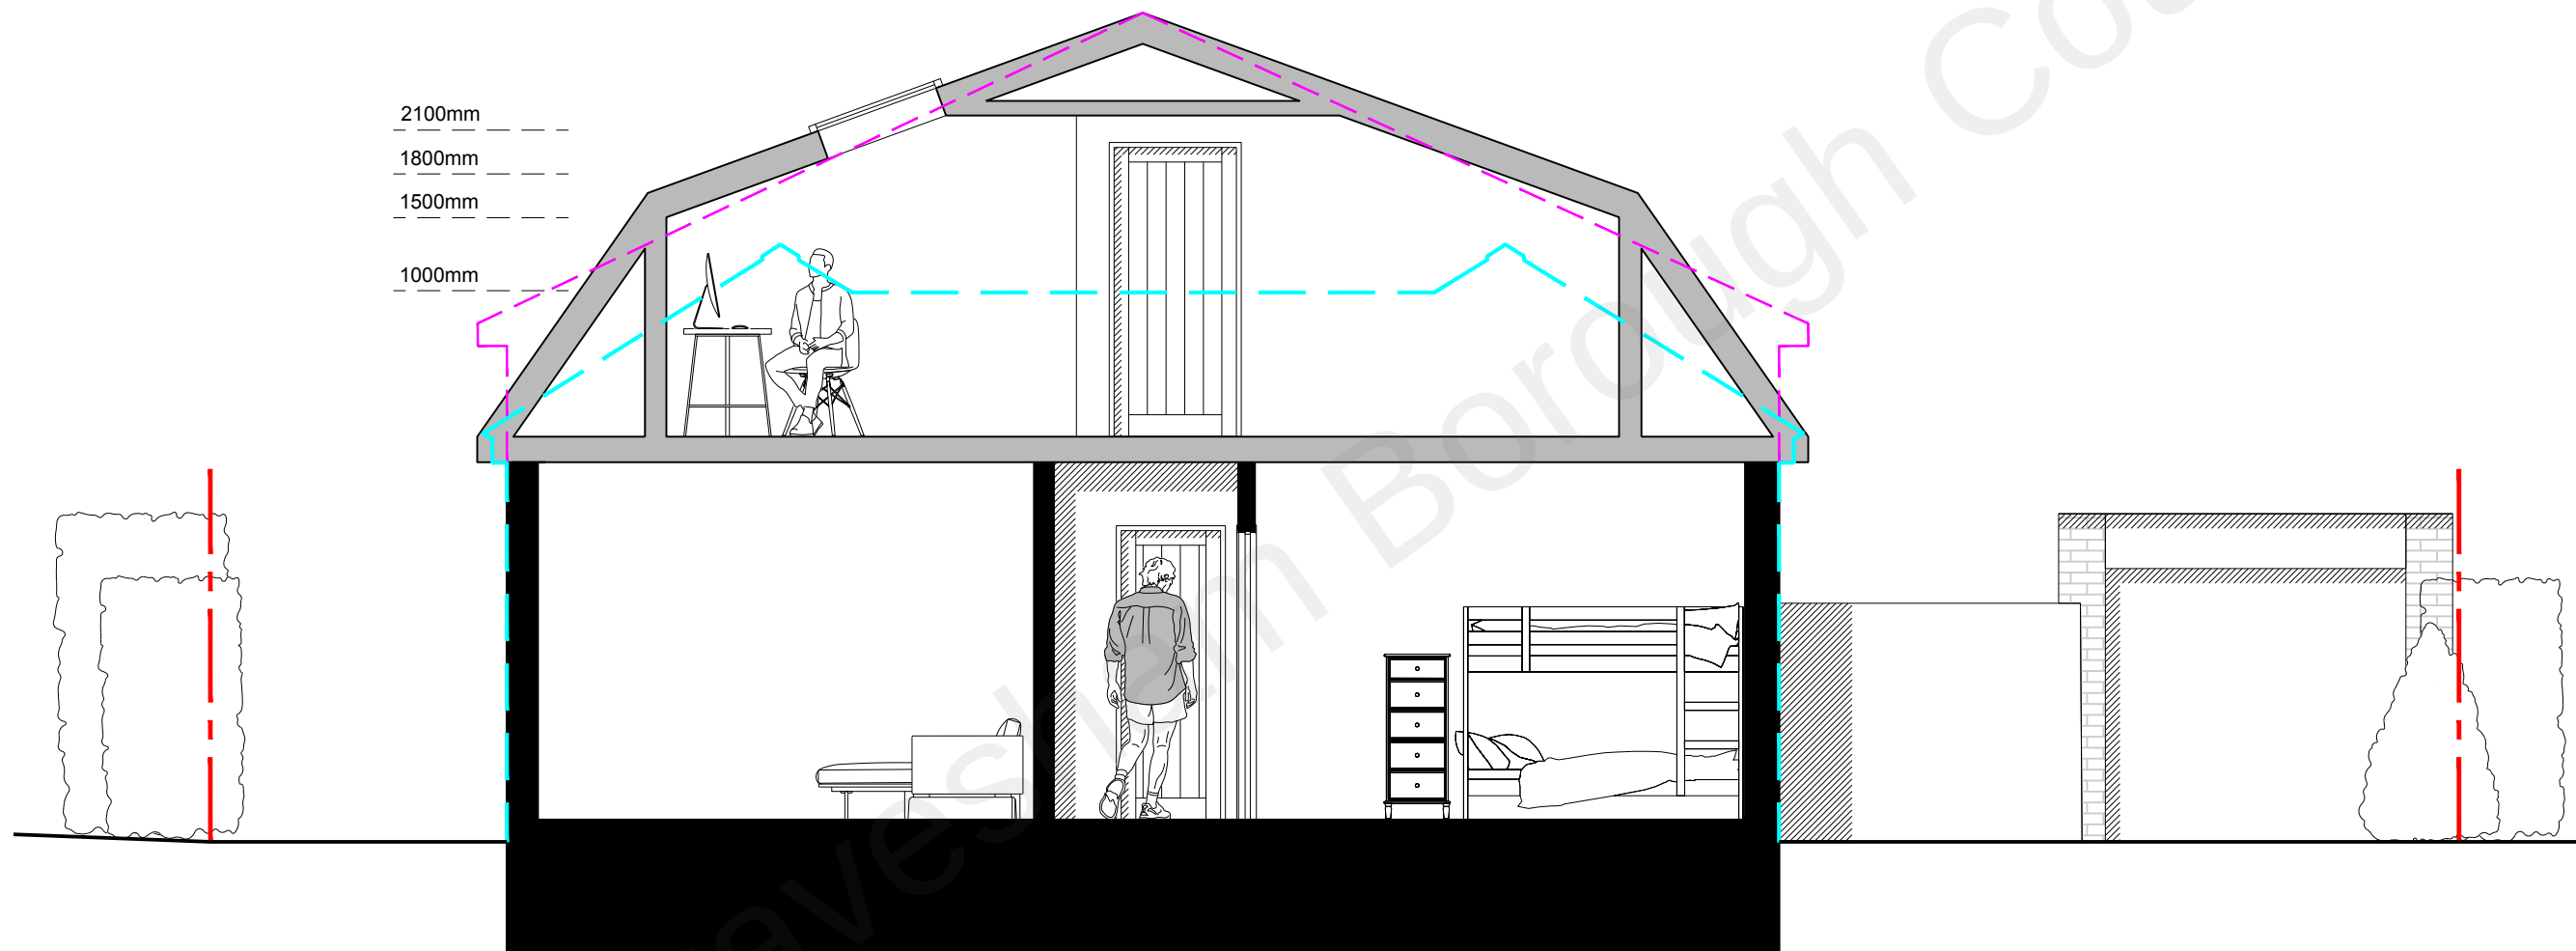

01 | 1:50 | SECTION C

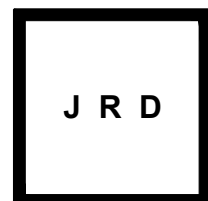

DRAWING INFORMATION
Drawing copyright of JRD Kent. Do not scale from drawings. Report all discrepancies, errors & omissions. Check dimensions on site before commencing works. Materials, Components & Workmanship to comply with British & European Standards.

JRD Kent Ltd | info@jrdkent.com | www.jrdkent.com

DRAWING REVISIONS C 09.01.23 - Rooflights Moved
A 28.04.22 Drawing amendments following planning withdraw: Roof height reduced
B 03.01.23 - Re-Design including:
- Roof re-design
- Lowering of eaves height
- Cladding change
- Removal of Juliet balcony

SCALE 1:50 | 0m

0.5 1

2

2.5

5

— Past Application 20220061
- - Existing Building Line
— Application Boundary

D R A W I N G K E Y

BLAYNEY, DAVID ST, MEOPHAM
GRAVESEND, KENT DA13 0BT
PROPOSED SECTION C

S C A L E 1:50 @ A3
D A T E JANUARY 2023
P U R P O S E PLANNING
R E F E R E N C E 2145 P 132 REV C