




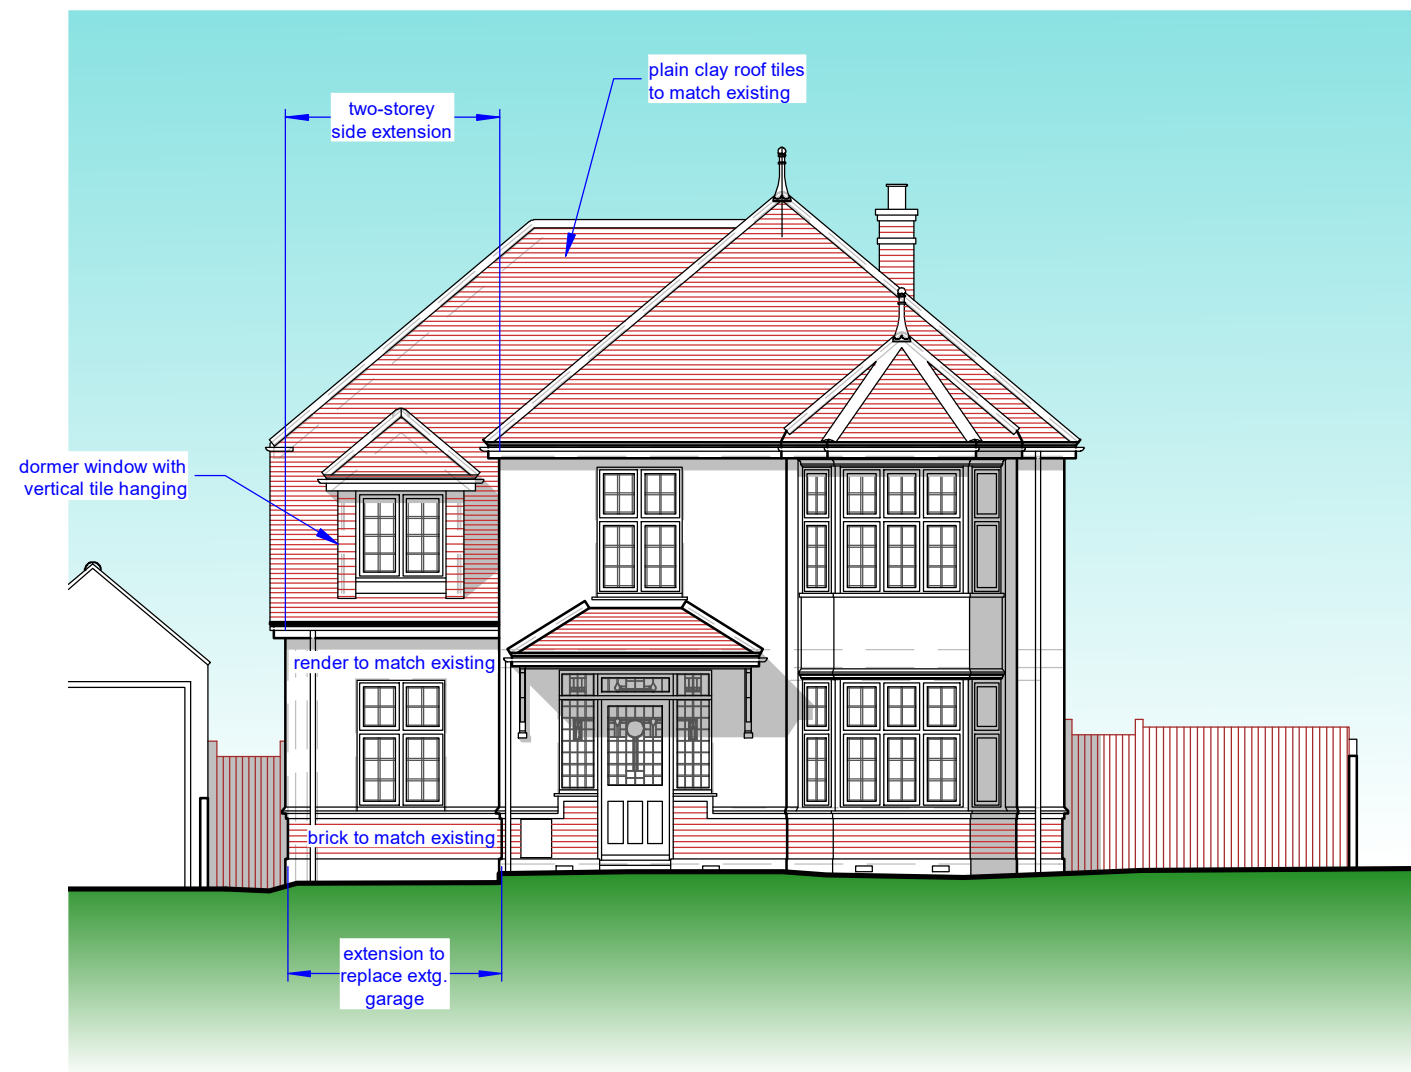


front (south) elevation

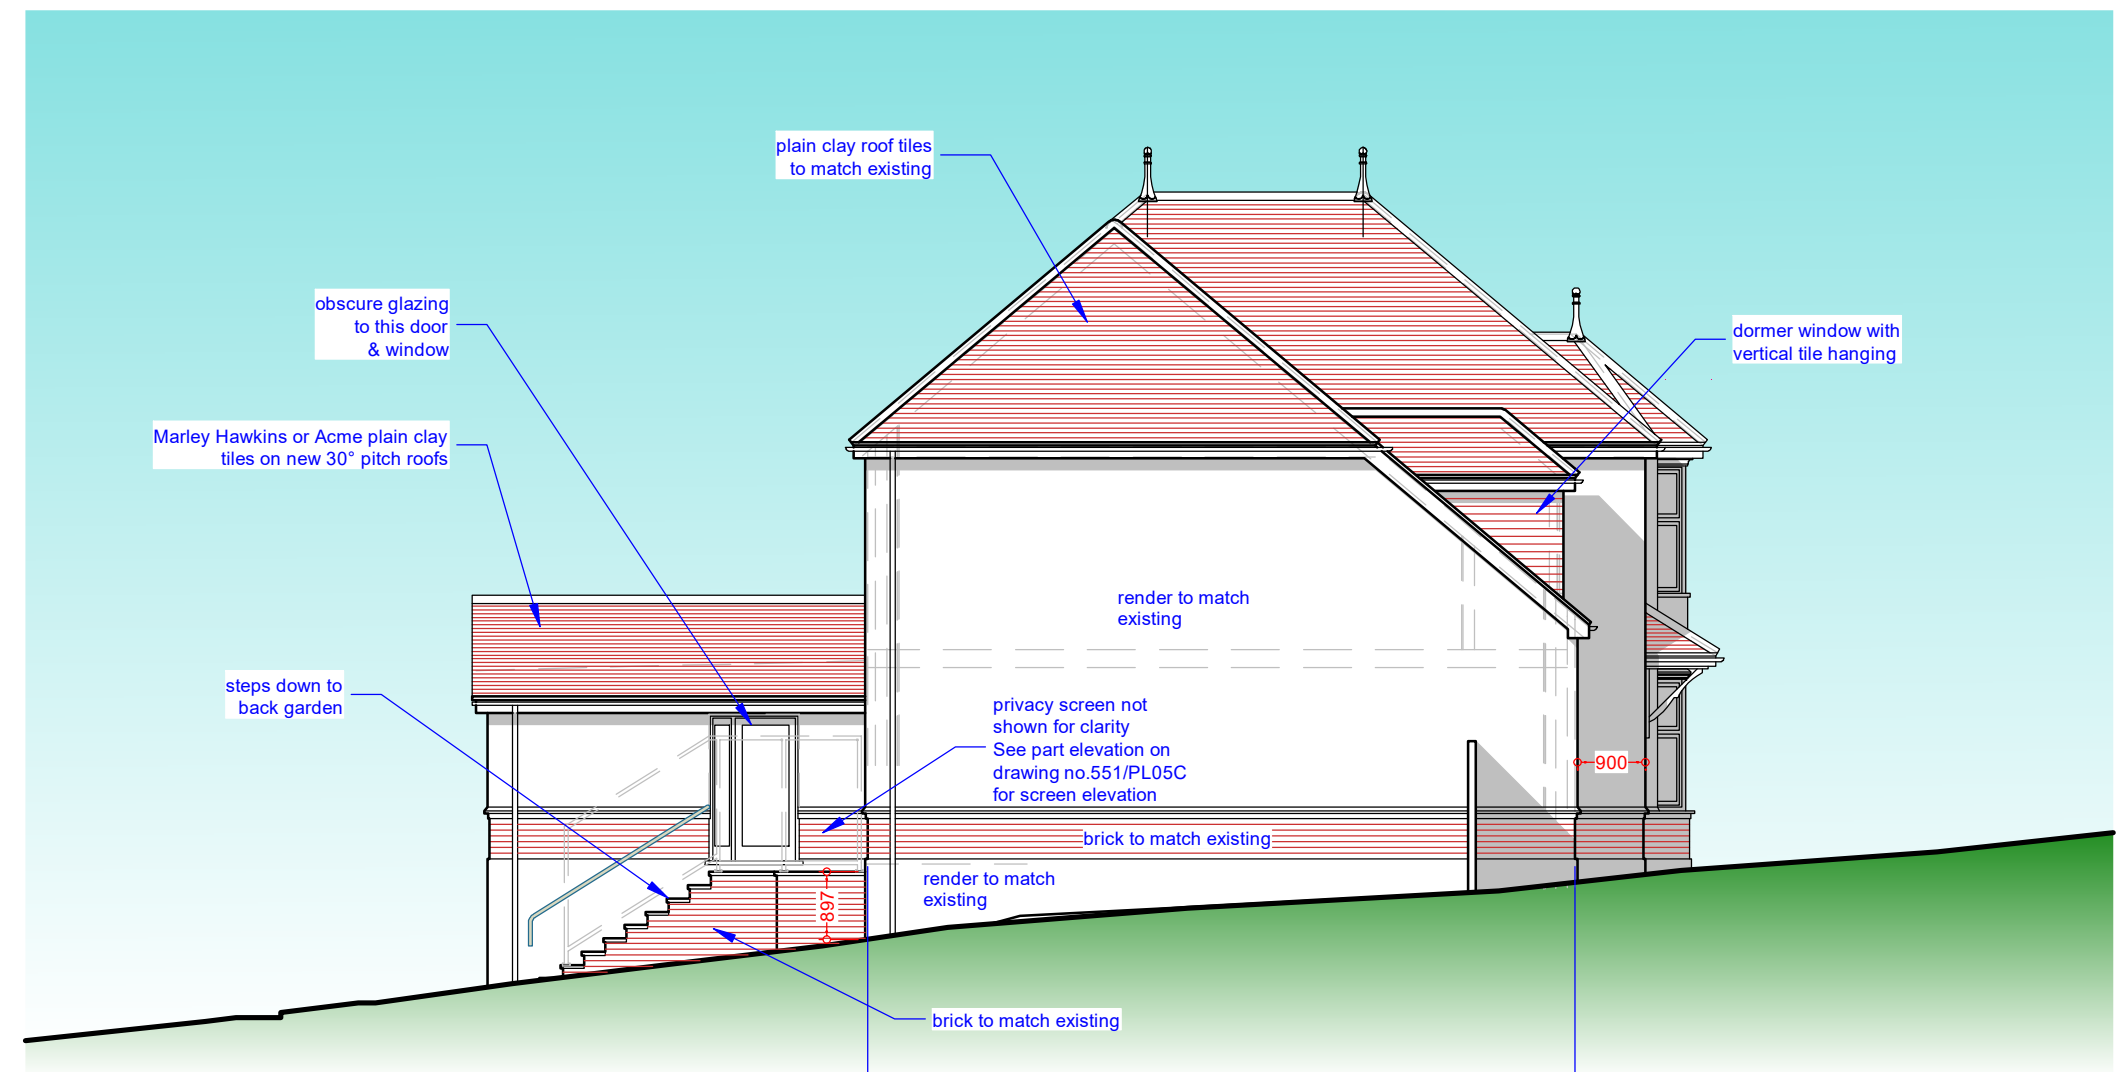

side 1 (west) elevation

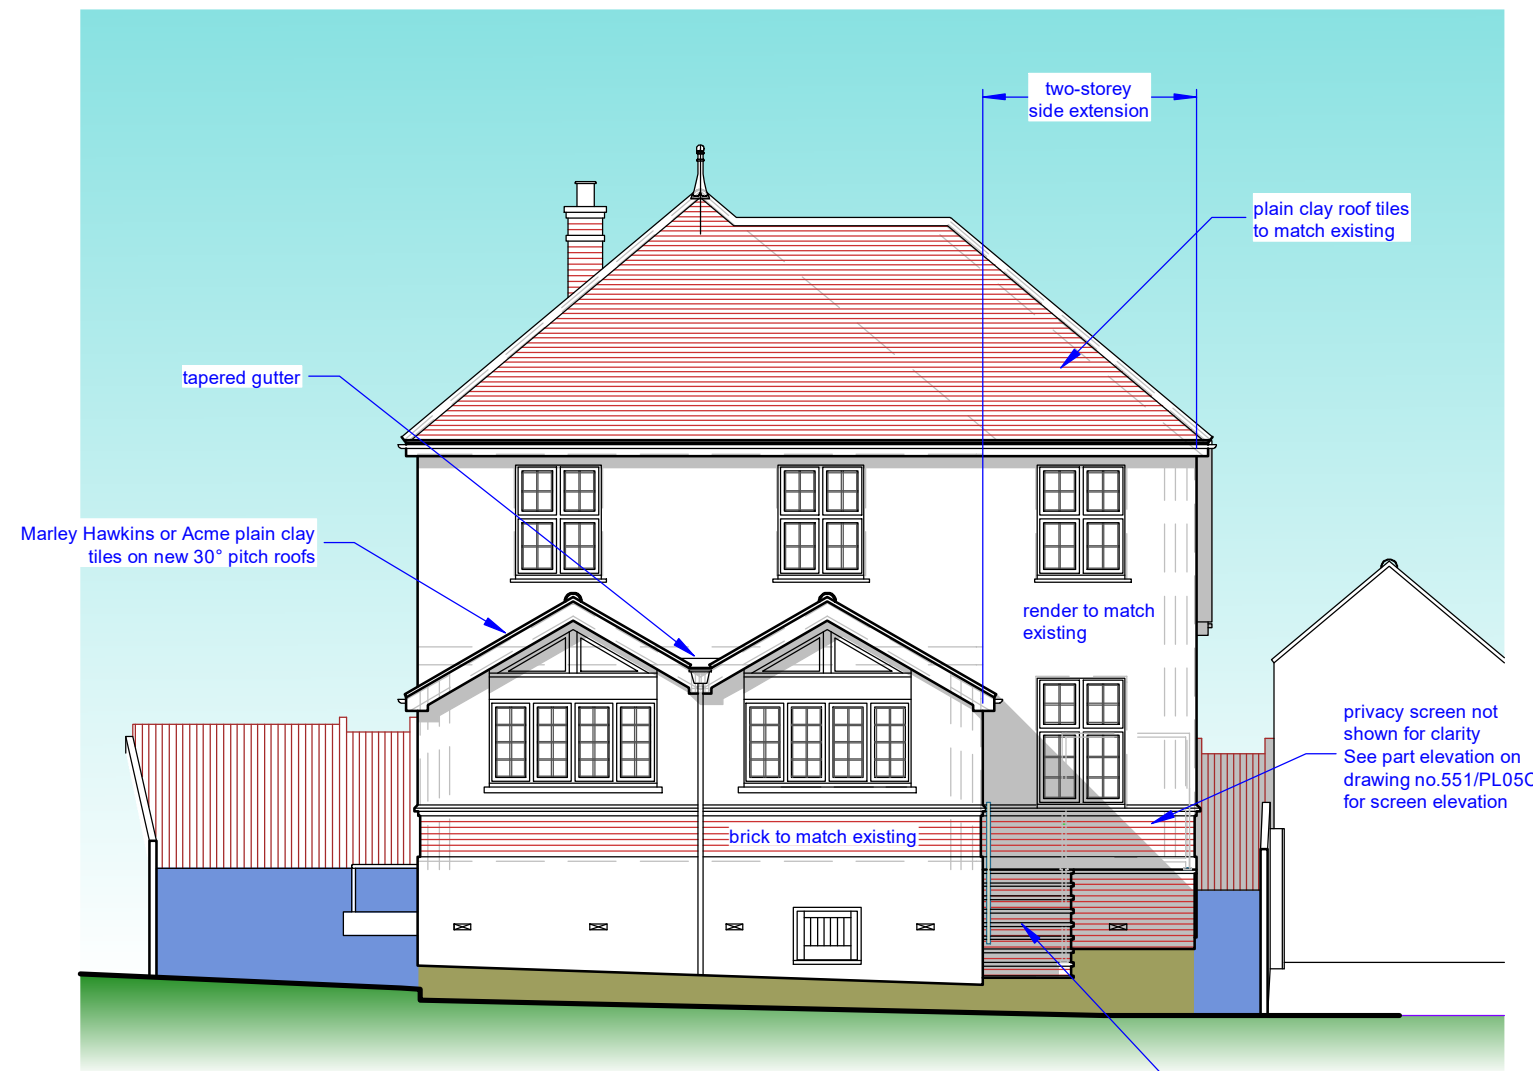


rear (north) elevation

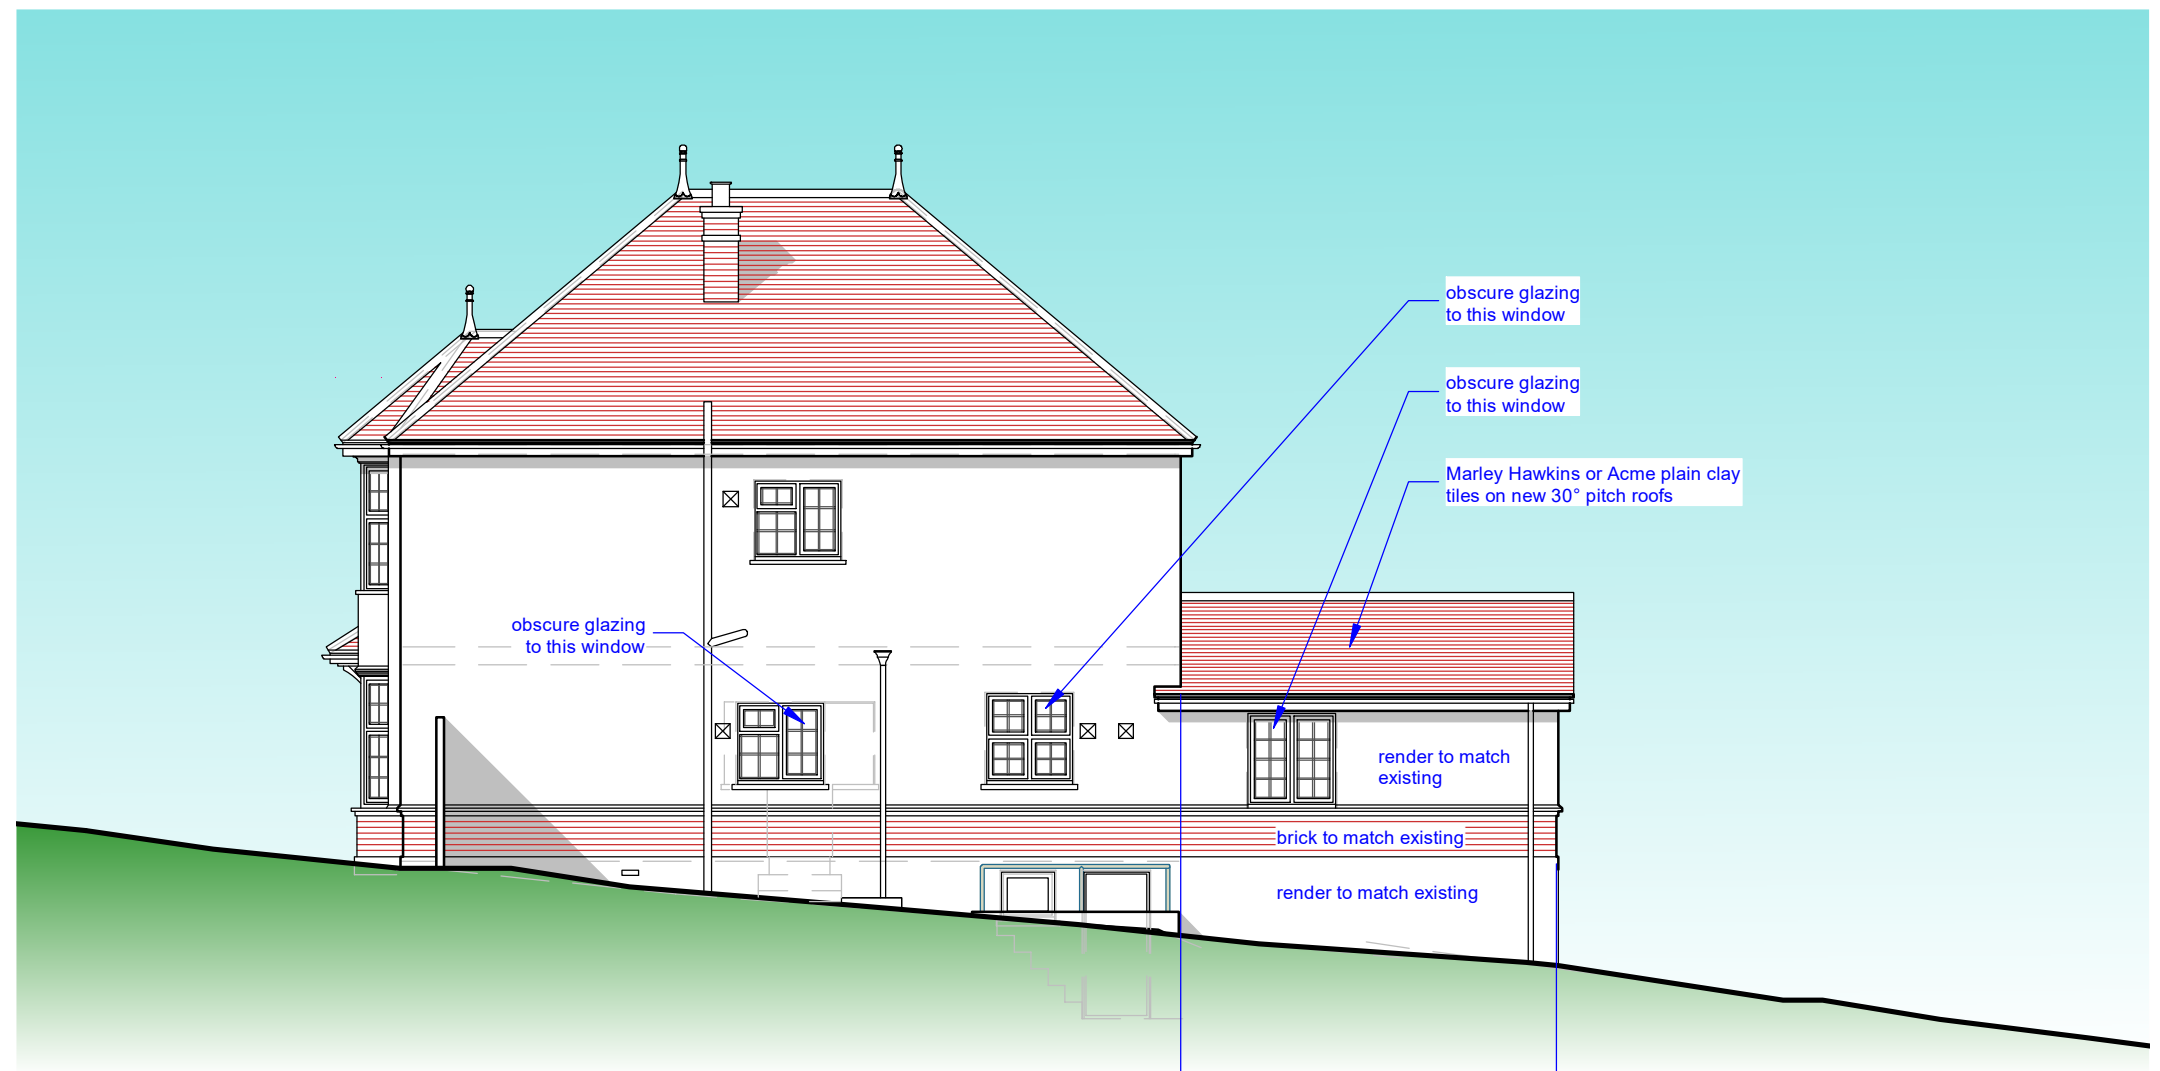

side 2 (east) elevation

This drawing prints A2 @ 1:100

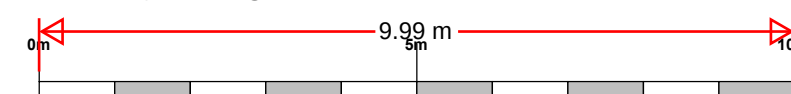

SCHEME / SHEET			59 Old Road East, Gravesend, DA12 1NW: Mr & Mrs S. Randhawa Proposed Elevations	
Rev A. Privacy Screens Added 16Jul24 Rev B. Raised Terrace Removed 03Mar25 Rev C. Planning Requirements 21Mar25				
SCALE	DATE	DRAWING NUMBER	JEREMY S. ISHERWOOD B. Sc. (hons), B. Arch. (Wales), R.I.B.A. Chartered Architect 34 Chalky Bank, Gravesend, Kent, DA11 7NY Telephone / Fax: 01474-533793	
1:100	April 2024	551/PL04C		
© This drawing remains the property of the Architect and may not be reproduced in whole or part without his written permission.				