




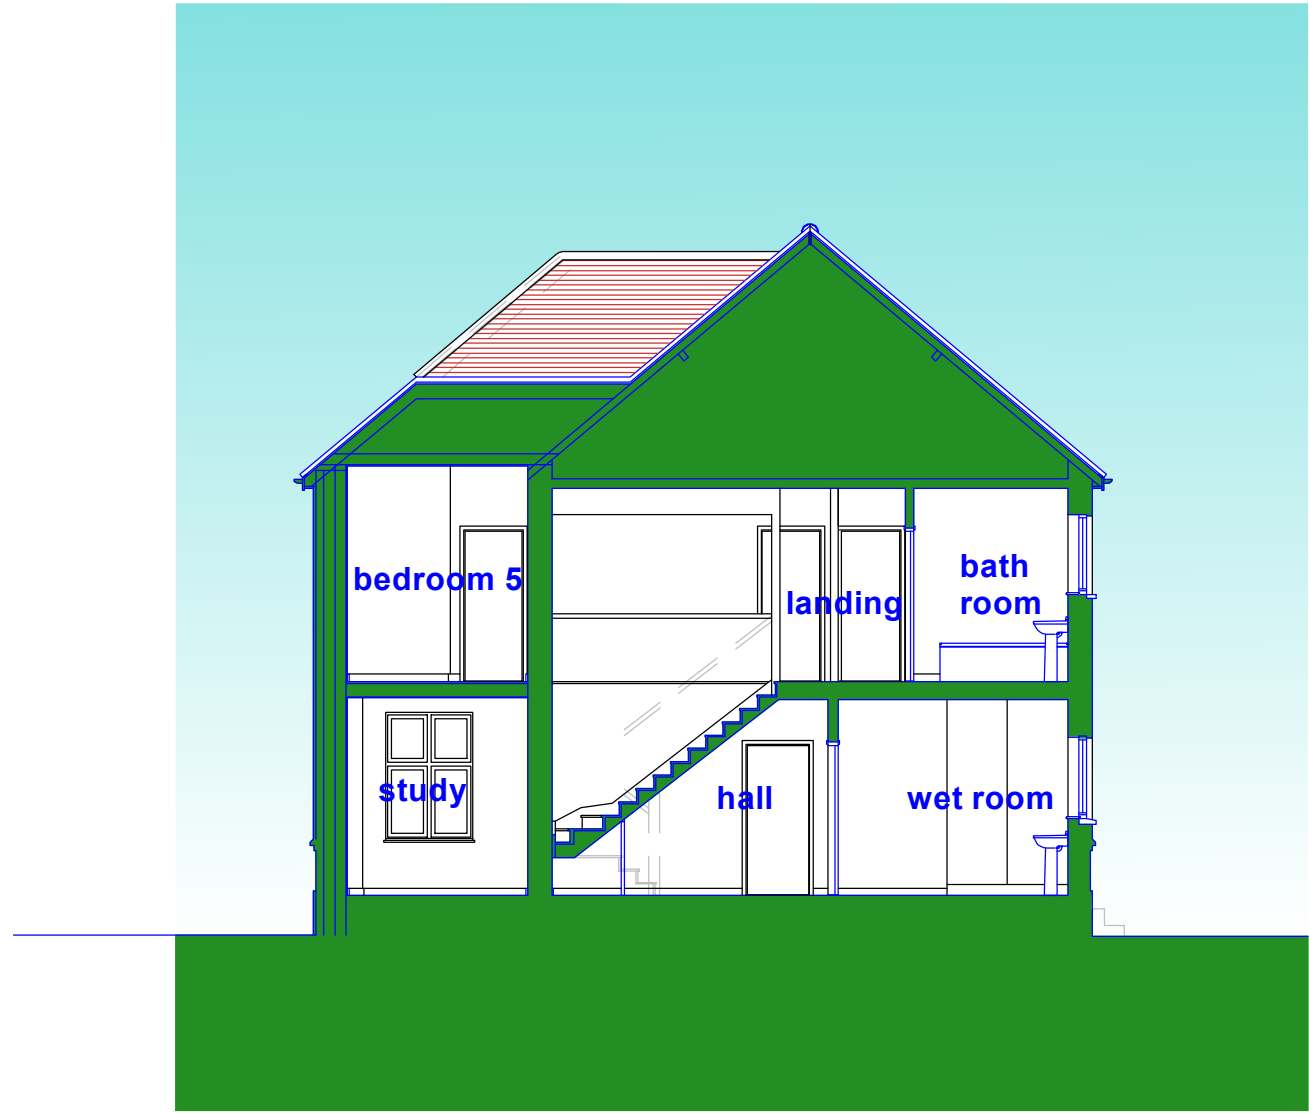


section aa

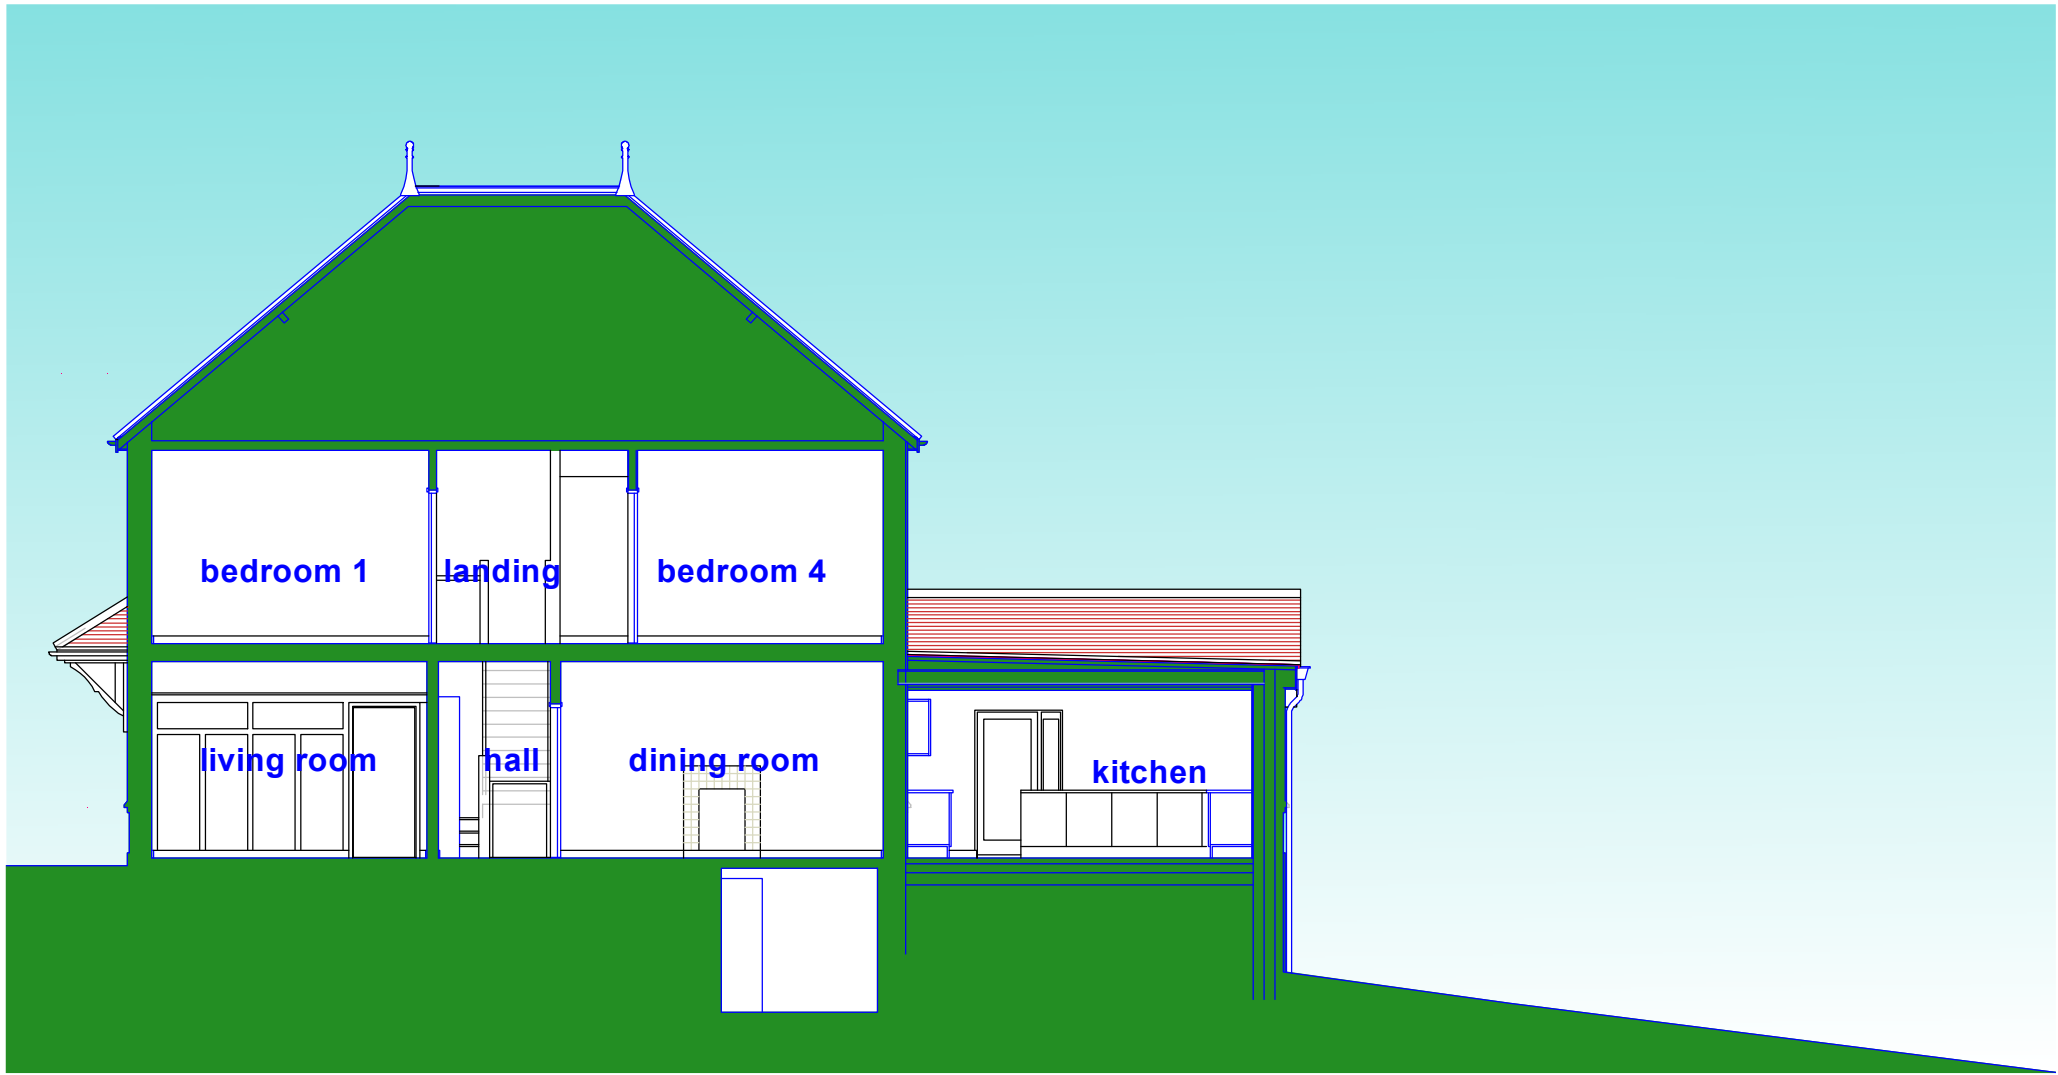


section bb

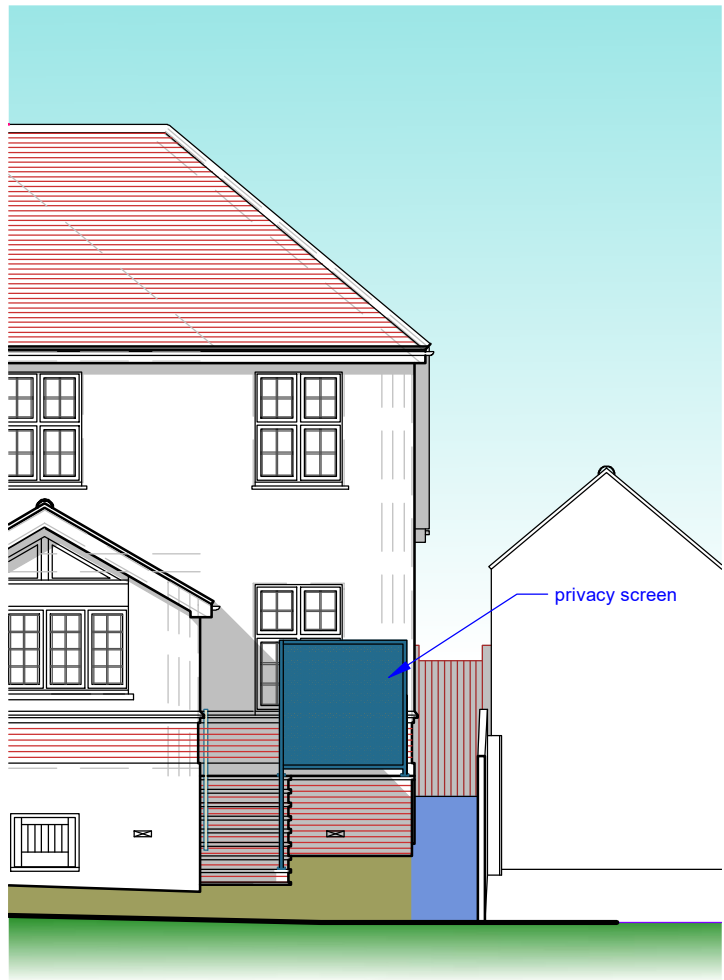


part rear (north) elevation
showing privacy screen

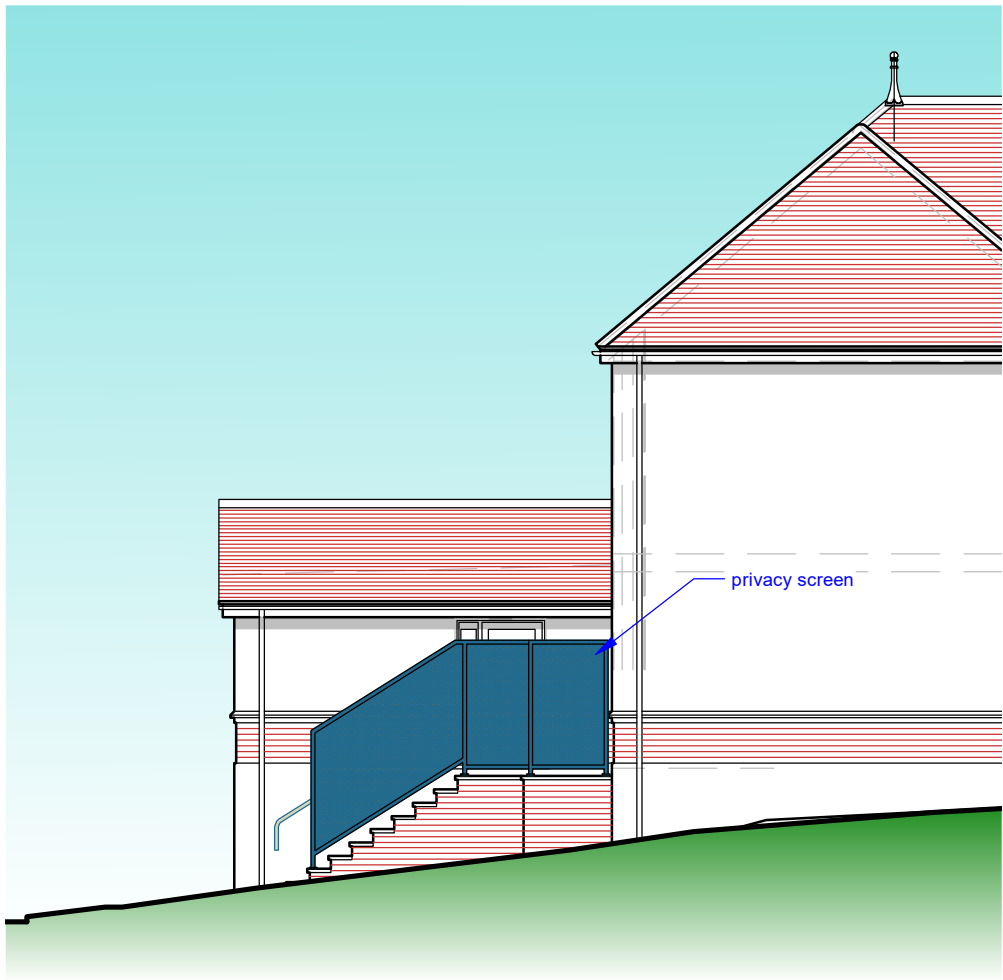


part side 1 (west) elevation
showing privacy screen

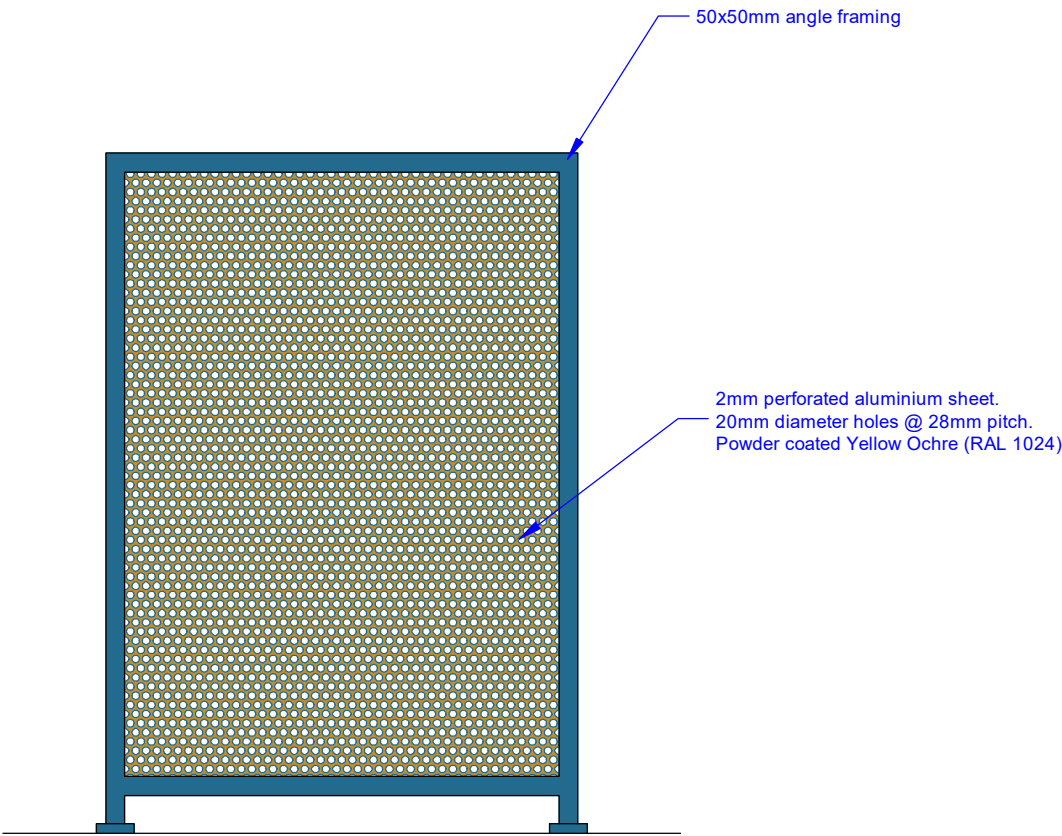

elevation of privacy screen
Scale 1:20

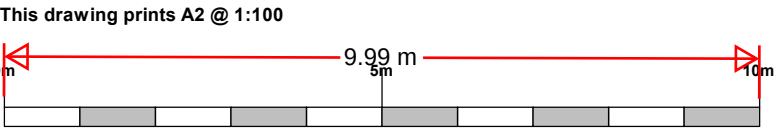

This drawing prints A2 @ 1:20

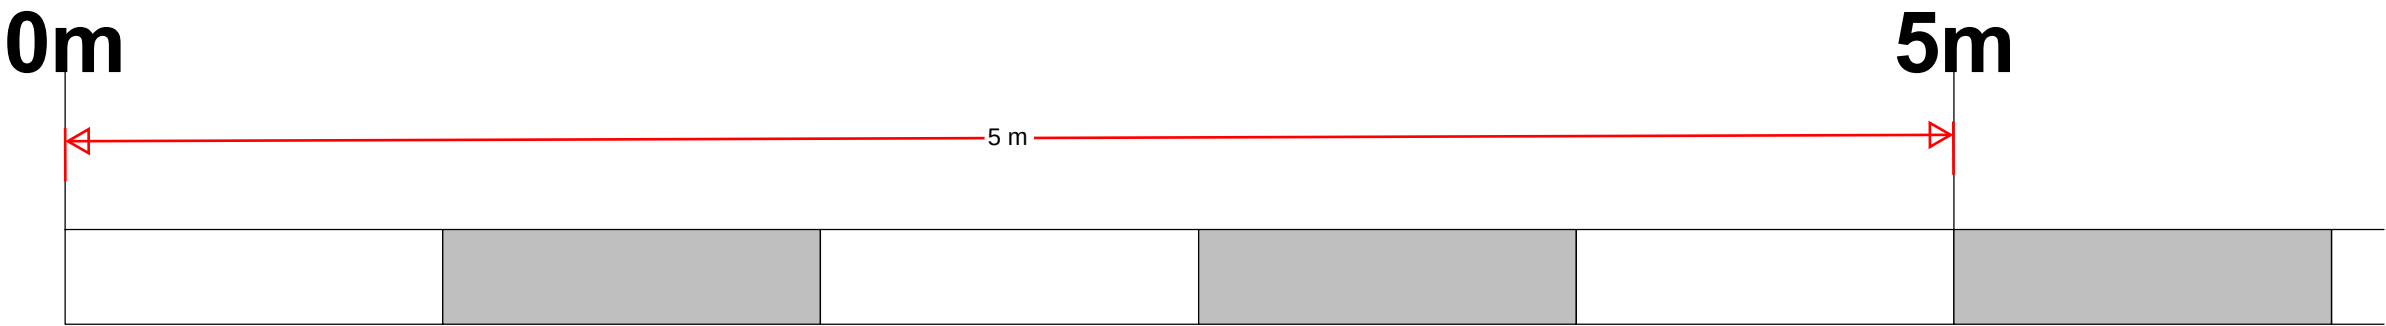

SCHEME / SHEET			Rev A. Privacy Screens Added 16Jul24 Rev B. Raised Terrace Removed 03Mar25 Rev C. Planning Requirements 21Mar25
59 Old Road East, Gravesend, DA12 1NW: Mr & Mrs S. Randhawa			
Proposed Sections, Part Elevations & Privacy Screen			
SCALE	DATE	DRAWING NUMBER	JEREMY S. ISHERWOOD B. Sc. (hons), B. Arch. (Wales), R.I.B.A. Chartered Architect  34 Chalky Bank, Gravesend, Kent, DA11 7NY Telephone / Fax: 01474-533793
1:100	April 2024	551/PL05C	
© This drawing remains the property of the Architect and may not be reproduced in whole or part without his written permission.			