



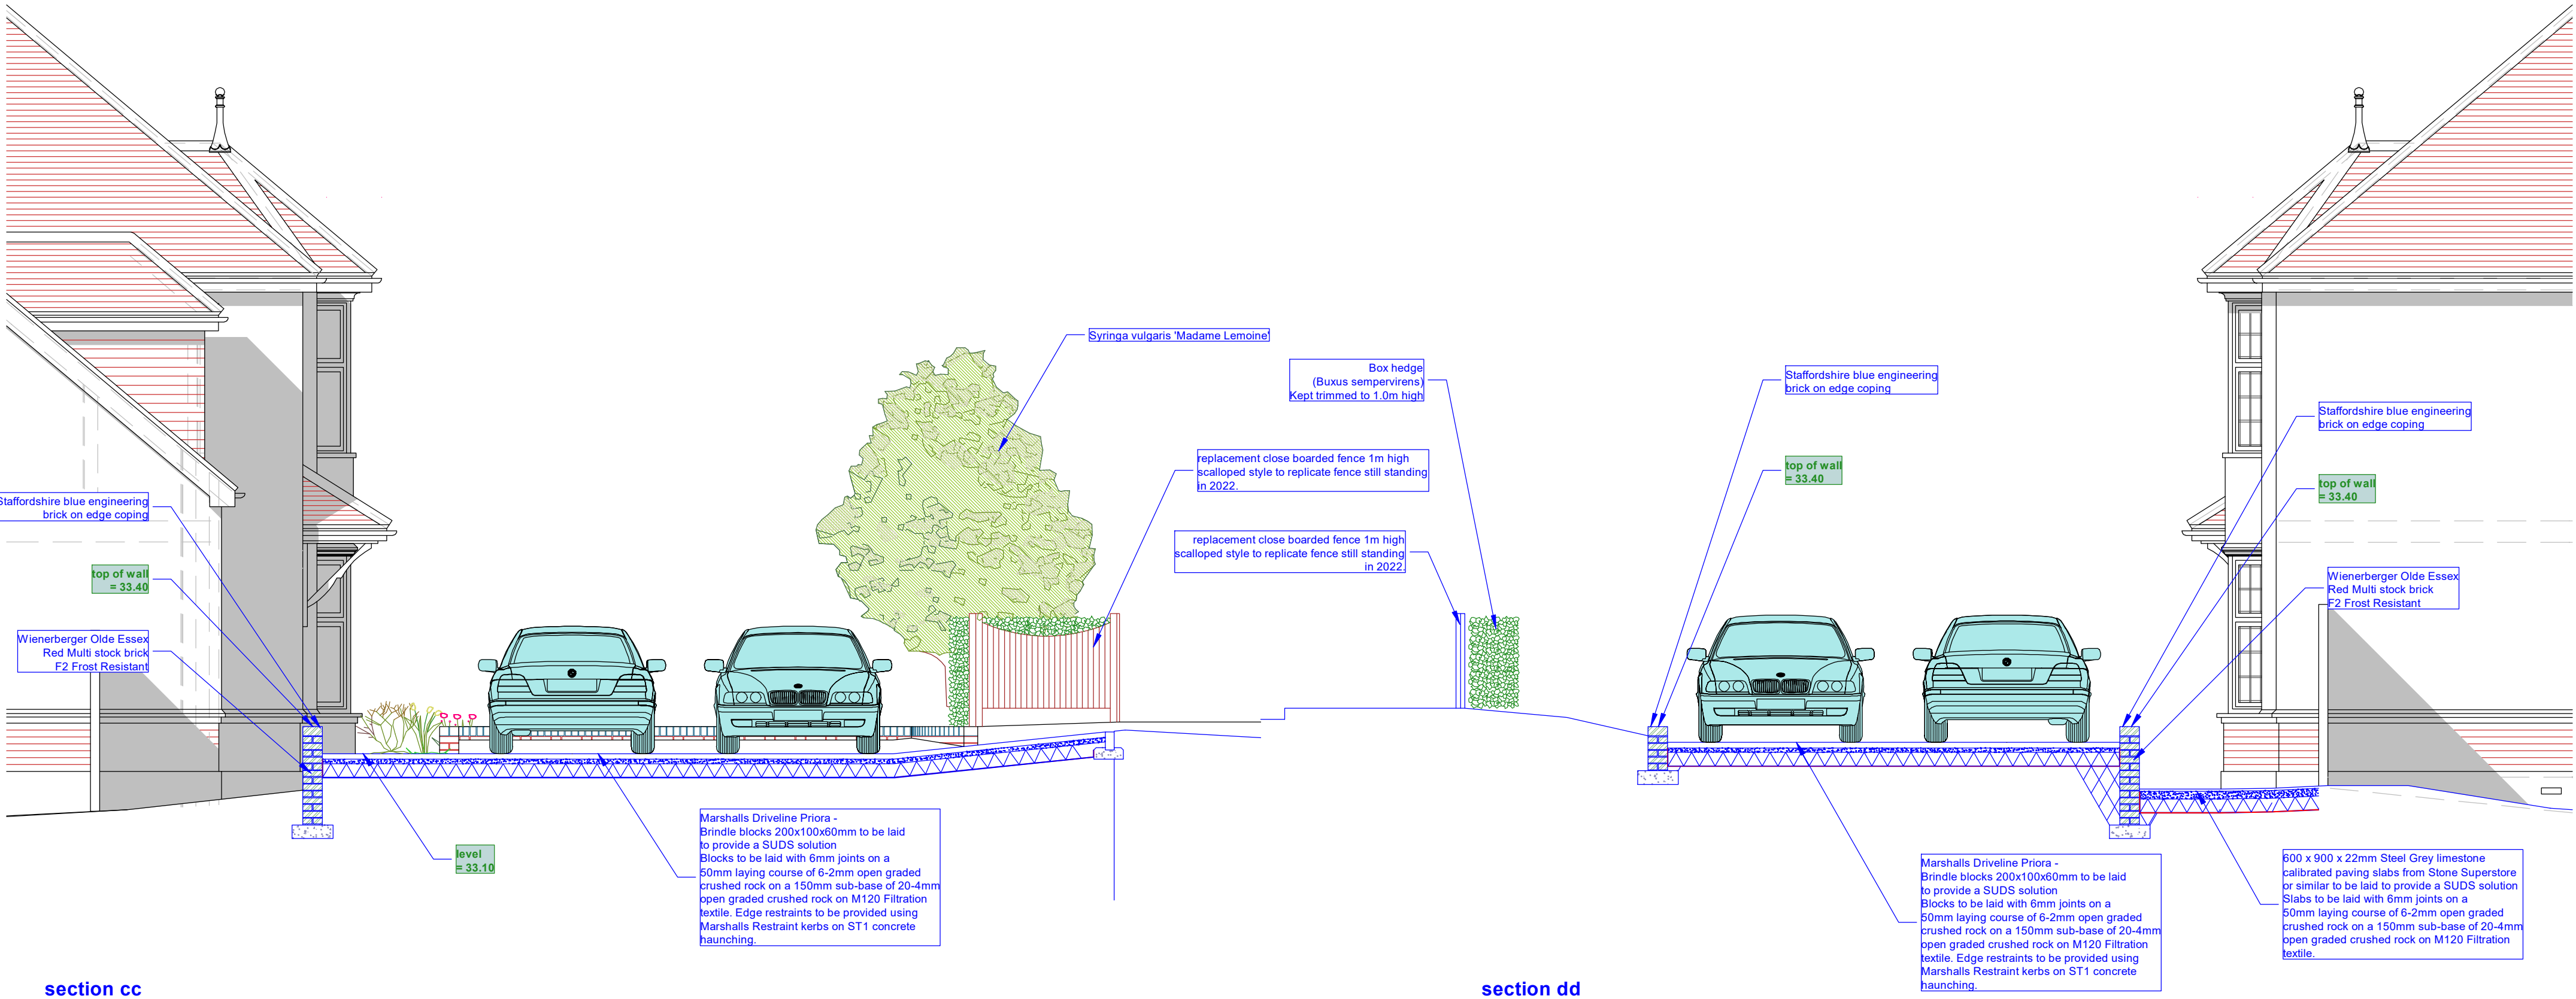

section cc

section dd

This drawing prints A2 @ 1:50

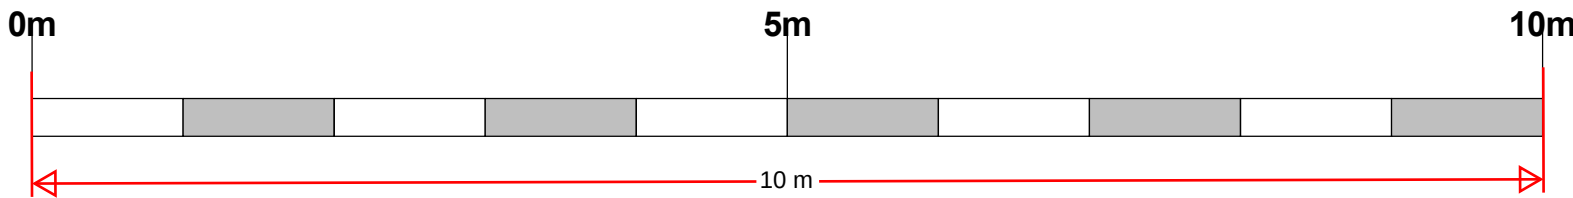

SCHEME / SHEET

59 Old Road East, Gravesend, DA12 1NW: Mr & Mrs S. Randhawa  
Proposed Sections cc & dd

|   |              |                |   |
|---|--------------|----------------|---|
| SCALE   | DATE         | DRAWING NUMBER | <div>JEREMY S. ISHERWOOD<br/>B. Sc. (hons), B. Arch. (Wales), R.I.B.A.<br/>Chartered Architect<br/>34 Chalky Bank, Gravesend, Kent,<br/>DA11 7NY Telephone / Fax: 01474-533793</div> |
| 1:50   | October 2024 | 551/PL10       |   |
| © This drawing remains the property of the Architect and may not be reproduced in whole or part without his written permission. |              |                |   |