




NEW HANDRAIL TO BE OF POST & RAIL ARRANGEMENT. ALL GAPS INFOSTRAIL TO BE IN ACCORDANCE WITH APPROPRIATE ASSURED STANDARDS FOR SAFE USE BY THE PUBLIC.

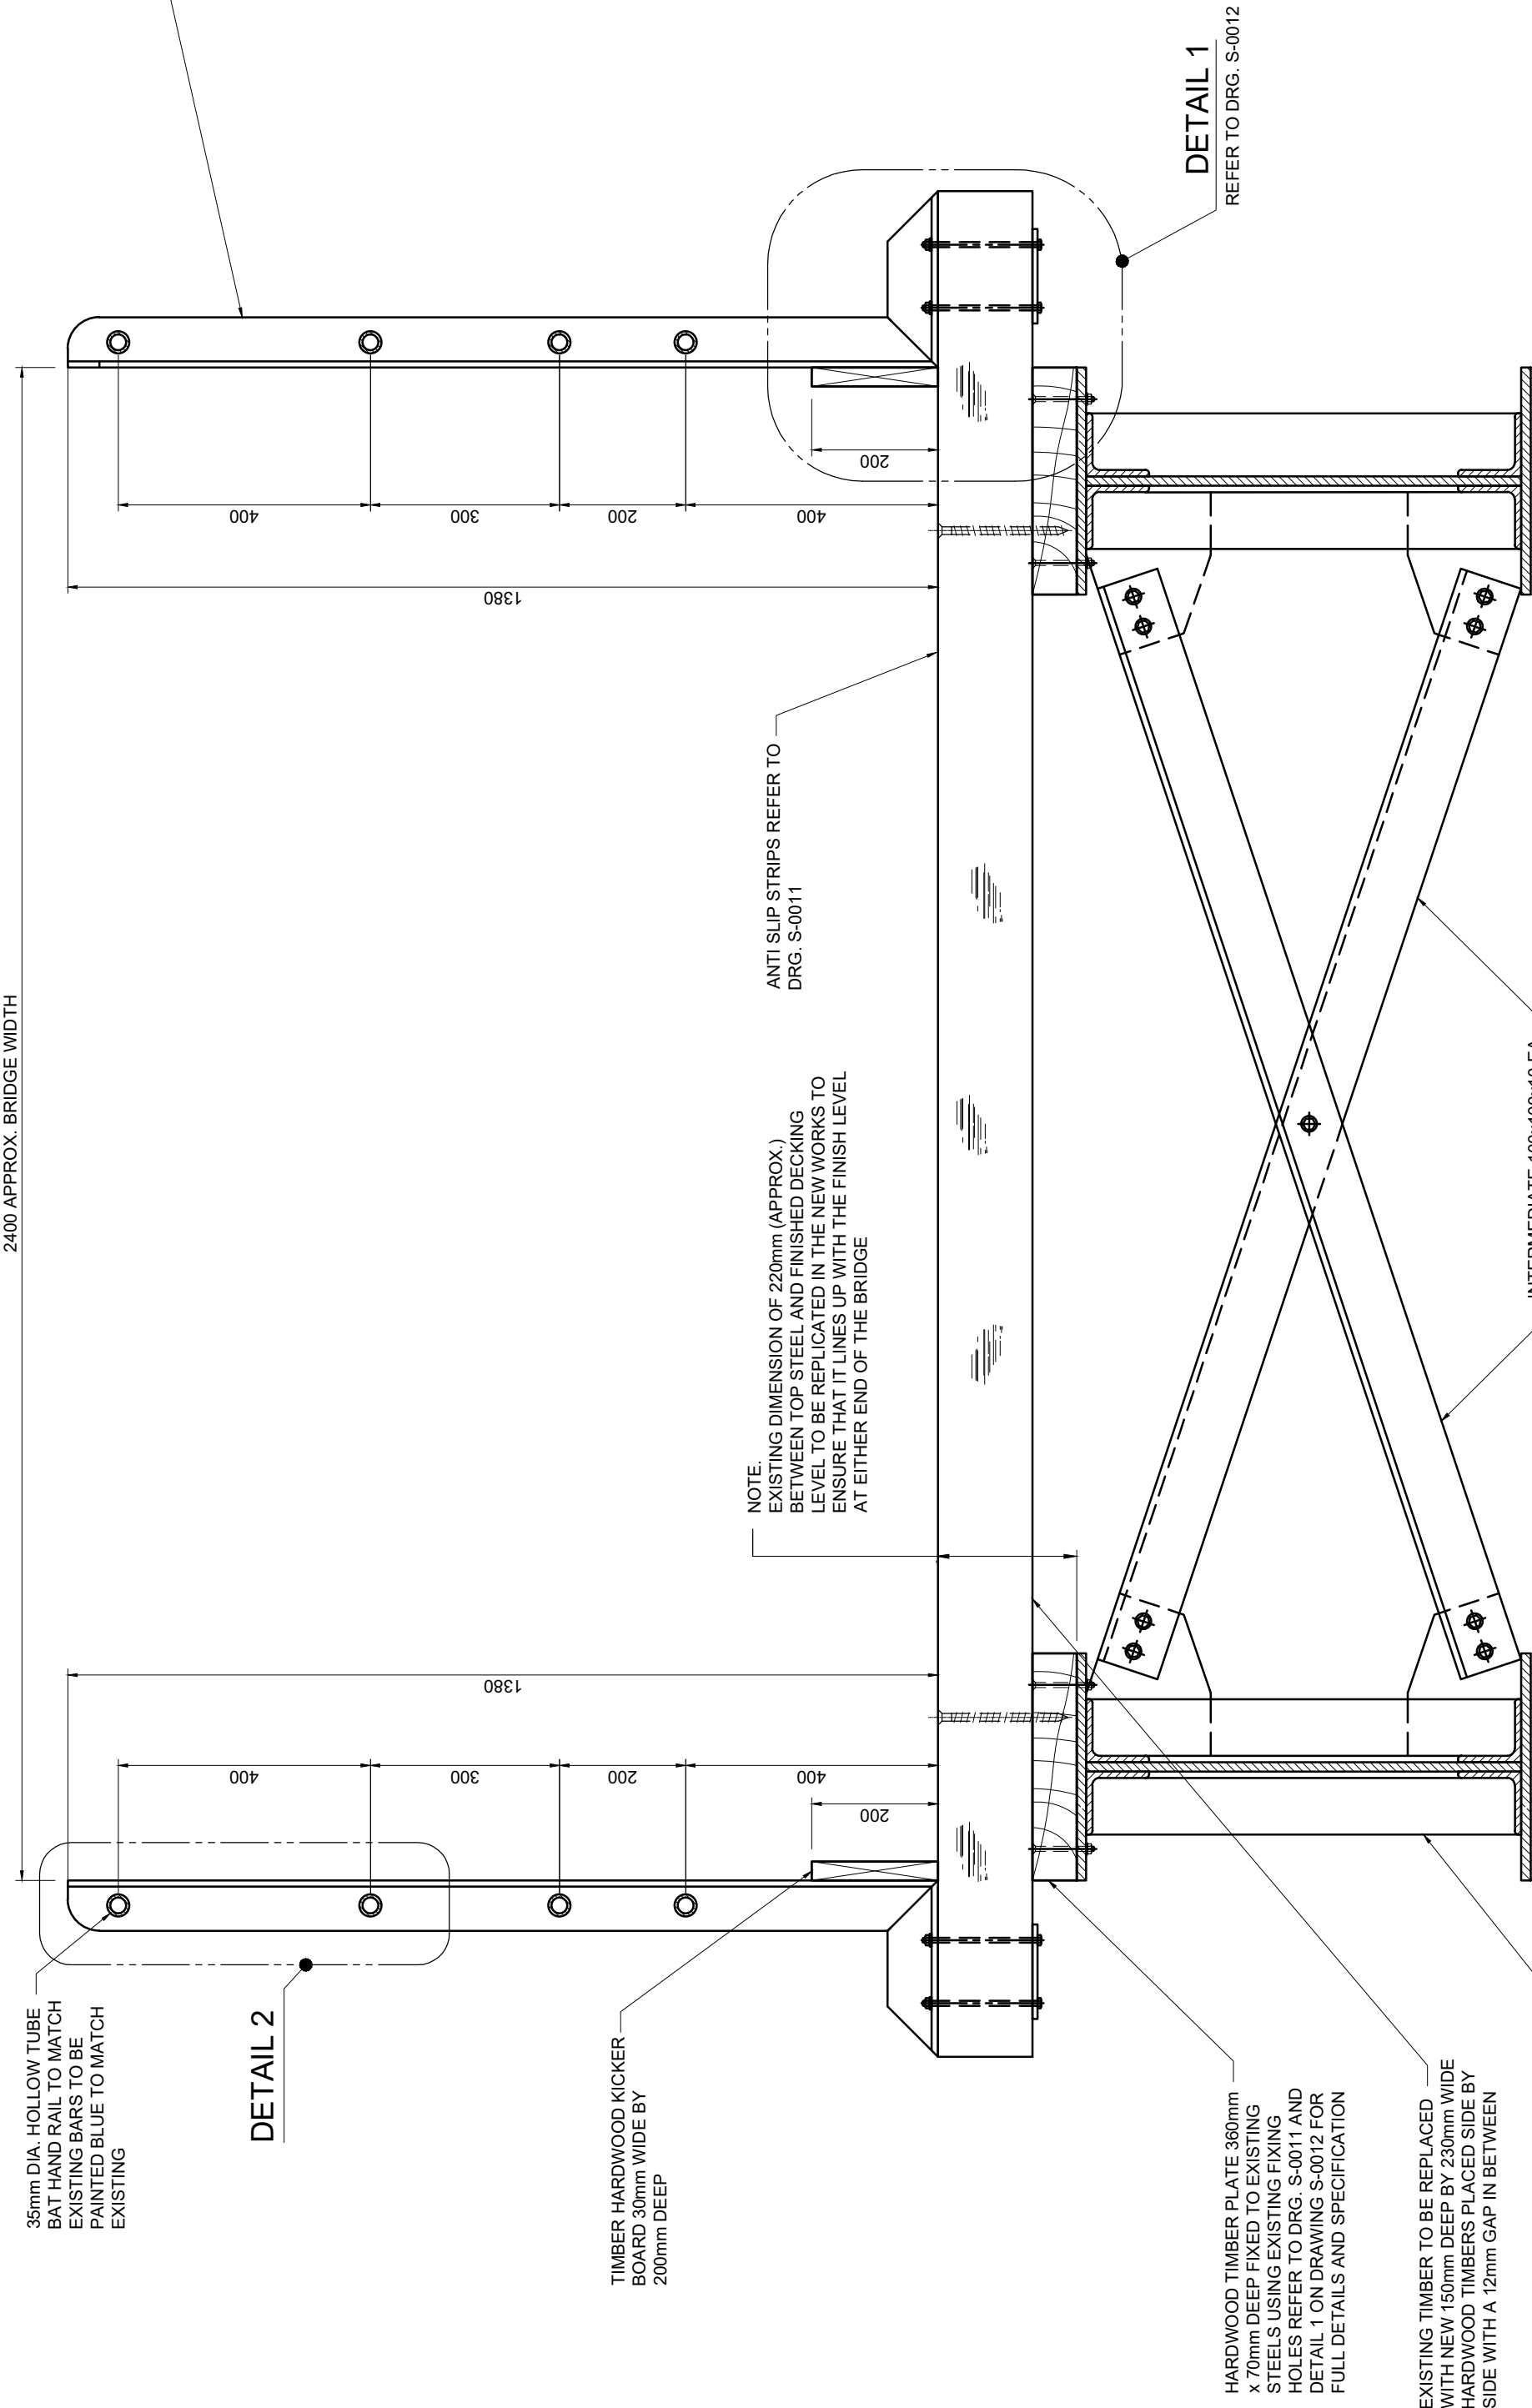



TYPICAL SECTION THROUGH PROPOSED BRIDGE STRUCTURE

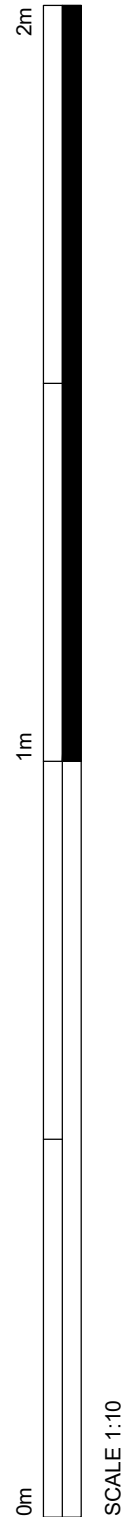

*2882 CENTRES, TO ENSURE THAT POST SITS CENTRALLY ON TIMBERS

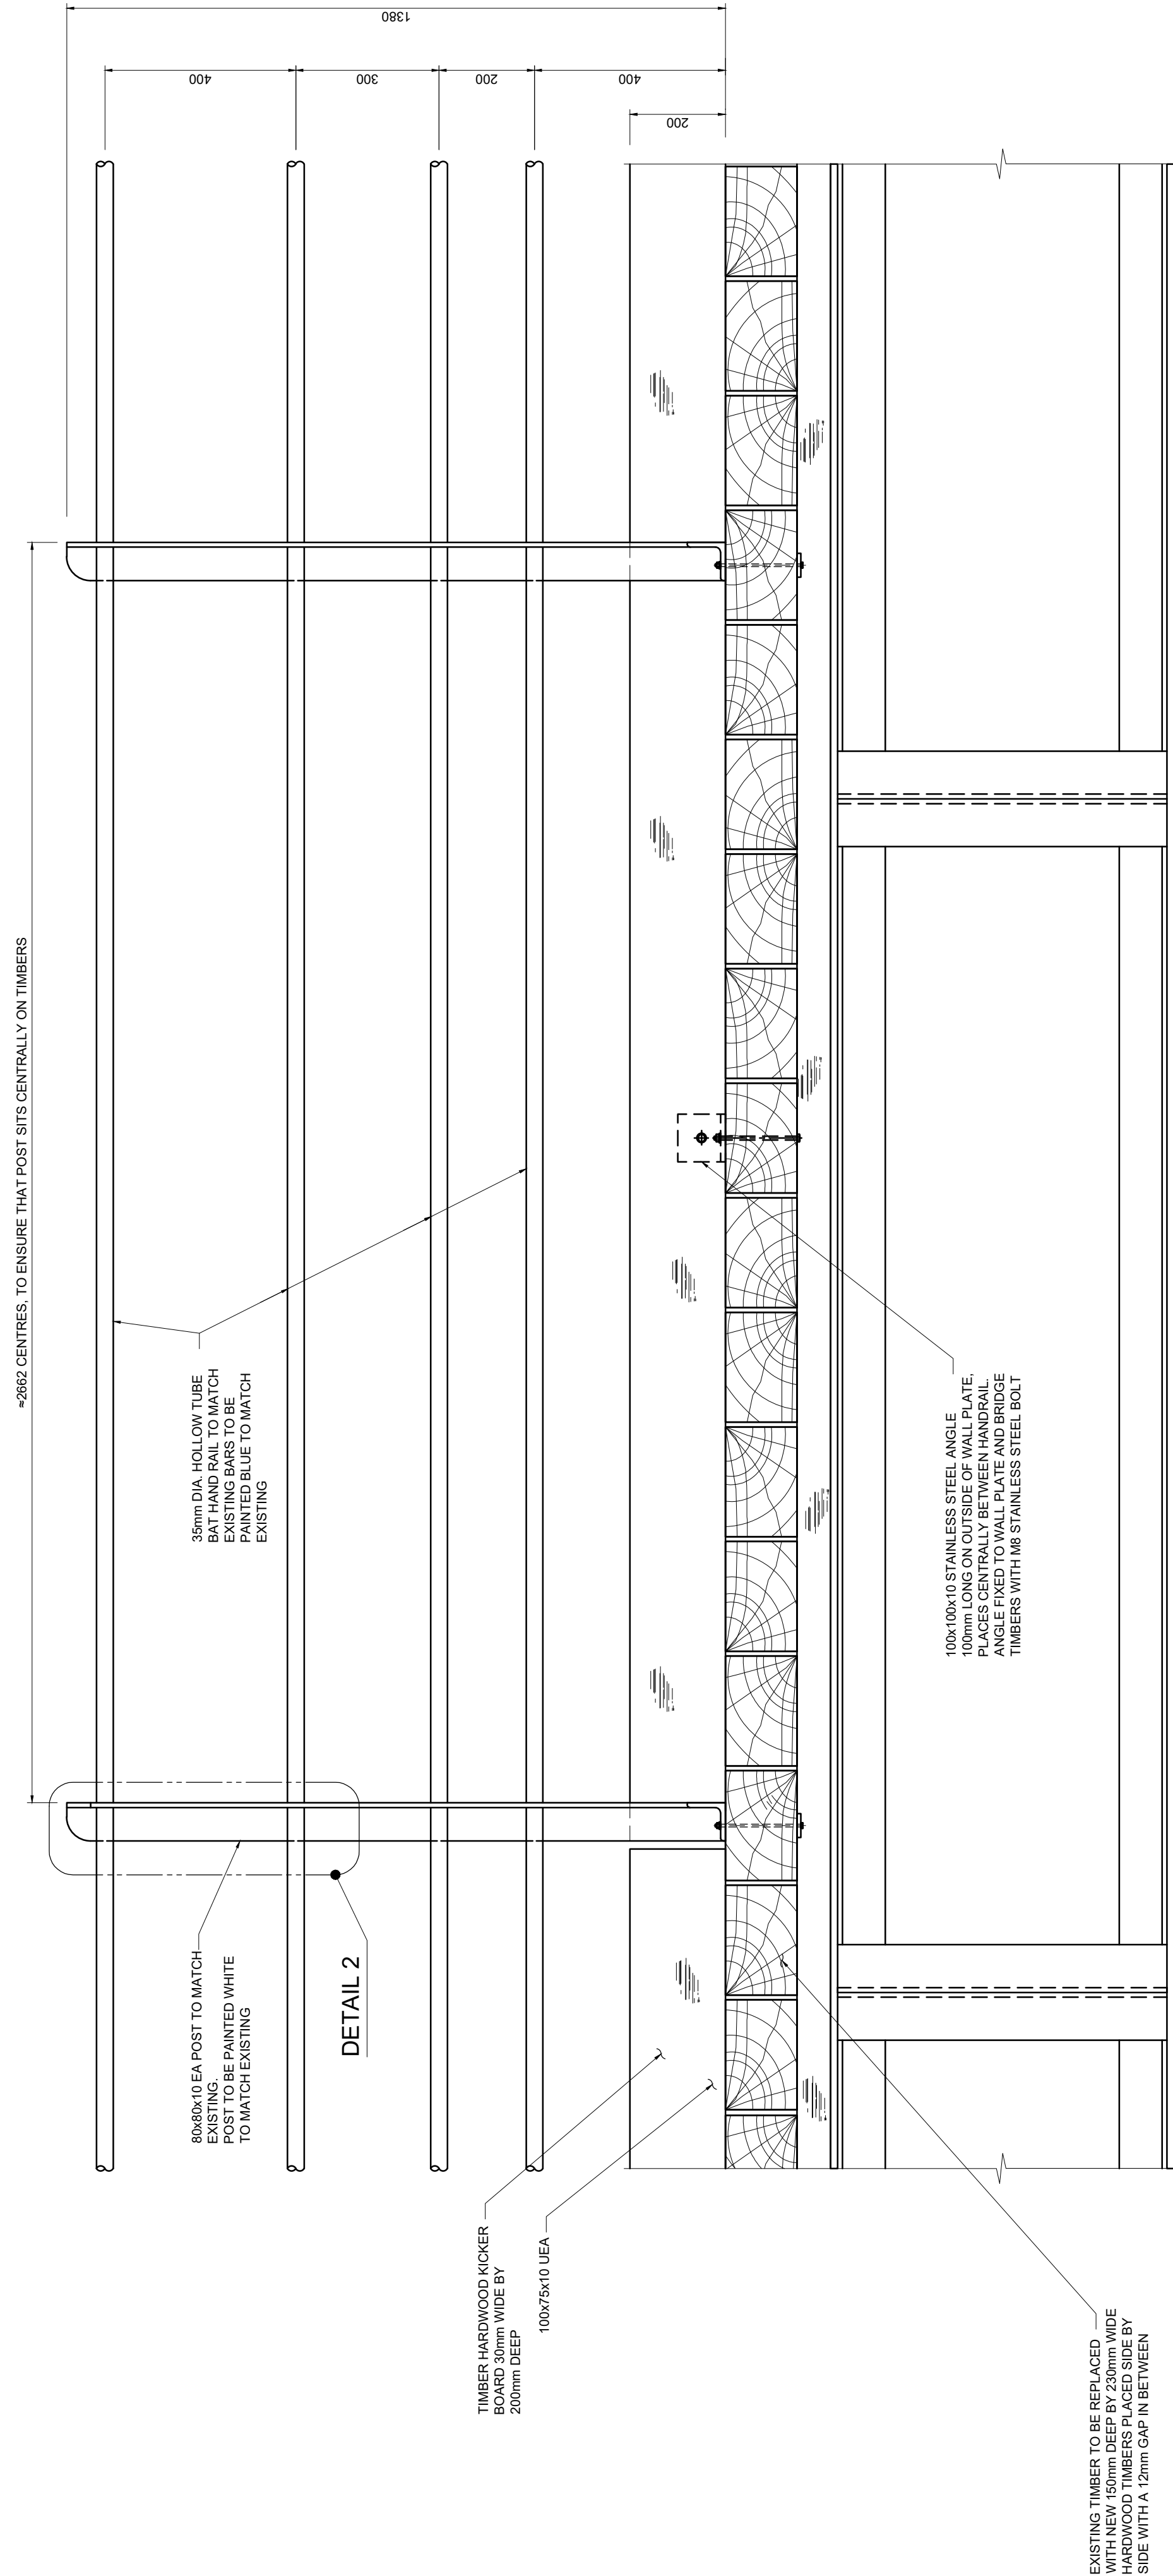

TYPICAL PROPOSED BRIDGE HANDRAIL

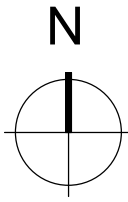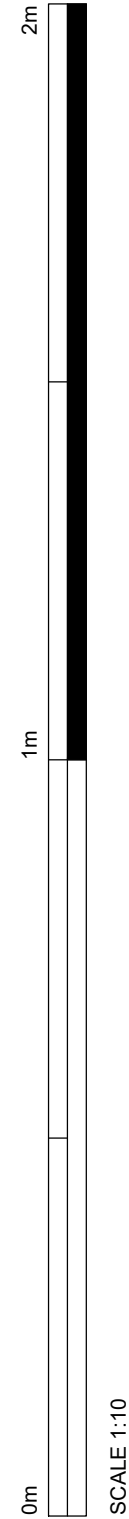

KEY PLAN

PLEASE ENSURE THIS DRAWING IS PRINTED IN COLOUR

- GENERAL NOTES
- 1.1. THIS DRAWING IS COPYRIGHT AND SHOULD NOT BE REPRODUCED IN WHOLE OR PART.
 - 1.2. DO NOT SCALE FROM THIS DRAWING.
 - 1.3. ALL DIMENSIONS TO BE CHECKED ON SITE AND CO-ORDINATE WITH RELEVANT ARCHITECT'S DRAWINGS. ANY DISCREPANCIES TO BE REPORTED TO ENGINEER PRIOR TO CONSTRUCTION.
 - 1.4. ALL DIMENSIONS IN mm UNLESS NOTED OTHERWISE.
 - 1.5. ALL LEVELS IN METRES.
 - 1.6. STRUCTURAL SIZES HEREON SHALL NOT BE MODIFIED WITHOUT THE WRITTEN APPROVAL OF THE ENGINEER.
 - 1.7. THIS DRAWING IS TO BE READ IN CONJUNCTION WITH ALL RELEVANT ENGINEERS DRAWINGS & SPECIFICATIONS.

SUBMITTED FOR PLANNING CONDITION DISCHARGE						
S1	CE	14.10.25	AG	14.10.25	AG	14.10.25

REVISION NOTE/COMMENT						
REV.	DRAWN BY	DATE	CHECKED BY	DATE	APP BY	DATE



Client: THE EMBANKMENT MARINA GRAVESEND LTD

Project: GRAVESEND RIVERSIDE PEDESTRIAN SWING BRIDGE

Drawing: DETAILS OF PROPOSED HANDRAIL SHEET 1

Drawn: CE Date: OCT 2025

Argentum Engineering Project No.: 24.003 Scale @ A1 AS SHOWN

Status: FOR INFORMATION Status: S1

PROJECT NUMBER | ORIGINATOR | FUNC. | SP. BRK. | FORM | DISC | NUMBER | REVISION

24003 AEL 00 XX DR S 0010 S1