

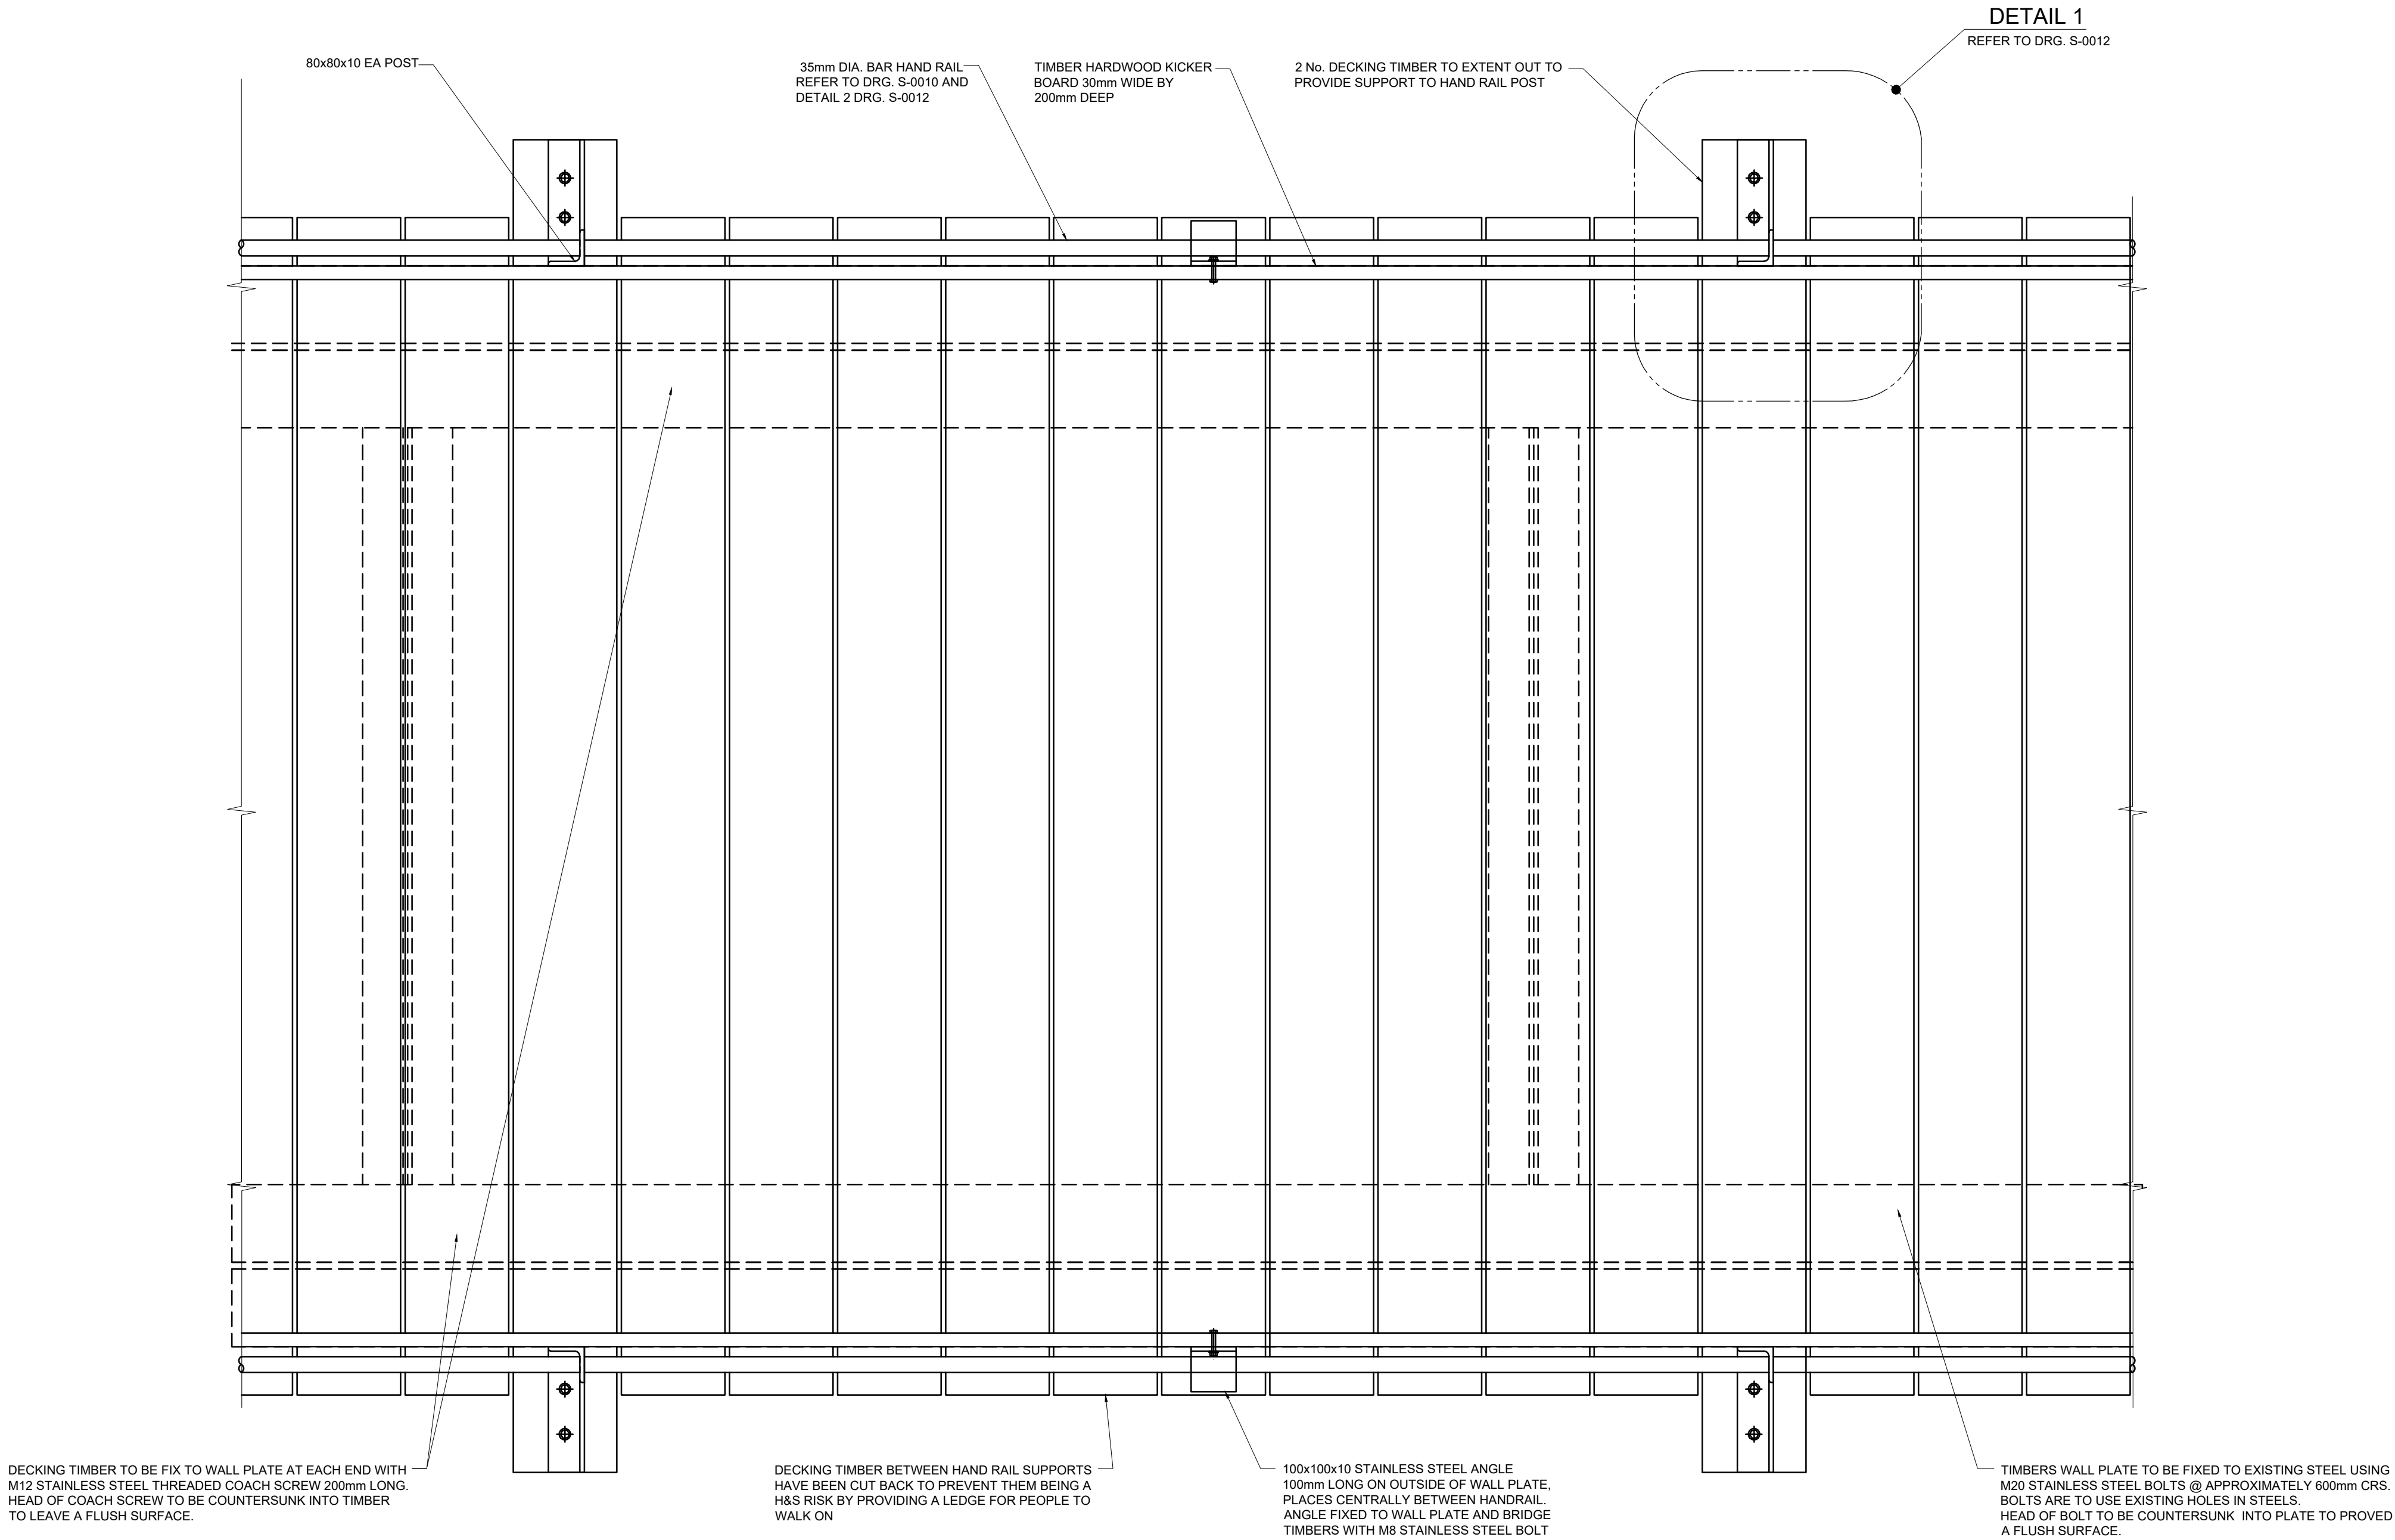


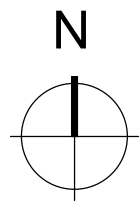

TYPICAL PLAN ON BRIDGE DECKING

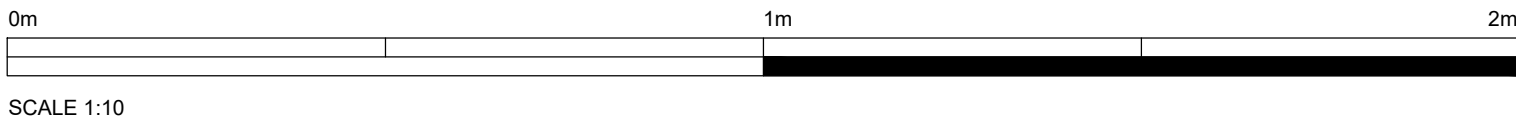

KEY
PLAN

PLEASE ENSURE THIS DRAWING IS PRINTED IN COLOUR

- GENERAL NOTES
- 1.1. THIS DRAWING IS COPYRIGHT AND SHOULD NOT BE REPRODUCED IN WHOLE OR PART.
 - 1.2. DO NOT SCALE FROM THIS DRAWING.
 - 1.3. ALL DIMENSIONS TO BE CHECKED ON SITE AND CO-ORDINATE WITH RELEVANT ARCHITECT'S DRAWINGS. ANY DISCREPANCIES TO BE REPORTED TO ENGINEER PRIOR TO CONSTRUCTION.
 - 1.4. ALL DIMENSIONS IN mm UNLESS NOTED OTHERWISE.
 - 1.5. ALL LEVELS IN METRES.
 - 1.6. STRUCTURAL SIZES HEREON SHALL NOT BE MODIFIED WITHOUT THE WRITTEN APPROVAL OF THE ENGINEER.
 - 1.7. THIS DRAWING IS TO BE READ IN CONJUNCTION WITH ALL RELEVANT ENGINEERS DRAWINGS & SPECIFICATIONS.

SUBMITTED FOR PLANNING CONDITION DISCHARGE						
S1	CE	14.10.25	AG	14.10.25	AG	14.10.25

REVISION NOTE/COMMENT						
REV.	DRAWN BY	DATE	CHECKED BY	DATE	APP BY	DATE



Client:
THE EMBANKMENT MARINA
GRAVESEND LTD

Project:
GRAVESEND RIVERSIDE
PEDESTRIAN SWING BRIDGE

Drawing:
DETAILS OF PROPOSED HANDRAIL
SHEET 2

Drawn CE				Date OCT 2025			
Argentum Engineering Project No. 24.003				Scale @ A1 AS SHOWN			
Status FOR INFORMATION							Status S1
PROJECT NUMBER	ORIGINATOR	FUNC.	SP. BRK.	FORM	DISC	NUMBER	REVISION
24003	AEL	00	XX	DR	S	0011	S1