



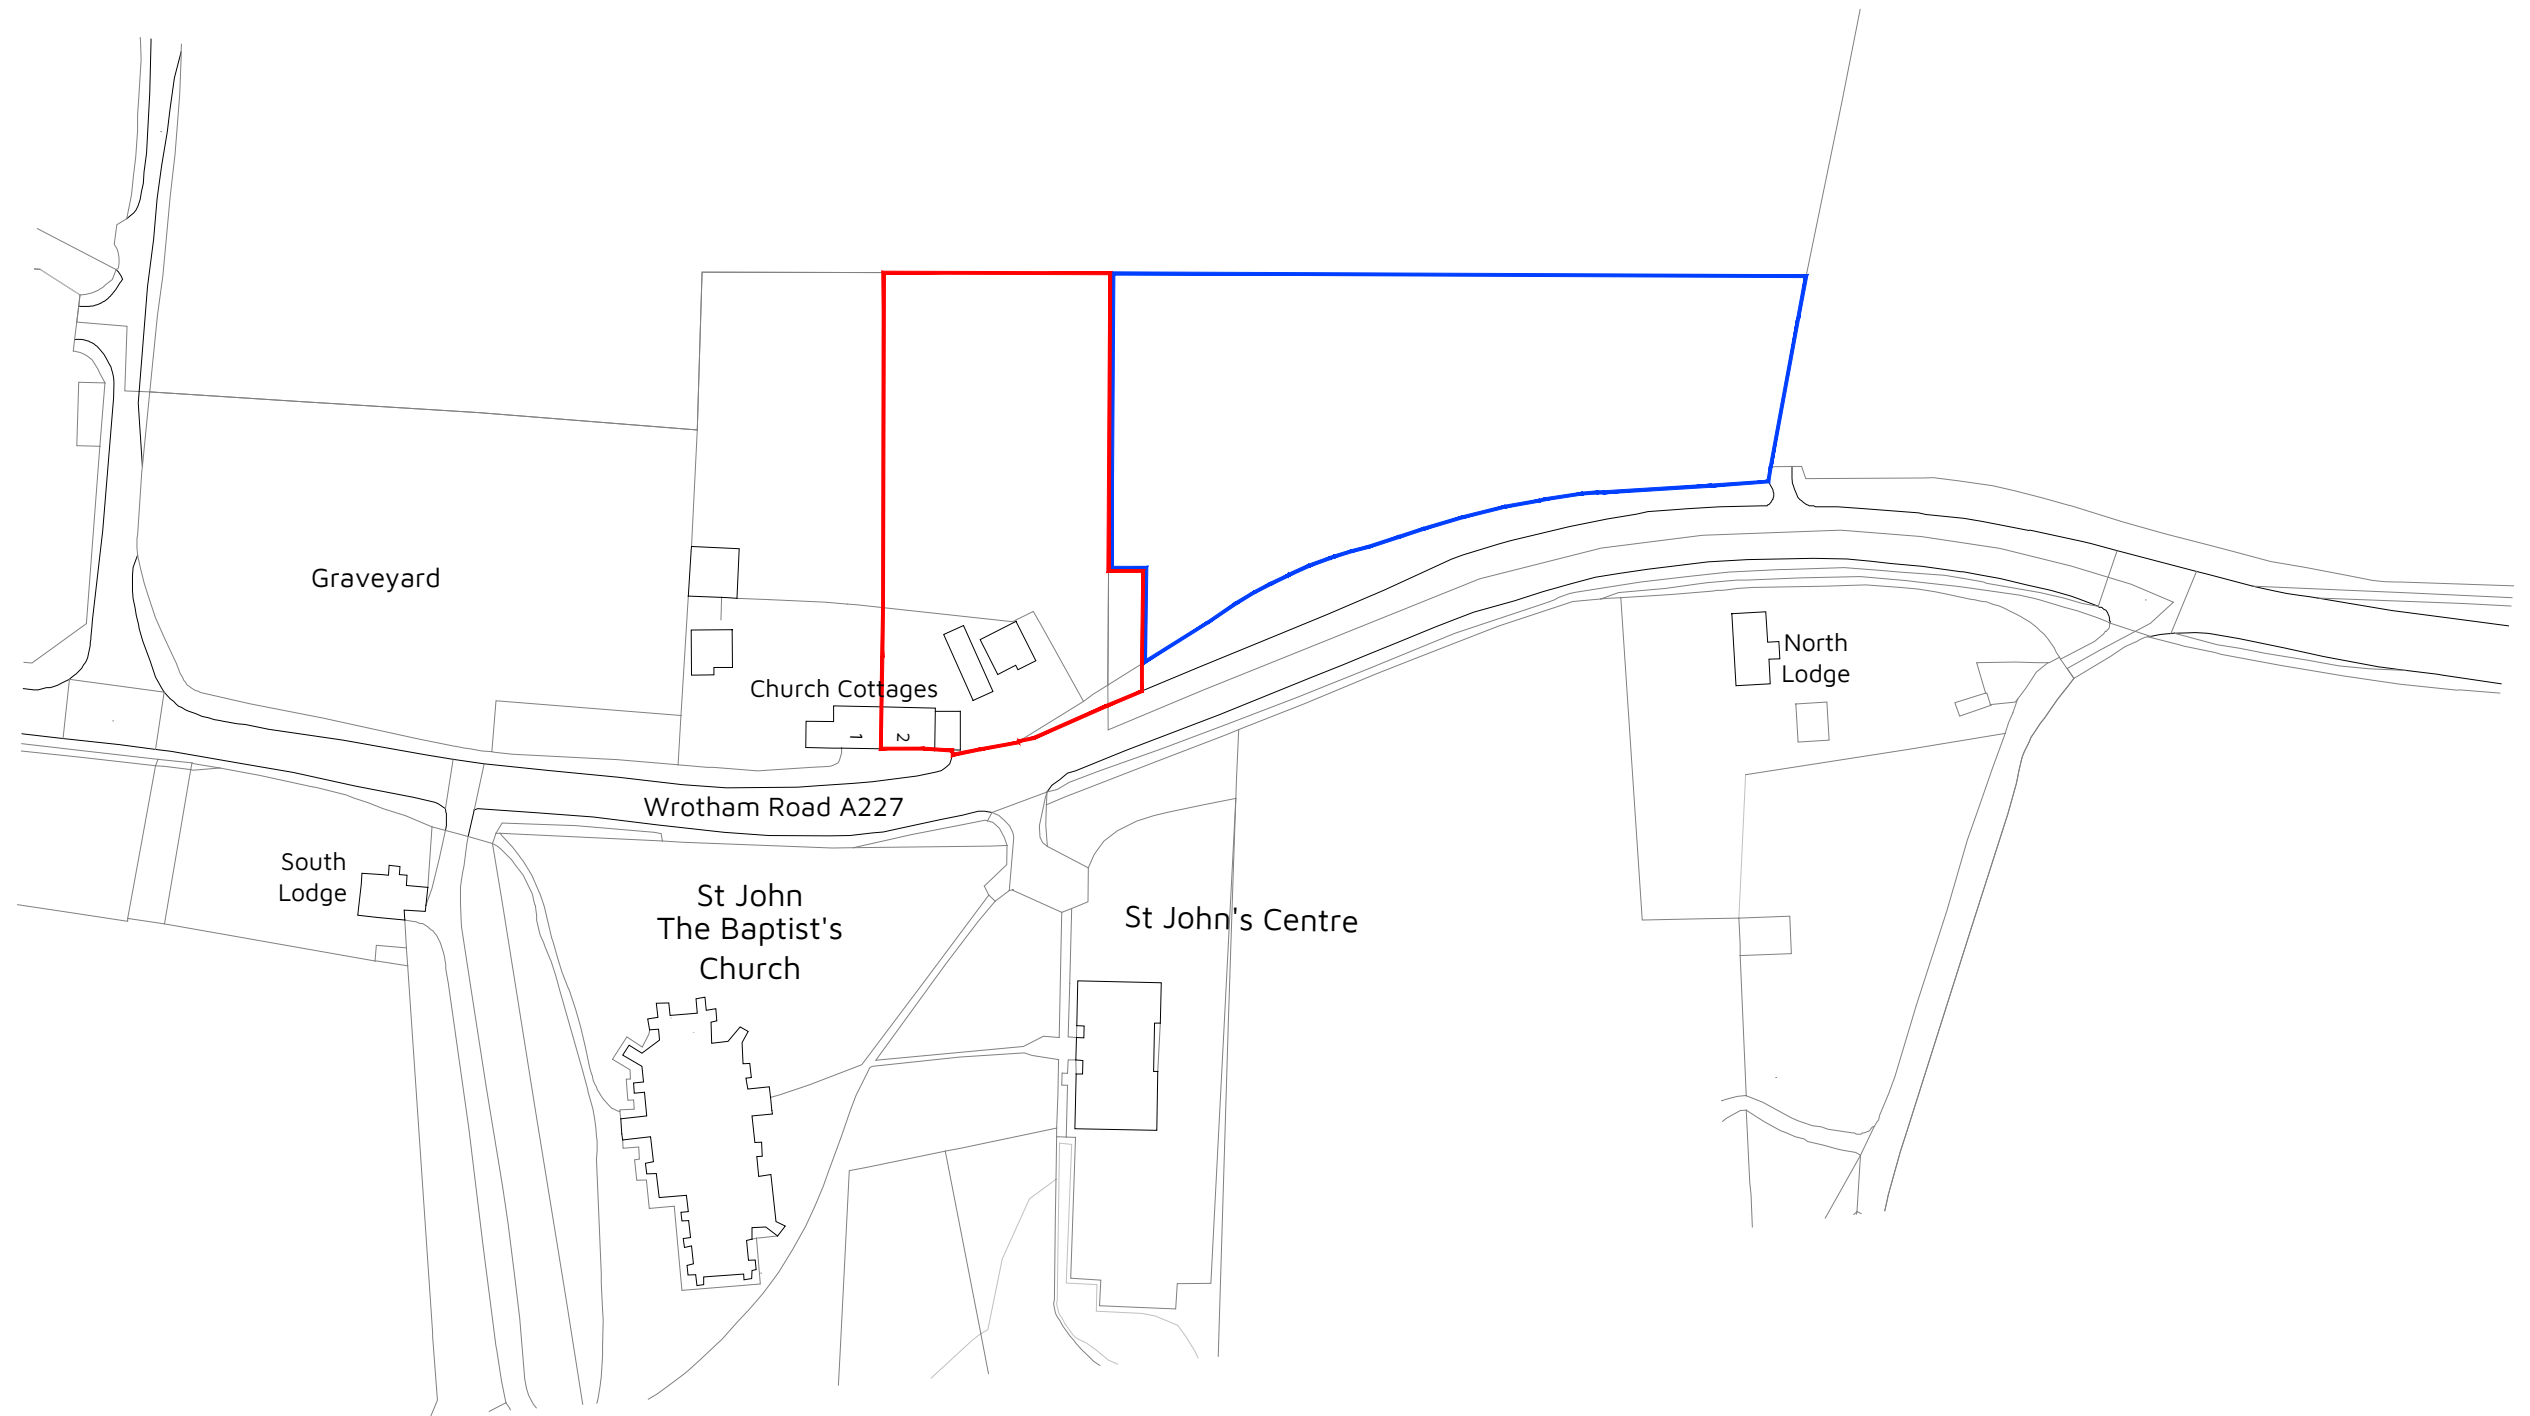

Crown Copyright and database rights 2024. OS AC0000814278 National Map Centre. Purchased 13/11/2024 1 year licence.

Site Location Plan
1:1250 @ A3

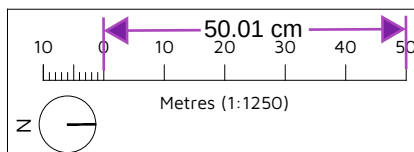

Site Area: 0.3 Ha

-  Application Boundary
-  Applicant Ownership

Rev: Reason:

Date:

Client:

MR A. SMITH

Project:

2 CHURCH COTTAGES, WROTHAM ROAD,
MEOPHAM, GRAVESEND, KENT, DA13 OAB

Title:

SITE LOCATION PLAN

Drawing:

DHA/34788/01

Rev:

Scale:

1:1250

Date:

NOV 2024



Eclipse House, Eclipse Park, Sittingbourne Road
Maidstone, Kent. ME14 3EN

t: 01622 776226 f: 01622 776227
e: info@dhaplanning.co.uk w: www.dhaplanning.co.uk

No reproduction by any method of any part of this document
is permitted without the consent of the copyright holders.
Produced for Town and Country planning purposes only.

© Crown Copyright 2019. All rights reserved. Licence Number: 100031961

CAD Reference: DHA_34788_CHURCH COTTAGES GARAGE_PFS103