

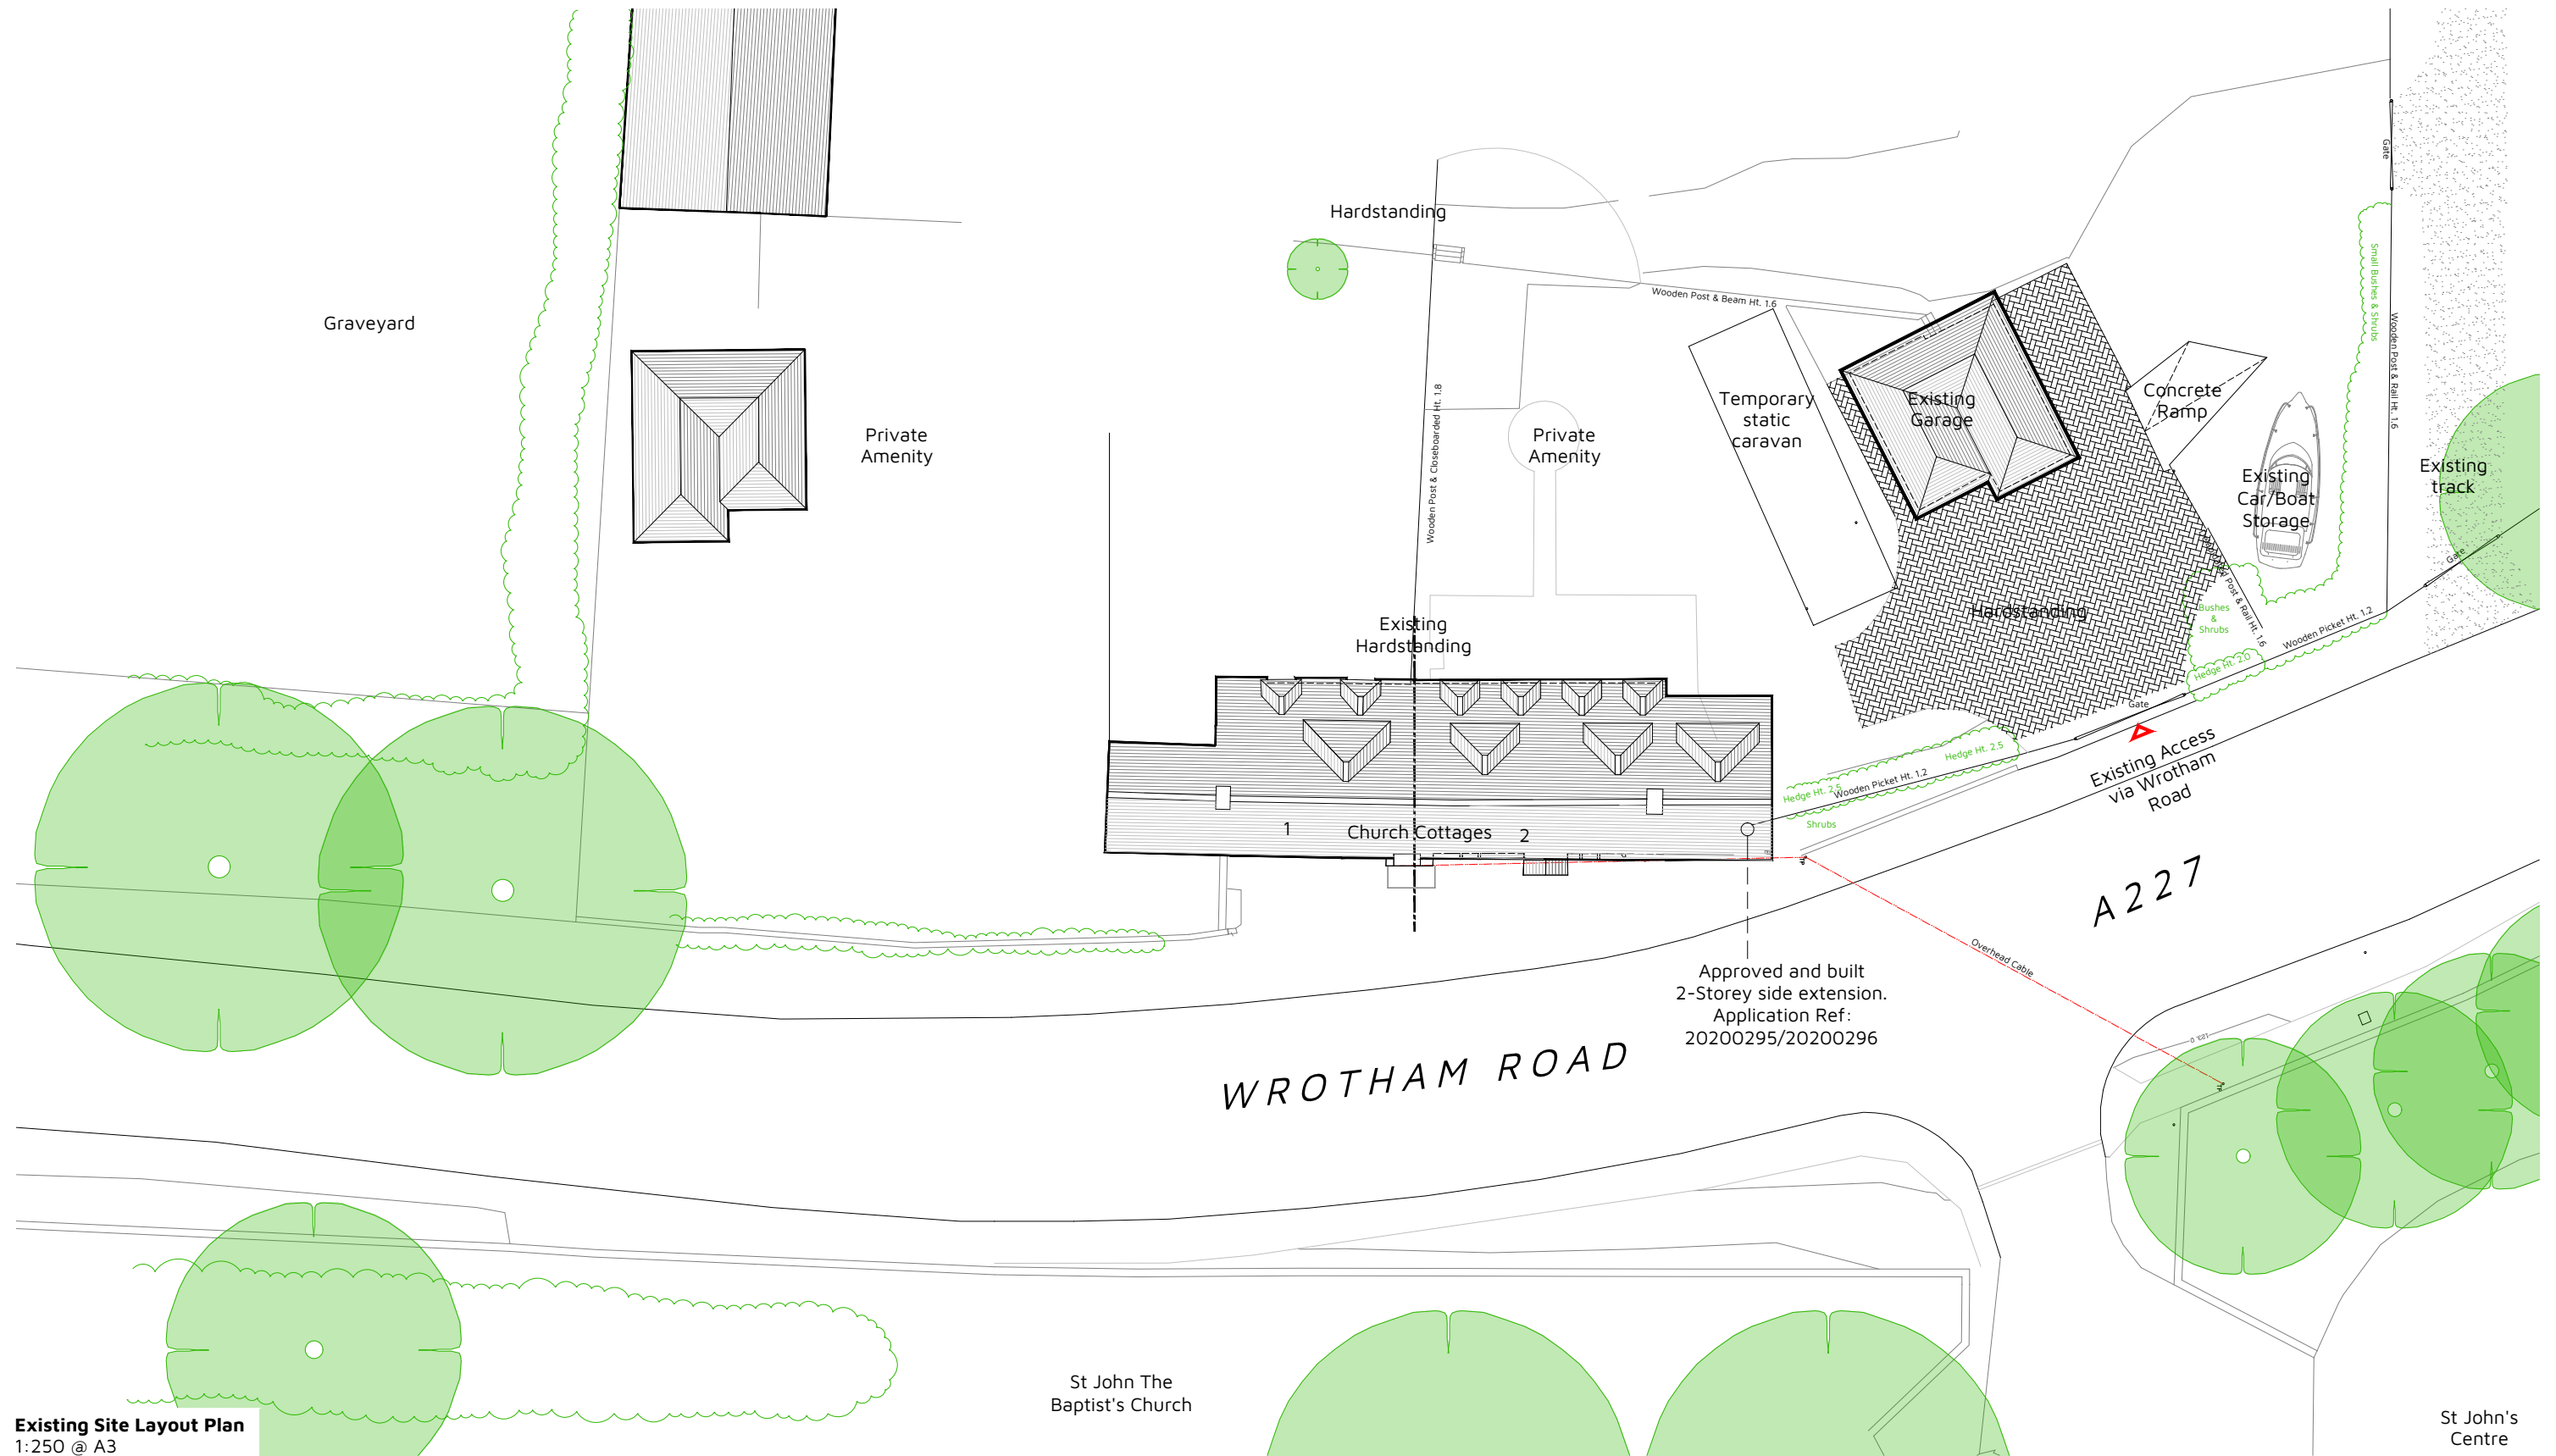


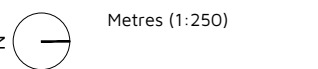

Existing Site Layout Plan
1:250 @ A3

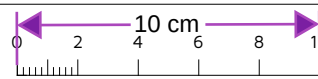

Site Area: 0.295 Ha

Application Boundary

- Approximate Location of Existing Trees
- Approximate Location of Existing Tree Group / Hedgerow

Rev:	Reason:	Date:	Client: MR A. SMITH
			Project: 2 CHURCH COTTAGES, WROTHAM ROAD, MEOPHAM, GRAVESEND, KENT, DA13 OAB
			Title: EXISTING SITE LAYOUT PLAN
Drawing: DHA/34788/02	Rev:	Scale: 1:250	Date: NOV 2024
Client: Eclipse House, Eclipse Park, Sittingbourne Road Maidstone, Kent. ME14 3EN t: 01622 776226 e: info@dhaplanning.co.uk f: 01622 776227 w: www.dhaplanning.co.uk No reproduction by any method of any part of this document is permitted without the consent of the copyright holders. Produced for Town and Country planning purposes only. © Crown Copyright 2019. All rights reserved. Licence Number: 100031961 CAD Reference: DHA_34788_CHURCH COTTAGES GARAGE_PFS			



Eclipse House, Eclipse Park, Sittingbourne Road
Maidstone, Kent. ME14 3EN
t: 01622 776226
e: info@dhaplanning.co.uk
f: 01622 776227
w: www.dhaplanning.co.uk
No reproduction by any method of any part of this document
is permitted without the consent of the copyright holders.
Produced for Town and Country planning purposes only.
© Crown Copyright 2019. All rights reserved. Licence Number: 100031961
CAD Reference: DHA_34788_CHURCH COTTAGES GARAGE_PFS