



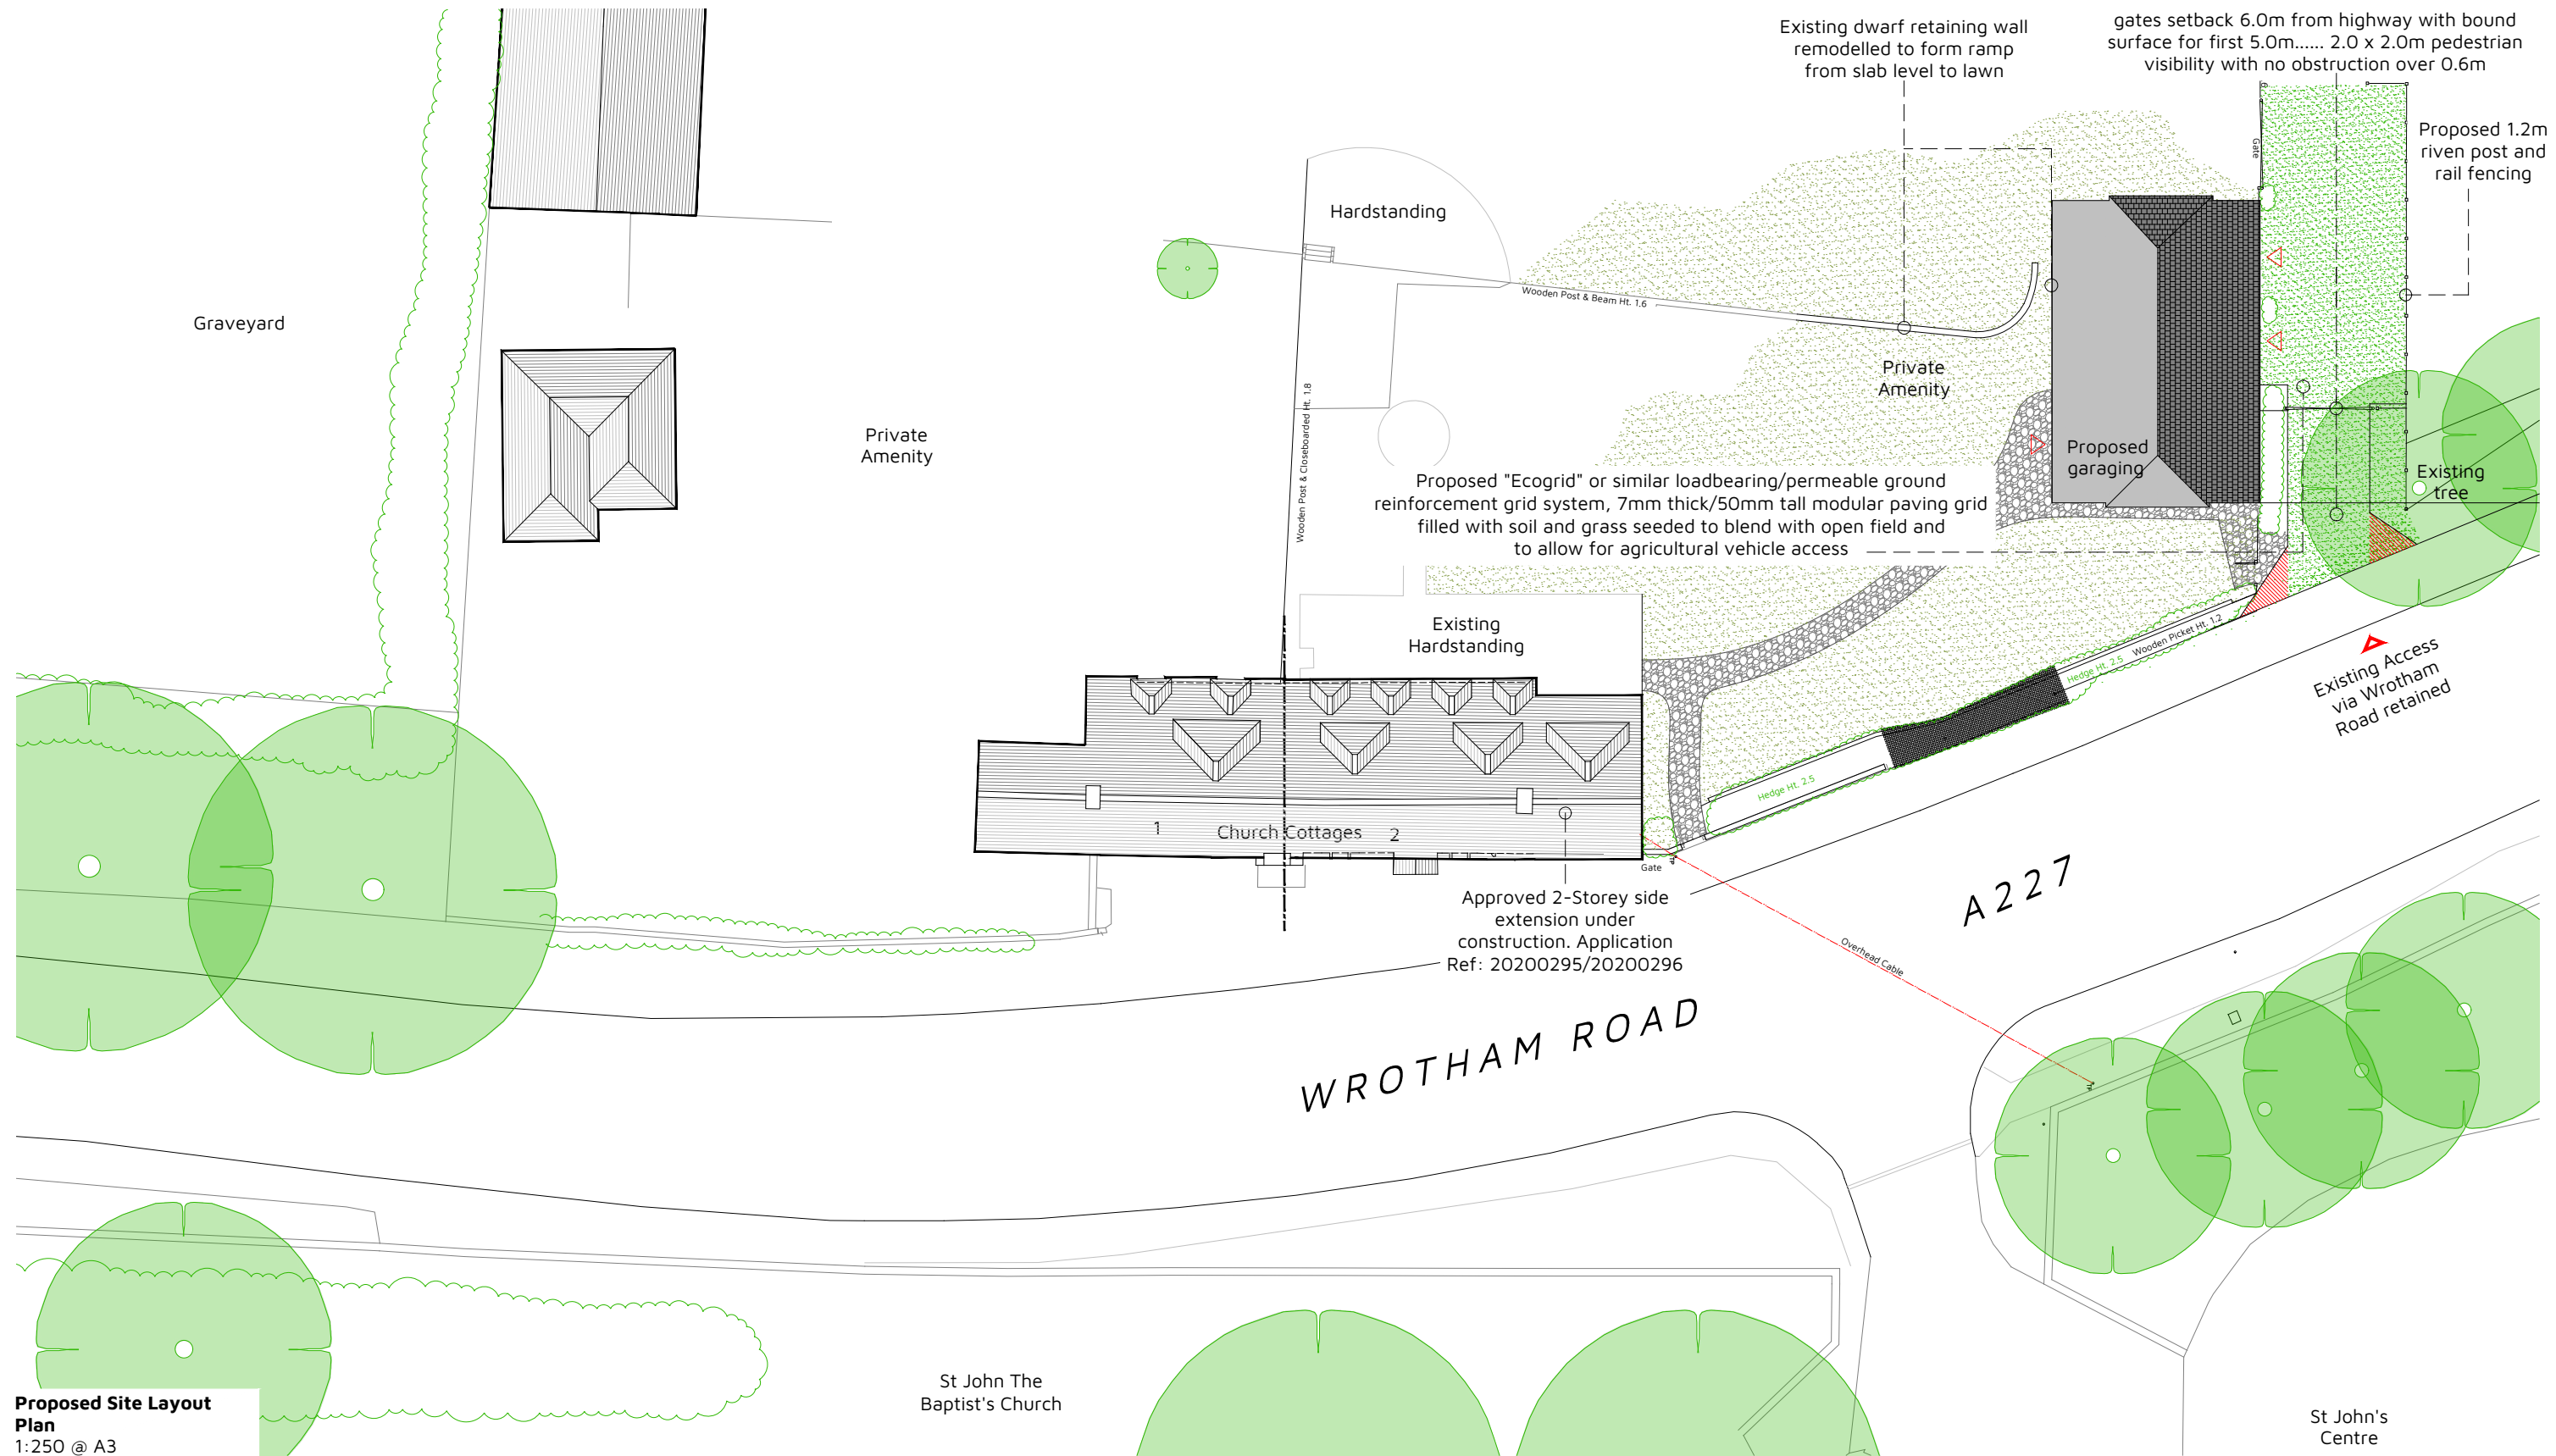

Proposed Site Layout Plan
1:250 @ A3

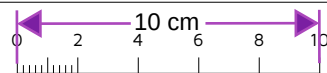

Approximate Location of Existing Tree

Approximate Location of Existing Tree Group / Hedgerow

Rev: Reason:

Date:

Client:

MR A. SMITH

Project:

2 CHURCH COTTAGES, WROTHAM ROAD,
MEOPHAM, GRAVESEND, KENT, DA13 0AB

Title:

PROPOSED SITE LAYOUT PLAN

Drawing:

DHA/34788/04

Rev:

Scale:

1:250

Date:

NOV 2024



Eclipse House, Eclipse Park, Sittingbourne Road
Maidstone, Kent. ME14 3EN

t: 01622 776226 f: 01622 776227
e: info@dhaplanning.co.uk w: www.dhaplanning.co.uk

No reproduction by any method of any part of this document is permitted without the consent of the copyright holders. Produced for Town and Country planning purposes only.

© Crown Copyright 2019. All rights reserved. Licence Number: 100031961

CAD Reference: DHA_34788_CHURCH COTTAGES GARAGE_PFS103