




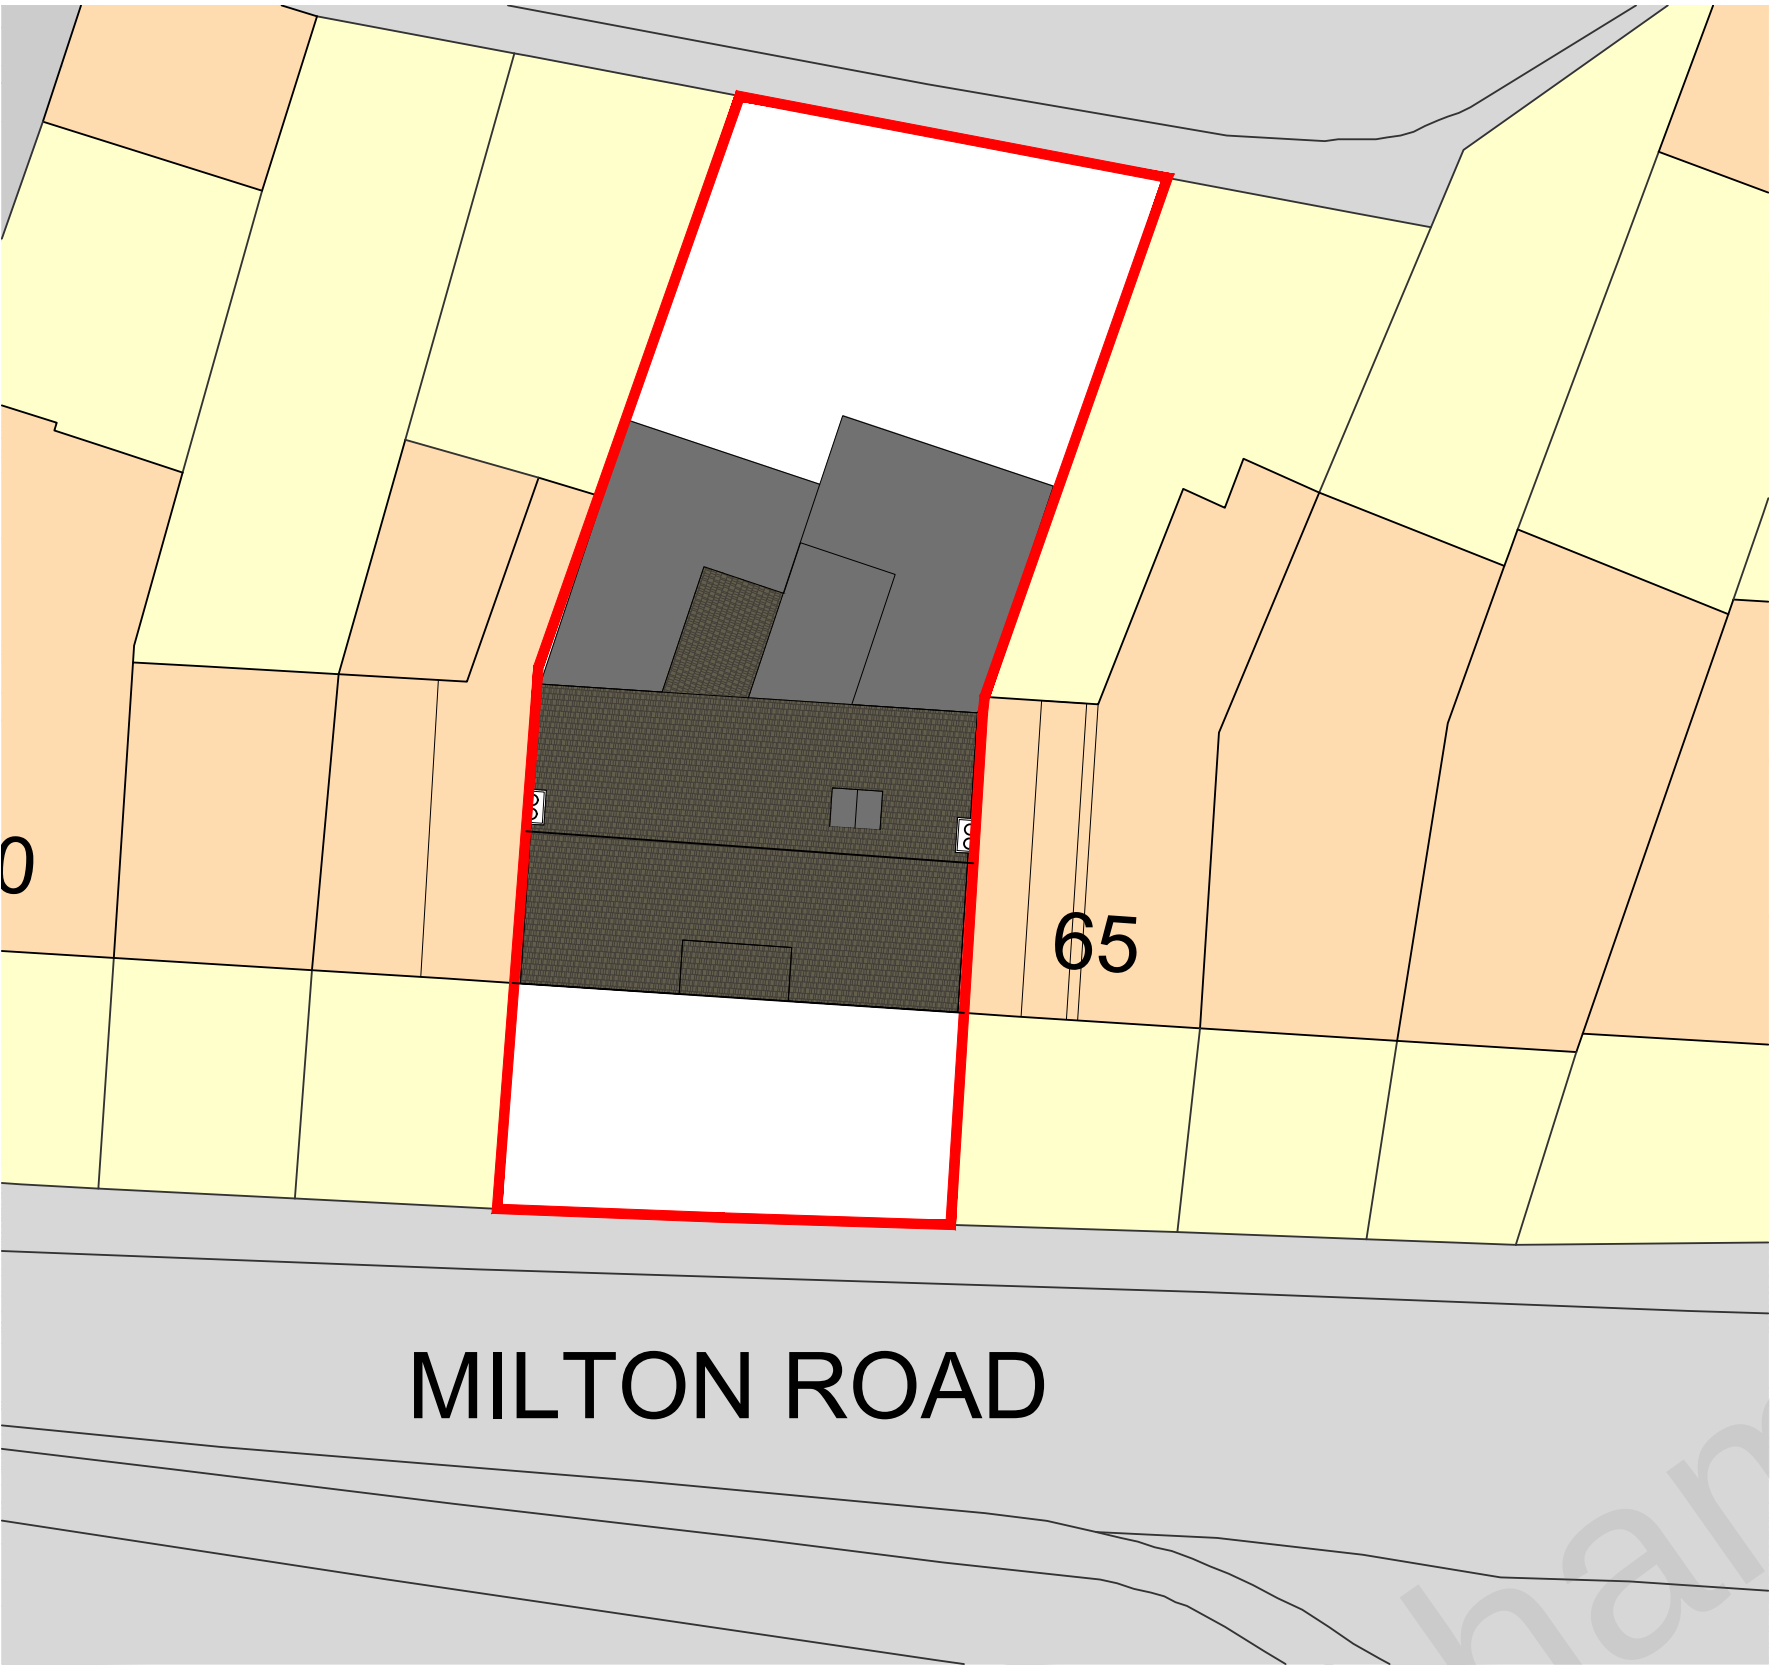

Existing Block Plan 1:200

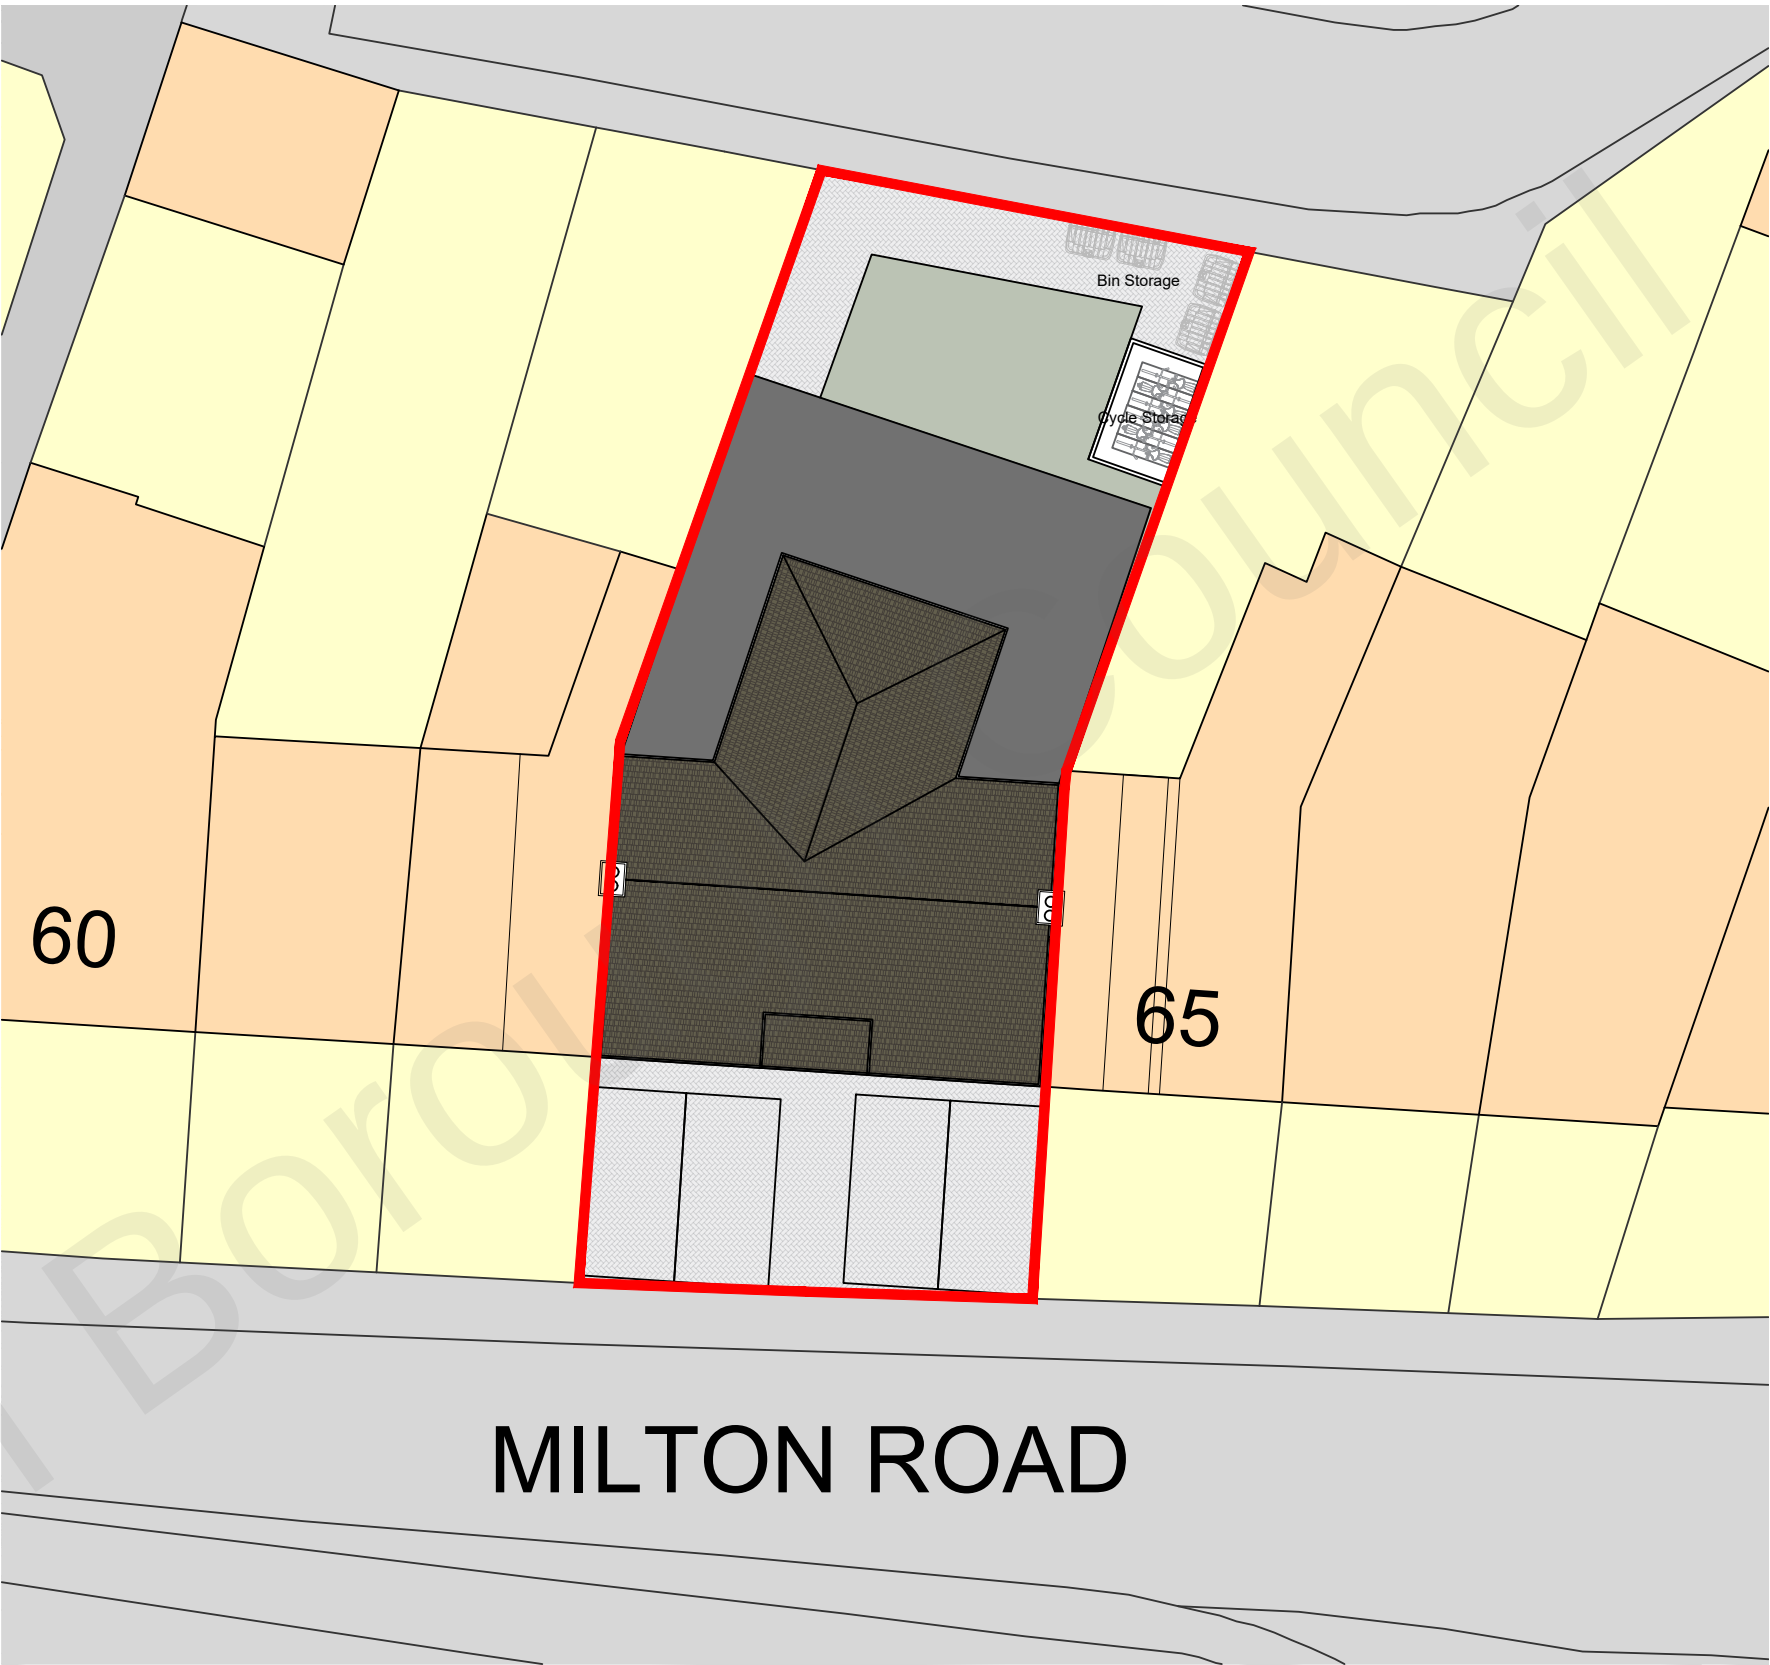

Proposed Block Plan 1:200

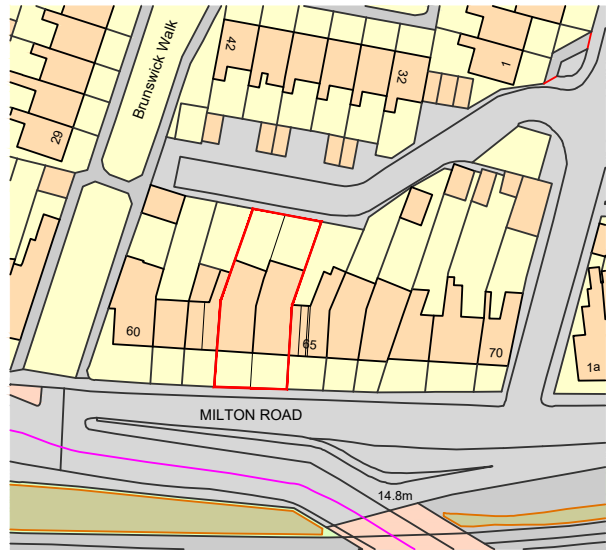

Site Location Plan 1:1250

Notes:

- Do not scale from this drawing.
- All dimensions to be verified on site and is in mm.
- Builder to verify all dimensions, heights and levels prior to commencement of work.
- All documents shall be checked to ensure that they are compatible by the contractor before construction commences. In the event of apparent ambiguity or contradiction the engineer and/ or architect shall be notified immediately.
- The contractor in preparing his estimate shall visit the site and acquaint himself with the problems involved.
- The contractor shall issue all statutory notices to the local Authority during progress and completion of works.



REV:	DESCRIPTION:	BY:	DATE:
STATUS: PLANNING			



Whitehall Place
47 The Terrace,
Gravesend, Kent
DA12 2DL
01474 247 787
info@barronedwards.co.uk
www.barronedwards.co.uk

SITE:	63-64 Milton Road Gravesend Kent DA12 2PJ
-------	--

TITLE:	Site Location Plan Existing Block Plan Proposed Block Plan
--------	--

SCALE AT A2: 1:200, 1:1250	DATE: 02/03/2022	DRAWN: GK
PROJECT NO: 220102-A	DRAWING NO: 001	REVISION: A

