


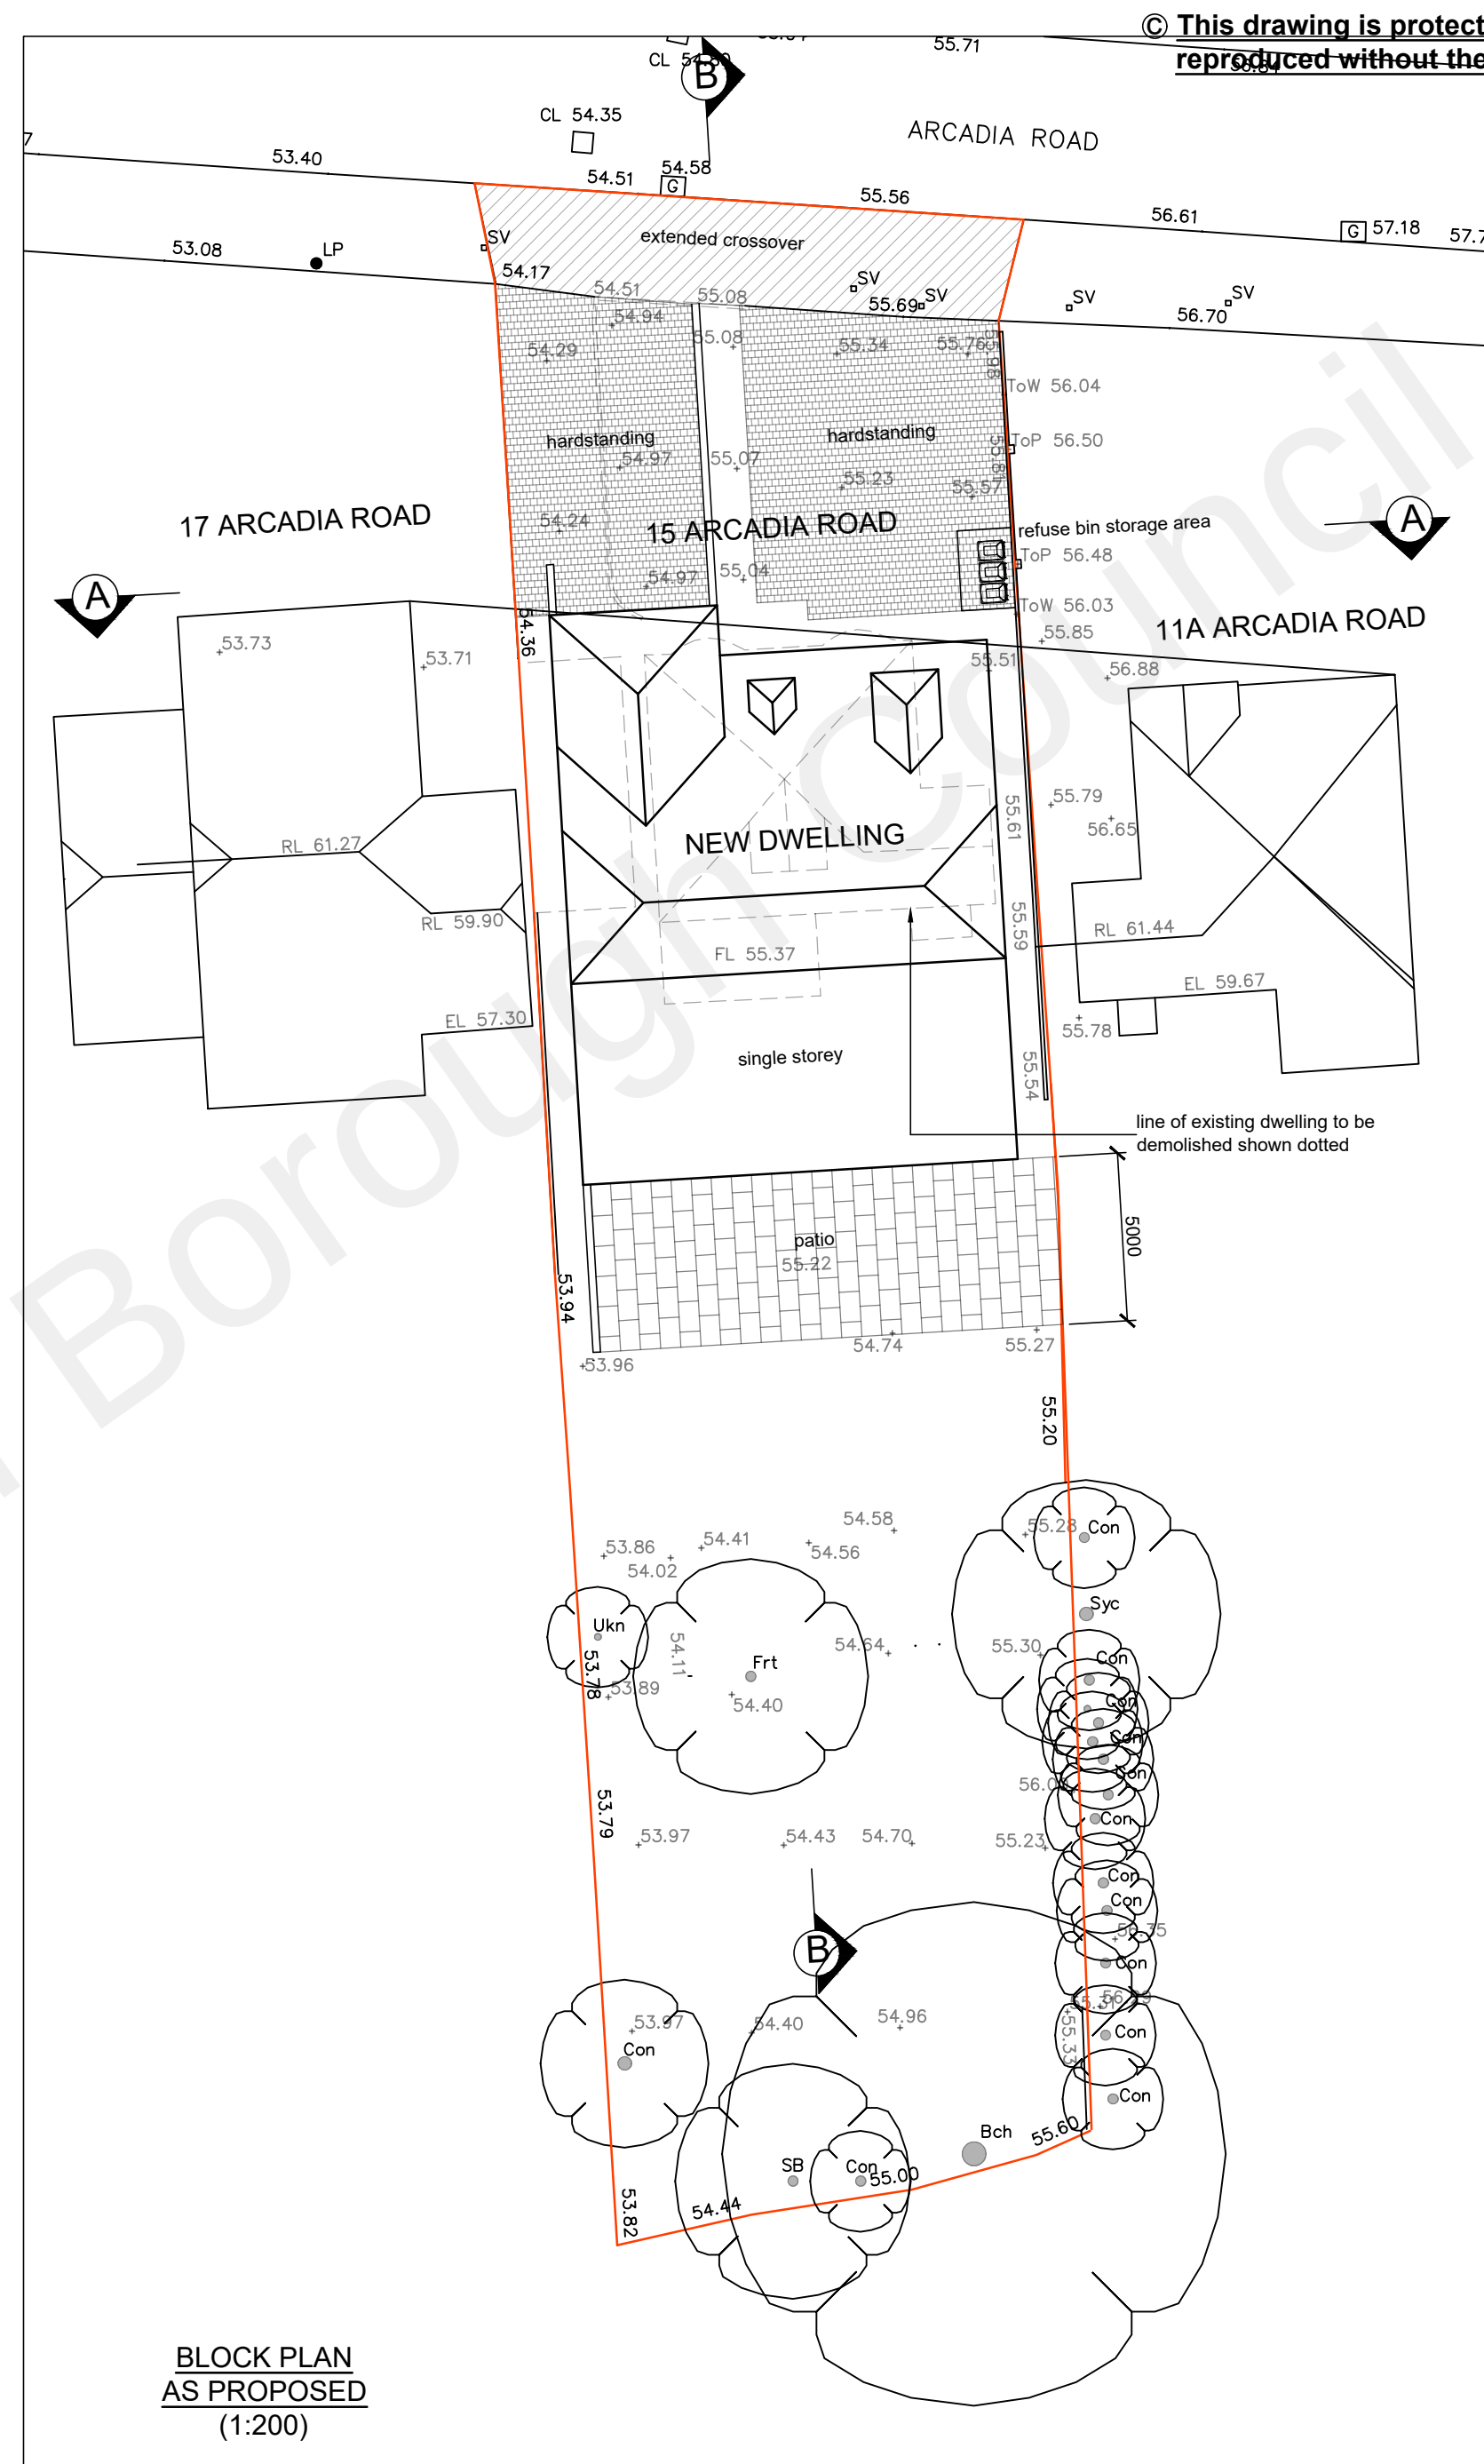


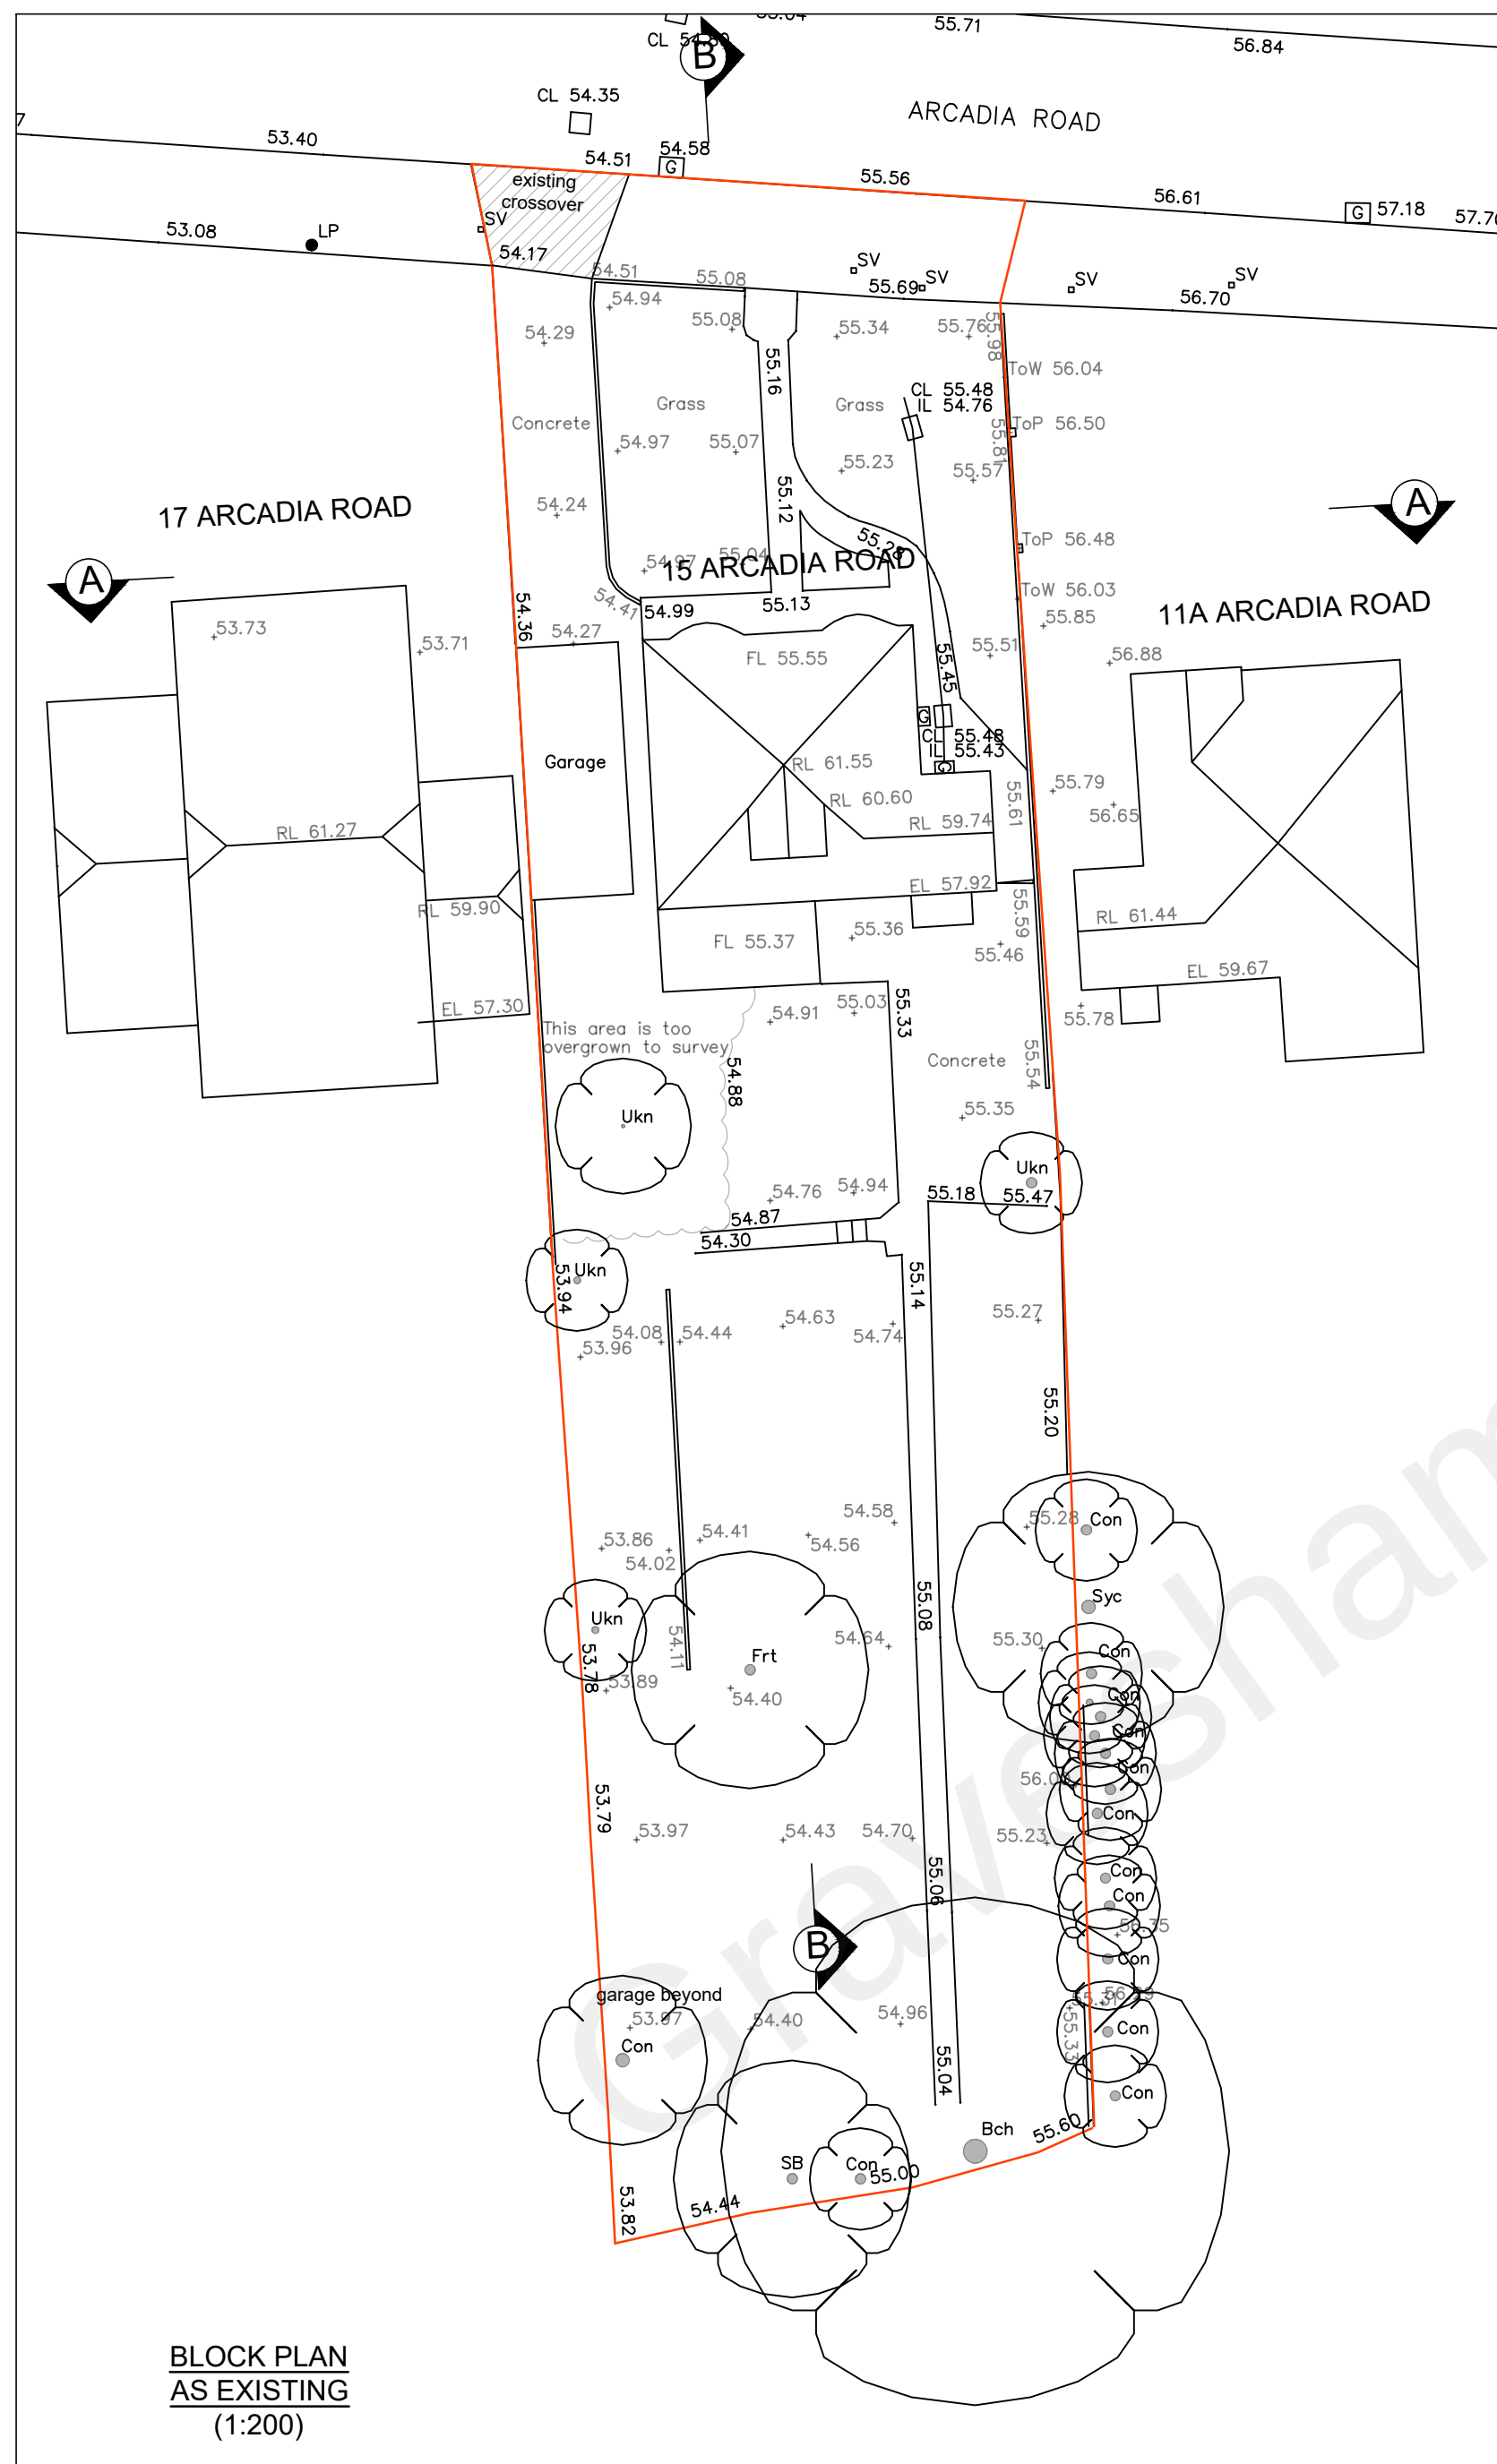

© This drawing is protected by copyright and must not be copied or reproduced without the written consent of Penfold Project Services

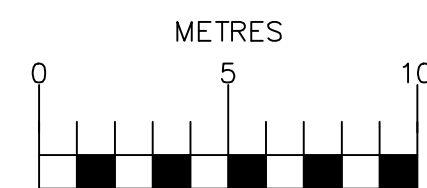

SCALE BAR @ 1:200

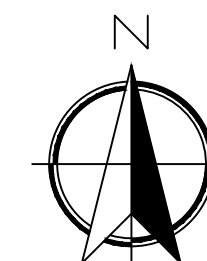

Date	No	Revision
<i>Penfold Project Services</i> Epmarket, Wrotham Road, Meopham, Kent, DA13 0JH Telephone: 01474 816690 e-mail: apenfold448@btinternet.com		
Job Title: 15 ARCADIA ROAD ISTEAD RISE GRAVESEND KENT DA13 9EH		
Dwg Title: BLOCK PLANS AS EXISTING & AS PROPOSED		
Scale:	1:200 @ A2	
Dwg No.:	03	
Date:	February 2022	