
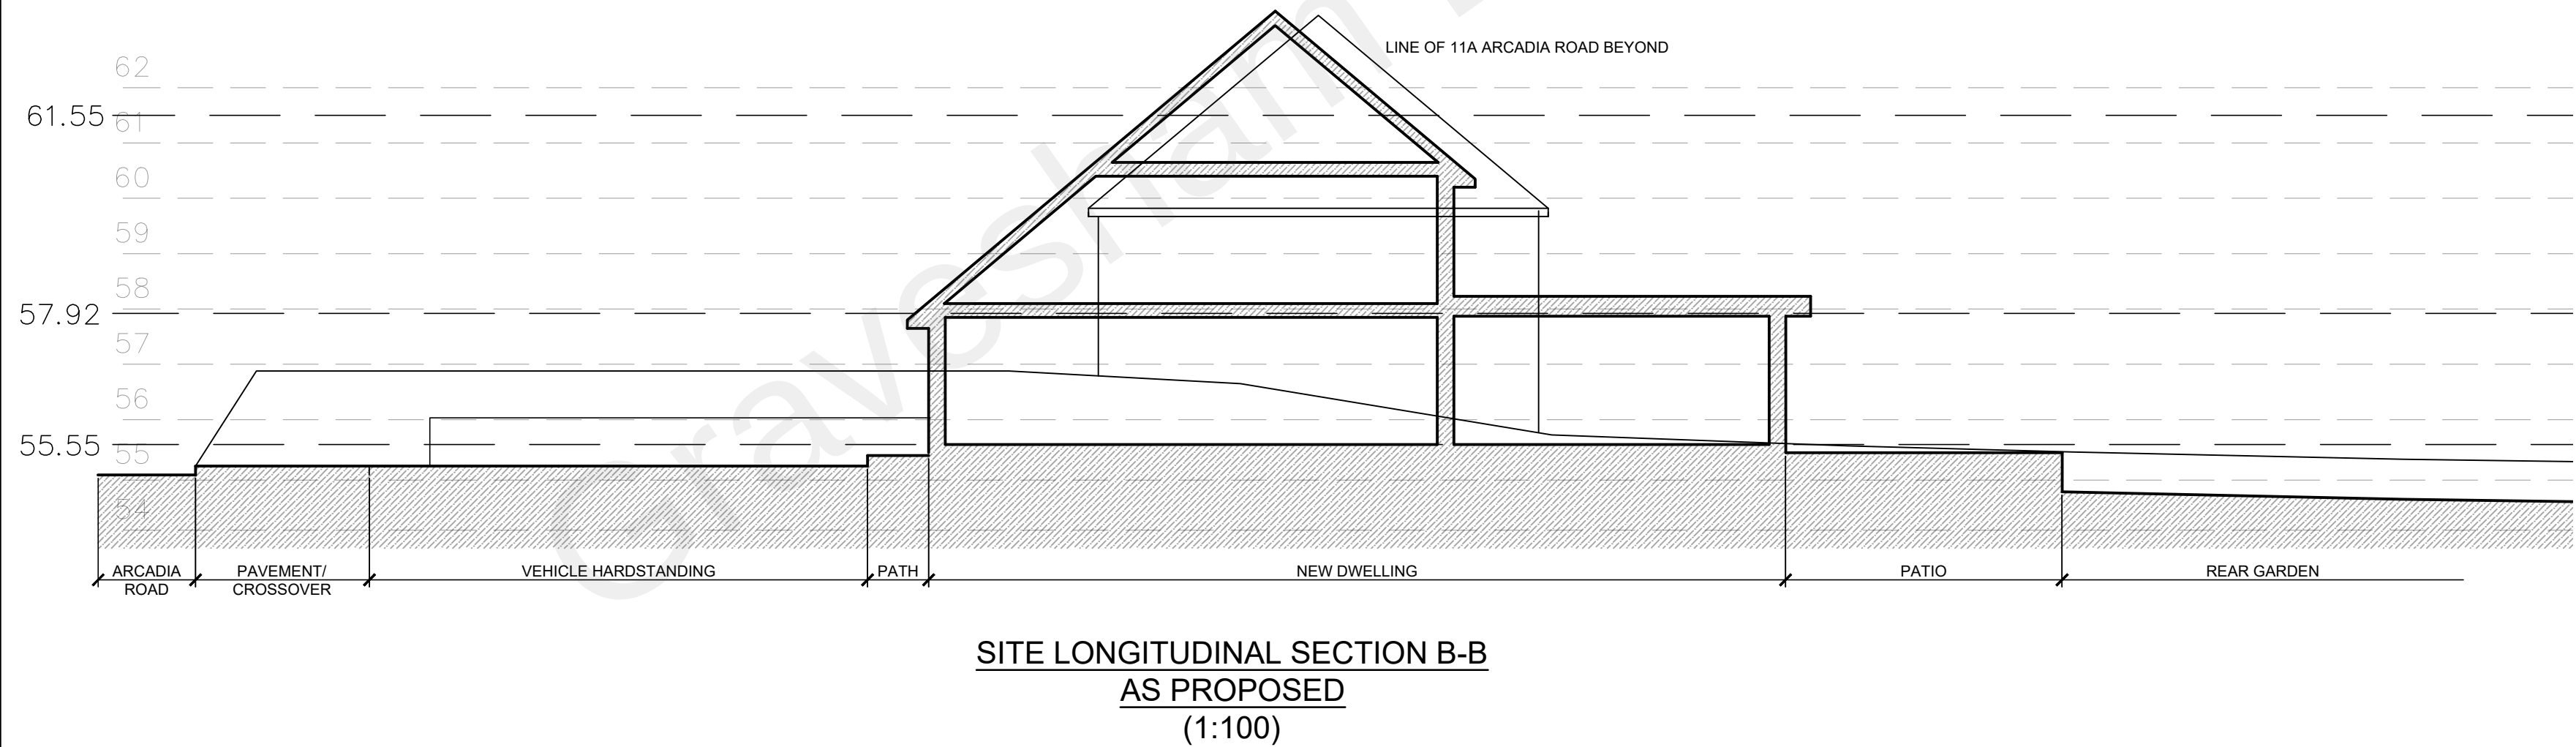
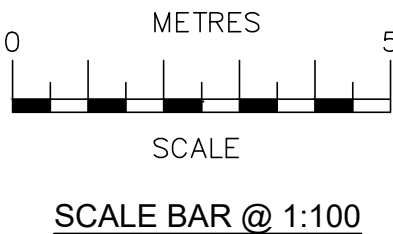


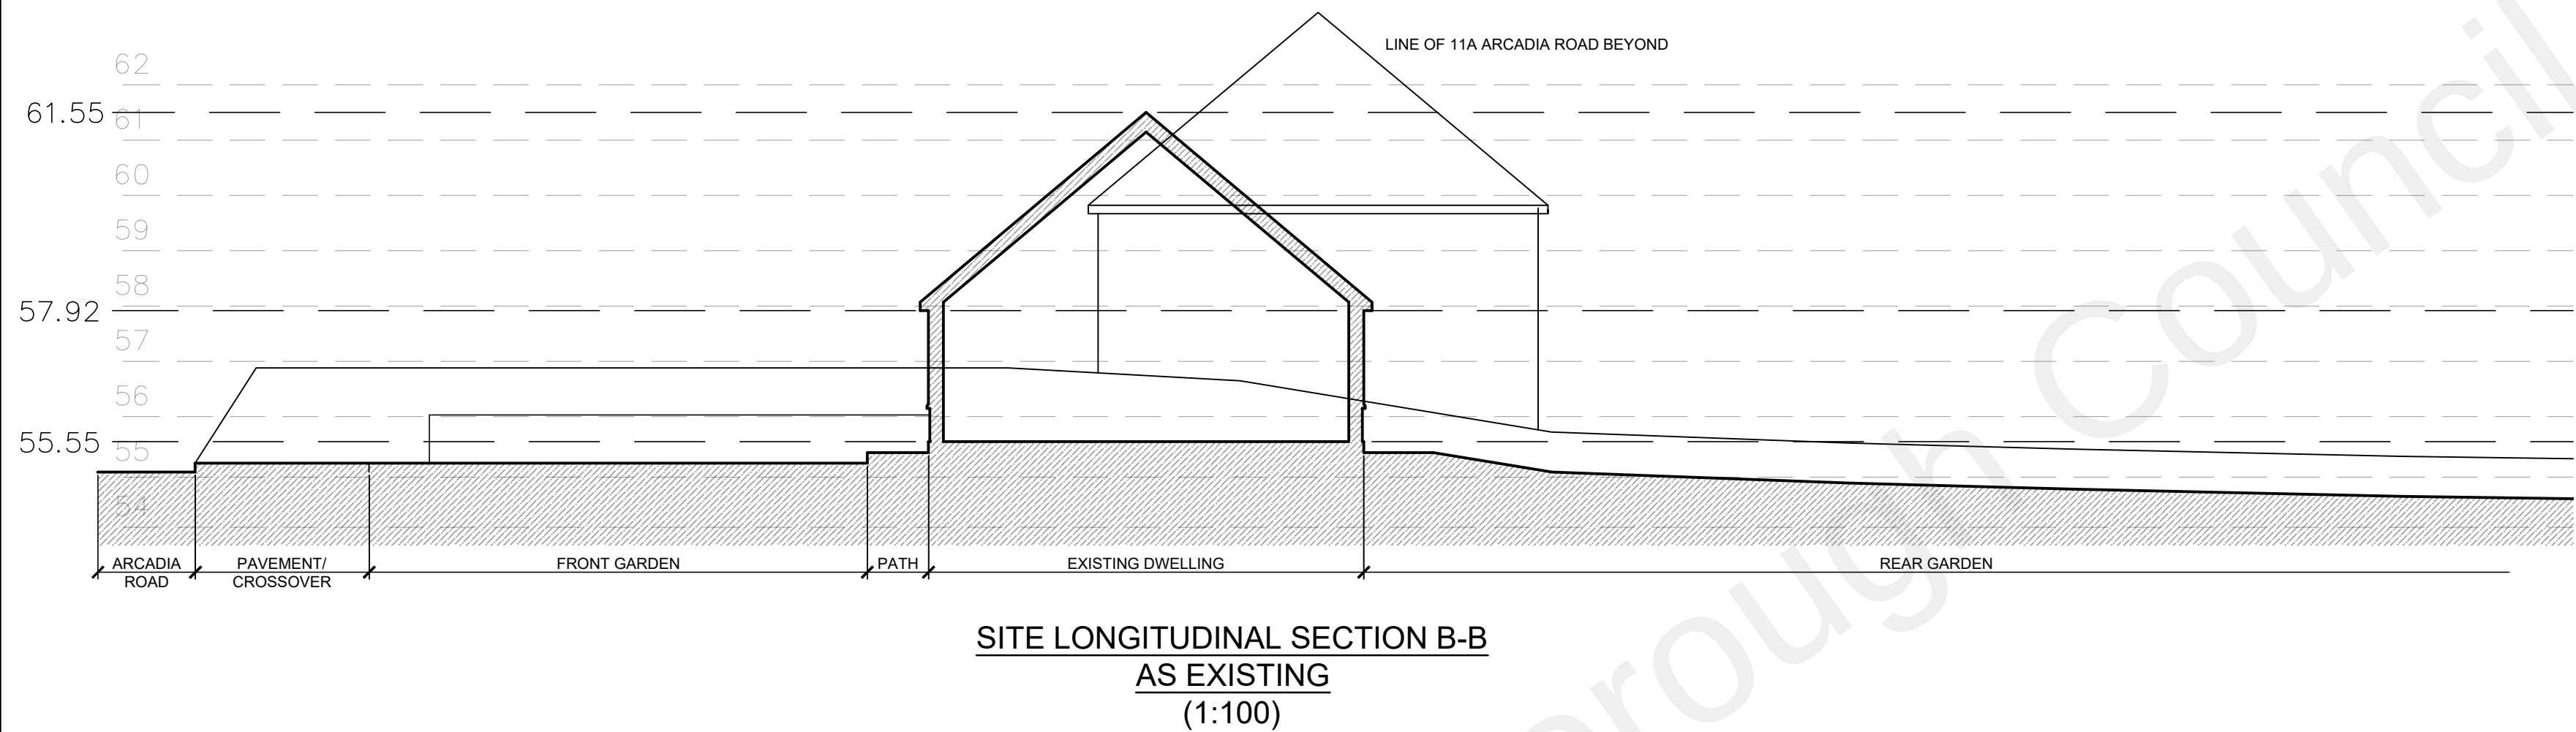

Date	No	Revision
Penfold Project Services		
Epmarket, Wrotham Road, Meopham, Kent, DA13 0JH Telephone: 01474 816690 e-mail: apenfold448@btinternet.com		
Job Title:	15 ARCADIA ROAD ISTEAD RISE GRAVESEND KENT DA13 9EH	
Dwg Title:	SITE LONGITUDINAL SECTIONS B-B AS EXISTING & AS PROPOSED	
Scale:	1:100 @ A2	
Dwg No.:	06	
Date:	March 2022	