



EXISTING BLOCK PLAN 23 HOLLYBUSH RD, GRAVESEND

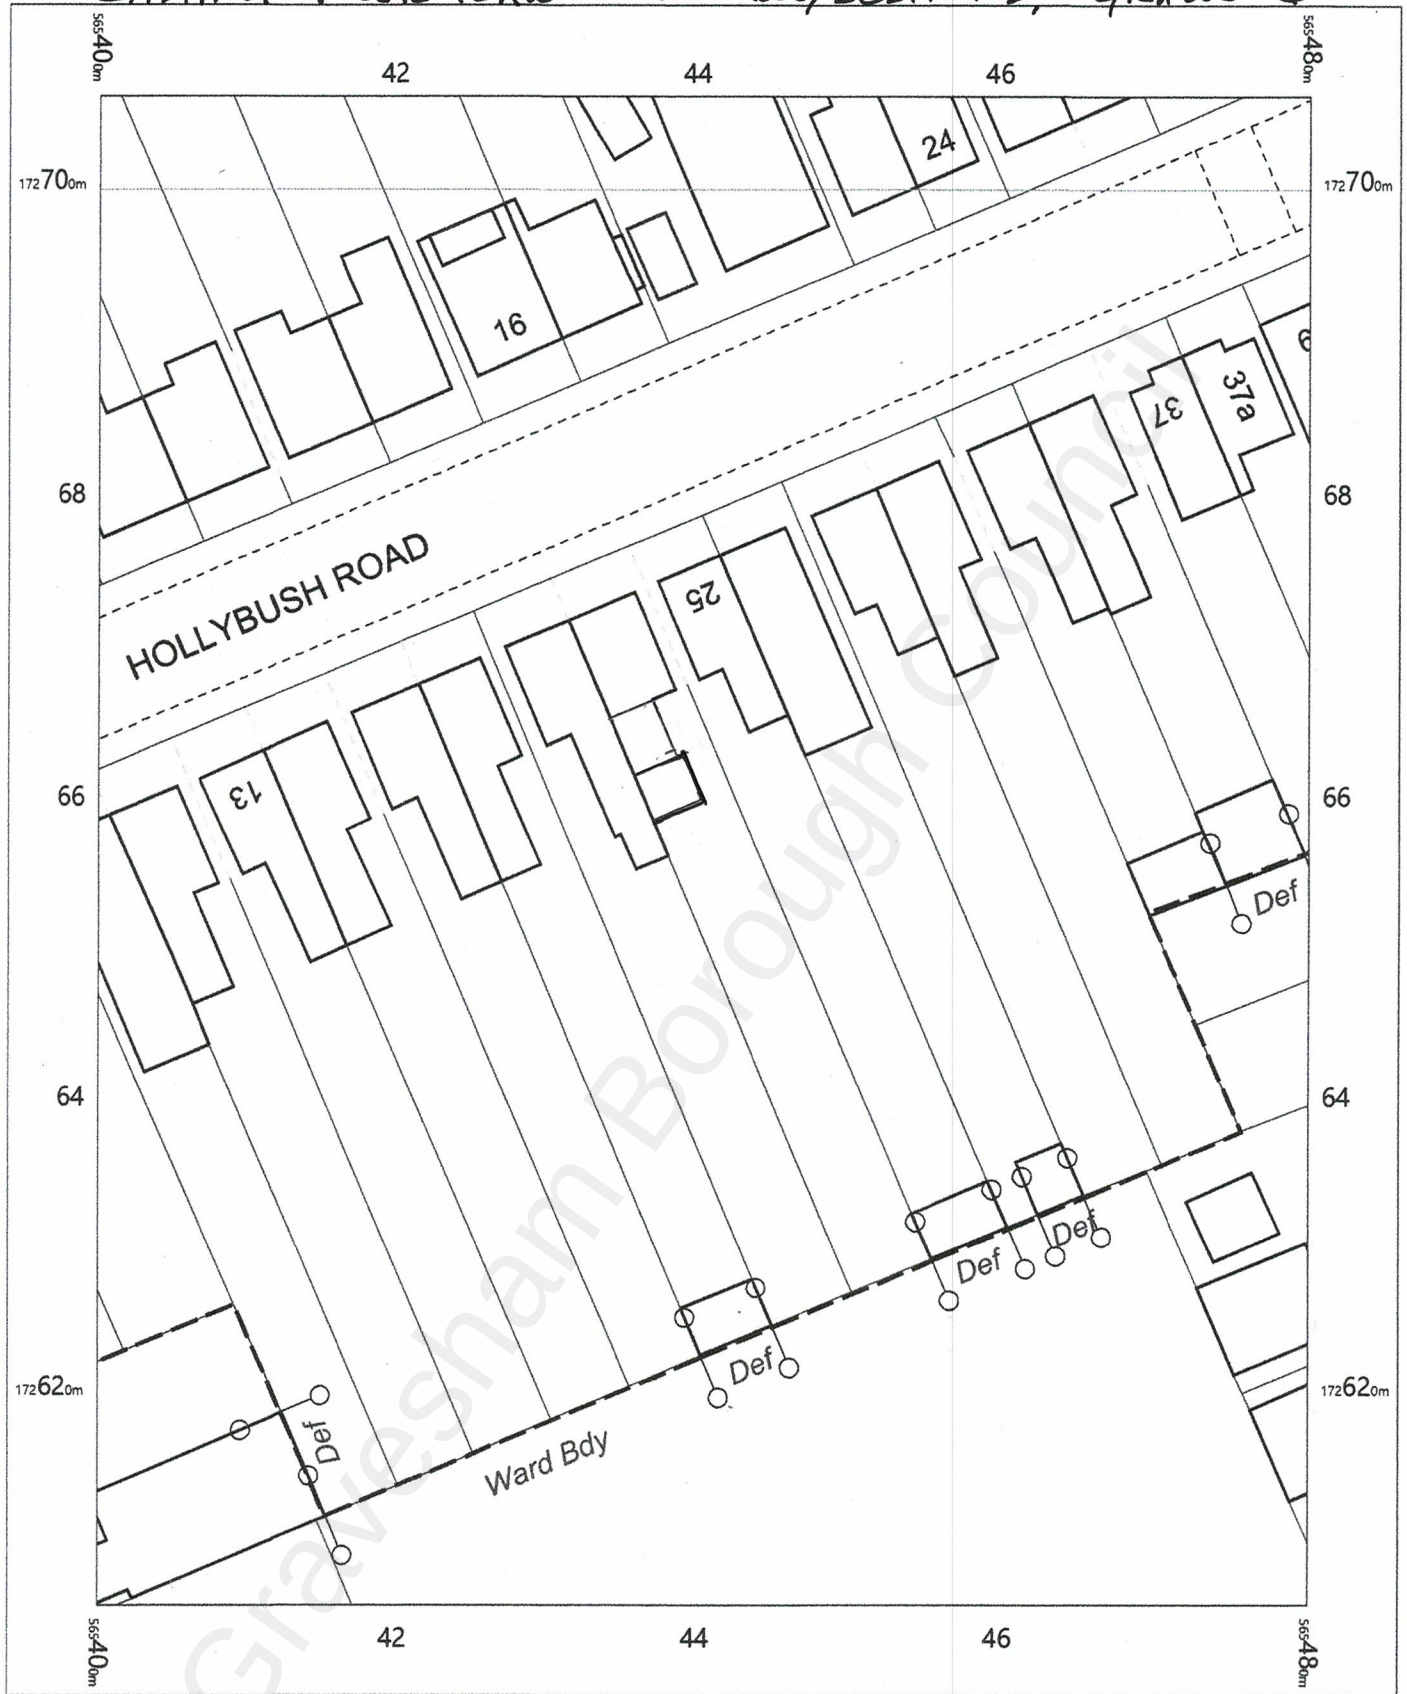


OS MasterMap 1250/2500/10000 scale
Tuesday, March 8, 2022, ID: CM-01024494
www.centremapslive.co.uk

1:500 scale print at A4, Centre: 565440 E, 172656 N

©Crown Copyright Ordnance Survey. Licence no. 100019980

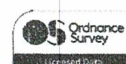

Proposed Block Plan 23 HOLLYBUSH RD, GRAVESEND

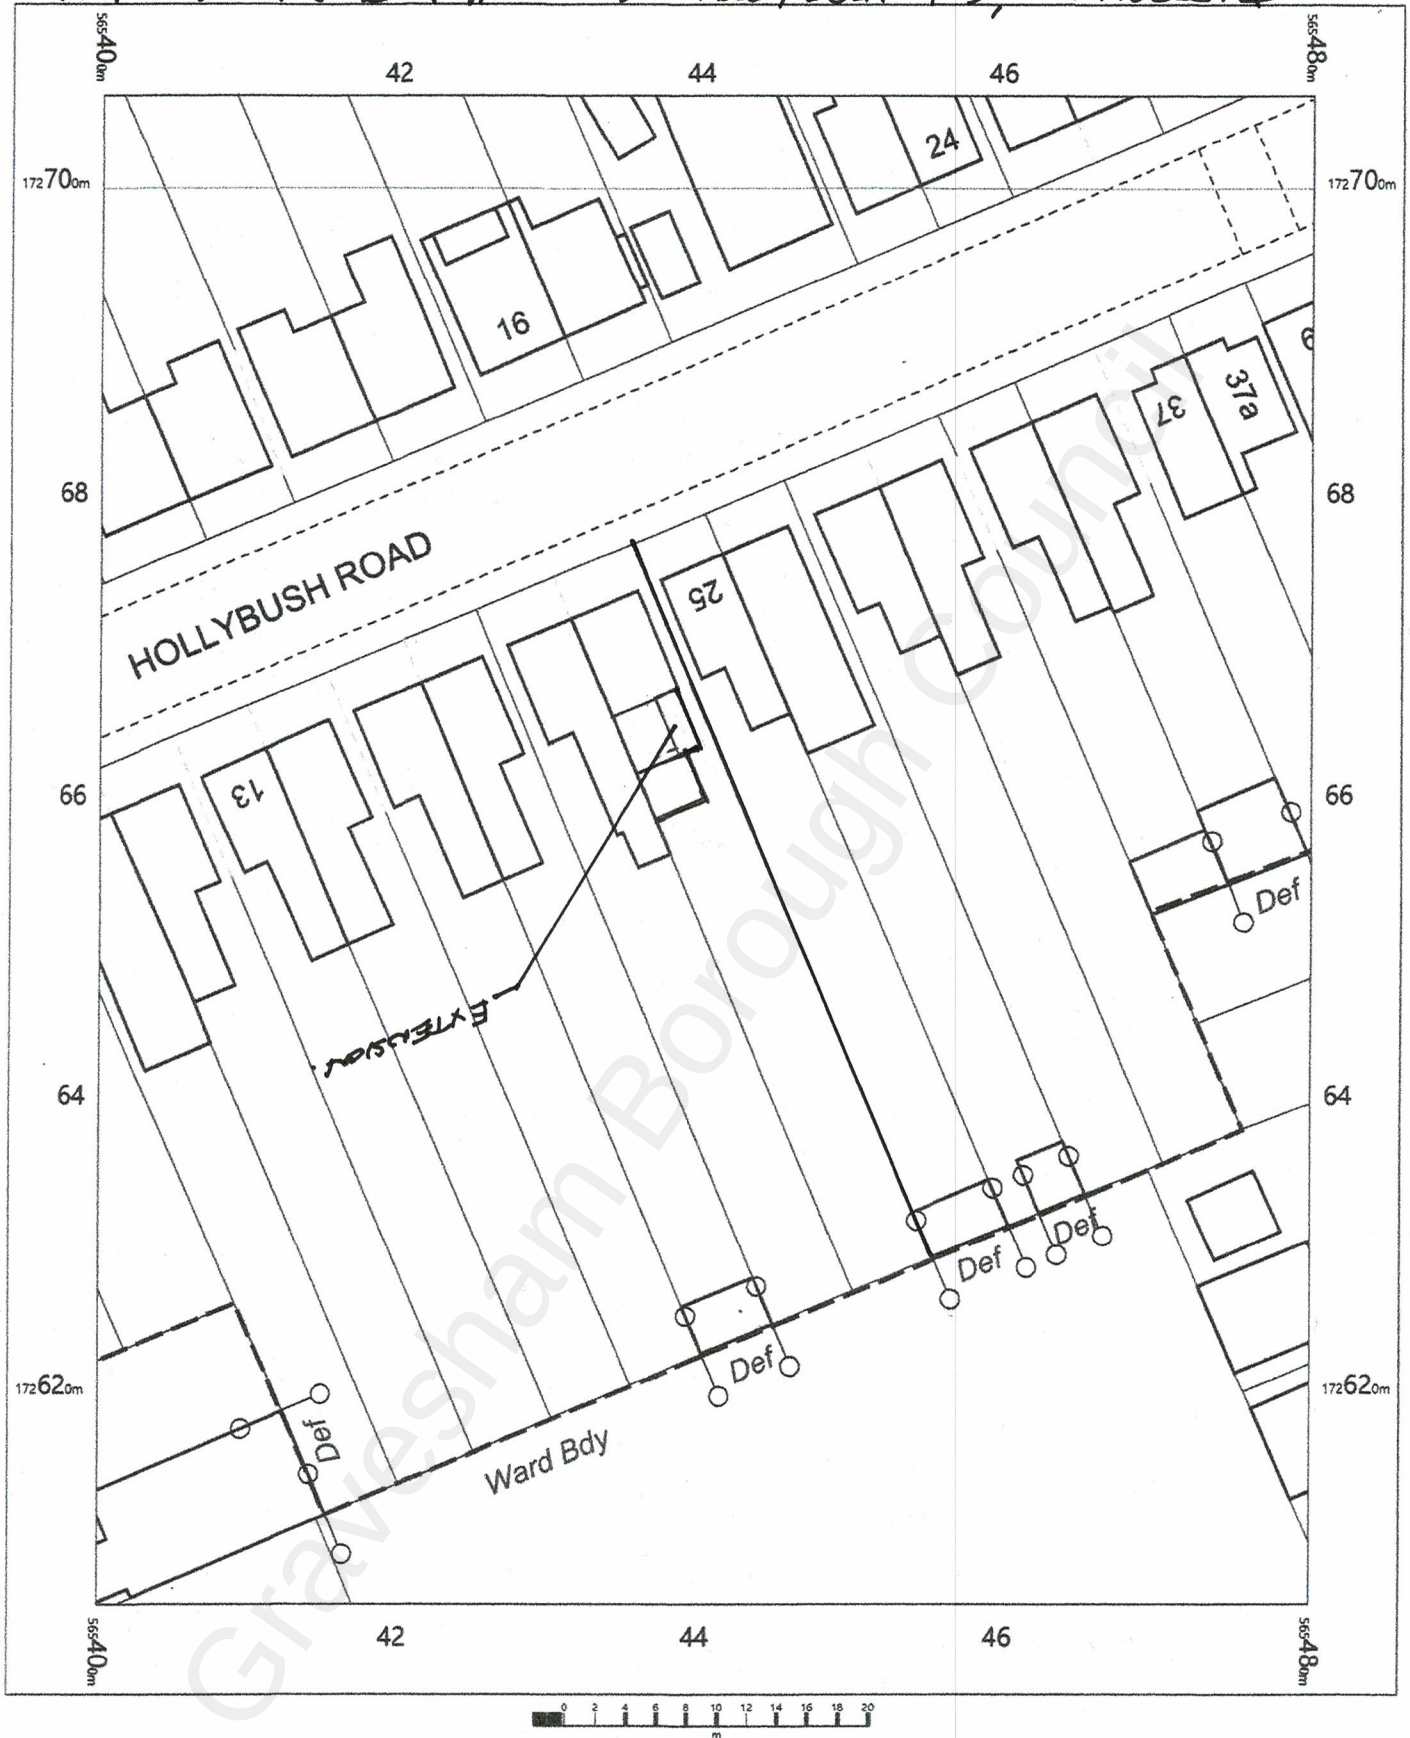

OS MasterMap 1250/2500/10000 scale
Tuesday, March 8, 2022, ID: CM-01024494
www.centremapslive.co.uk

1:500 scale print at A4, Centre: 565440 E, 172656 N

©Crown Copyright Ordnance Survey. Licence no. 100019980

