



1

Site Location Plan

1 : 1250

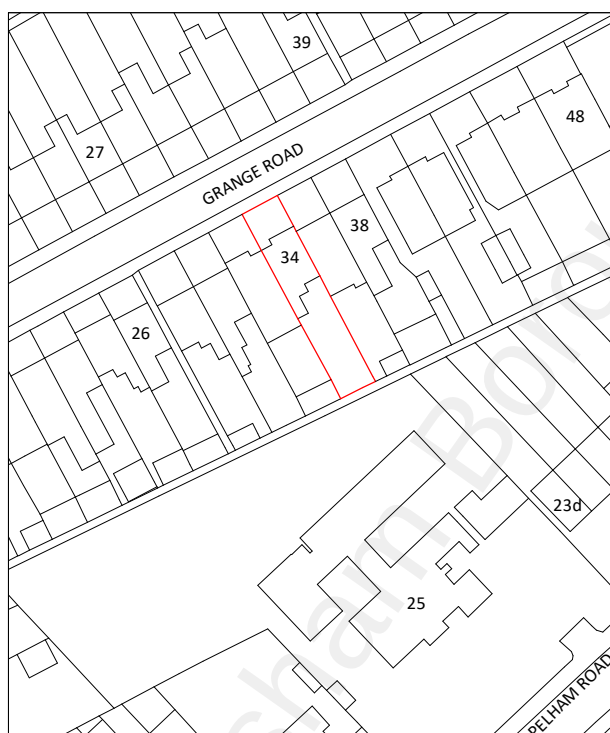

© This drawing is the property of Bluetime Retail Ltd who retain the sole copyright of its contents & it may not be reproduced in part or in whole without written permission

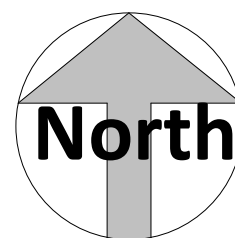

Amendments

Rev	Init	Date	Description

Project:

34 Grange Road,
Gravesend,
Kent.
DA11 0EU

Title:

Planning Drawings
Location plan 1-1250

Bluetime Retail Ltd /
Bluetime Home
Design LLP. Design,
Project
Management, Build



Thames Innovation
Center, Veridion
Way, Veridion Park,
Erith, Kent DA18 4AL

Tel: 01322 521026

34 Grange Road
Proposed ground floor rear
extension

Drawn by:	Scale:	@A4	Date:
M.J.G	1 : 1250		28/10/2022

Drawing number:
BL/DRG/2485/ 01

Rev:

Do not scale from this drawing. Dimensions to be checked on site.

10 0 10 20 30 40 50



SCALE 1:1250

m