



- DRAINAGE STORM NEW
- DRAINAGE STORM EXISTING
- DRAINAGE STORM EXISTING REMOVED
- DRAINAGE FOUL NEW
- DRAINAGE FOUL EXISTING
- DRAINAGE FOUL EXISTING REMOVED
- DRAINAGE COMBINED NEW
- DRAINAGE COMBINED EXISTING
- DRAINAGE COMBINED EXISTING REMOVED

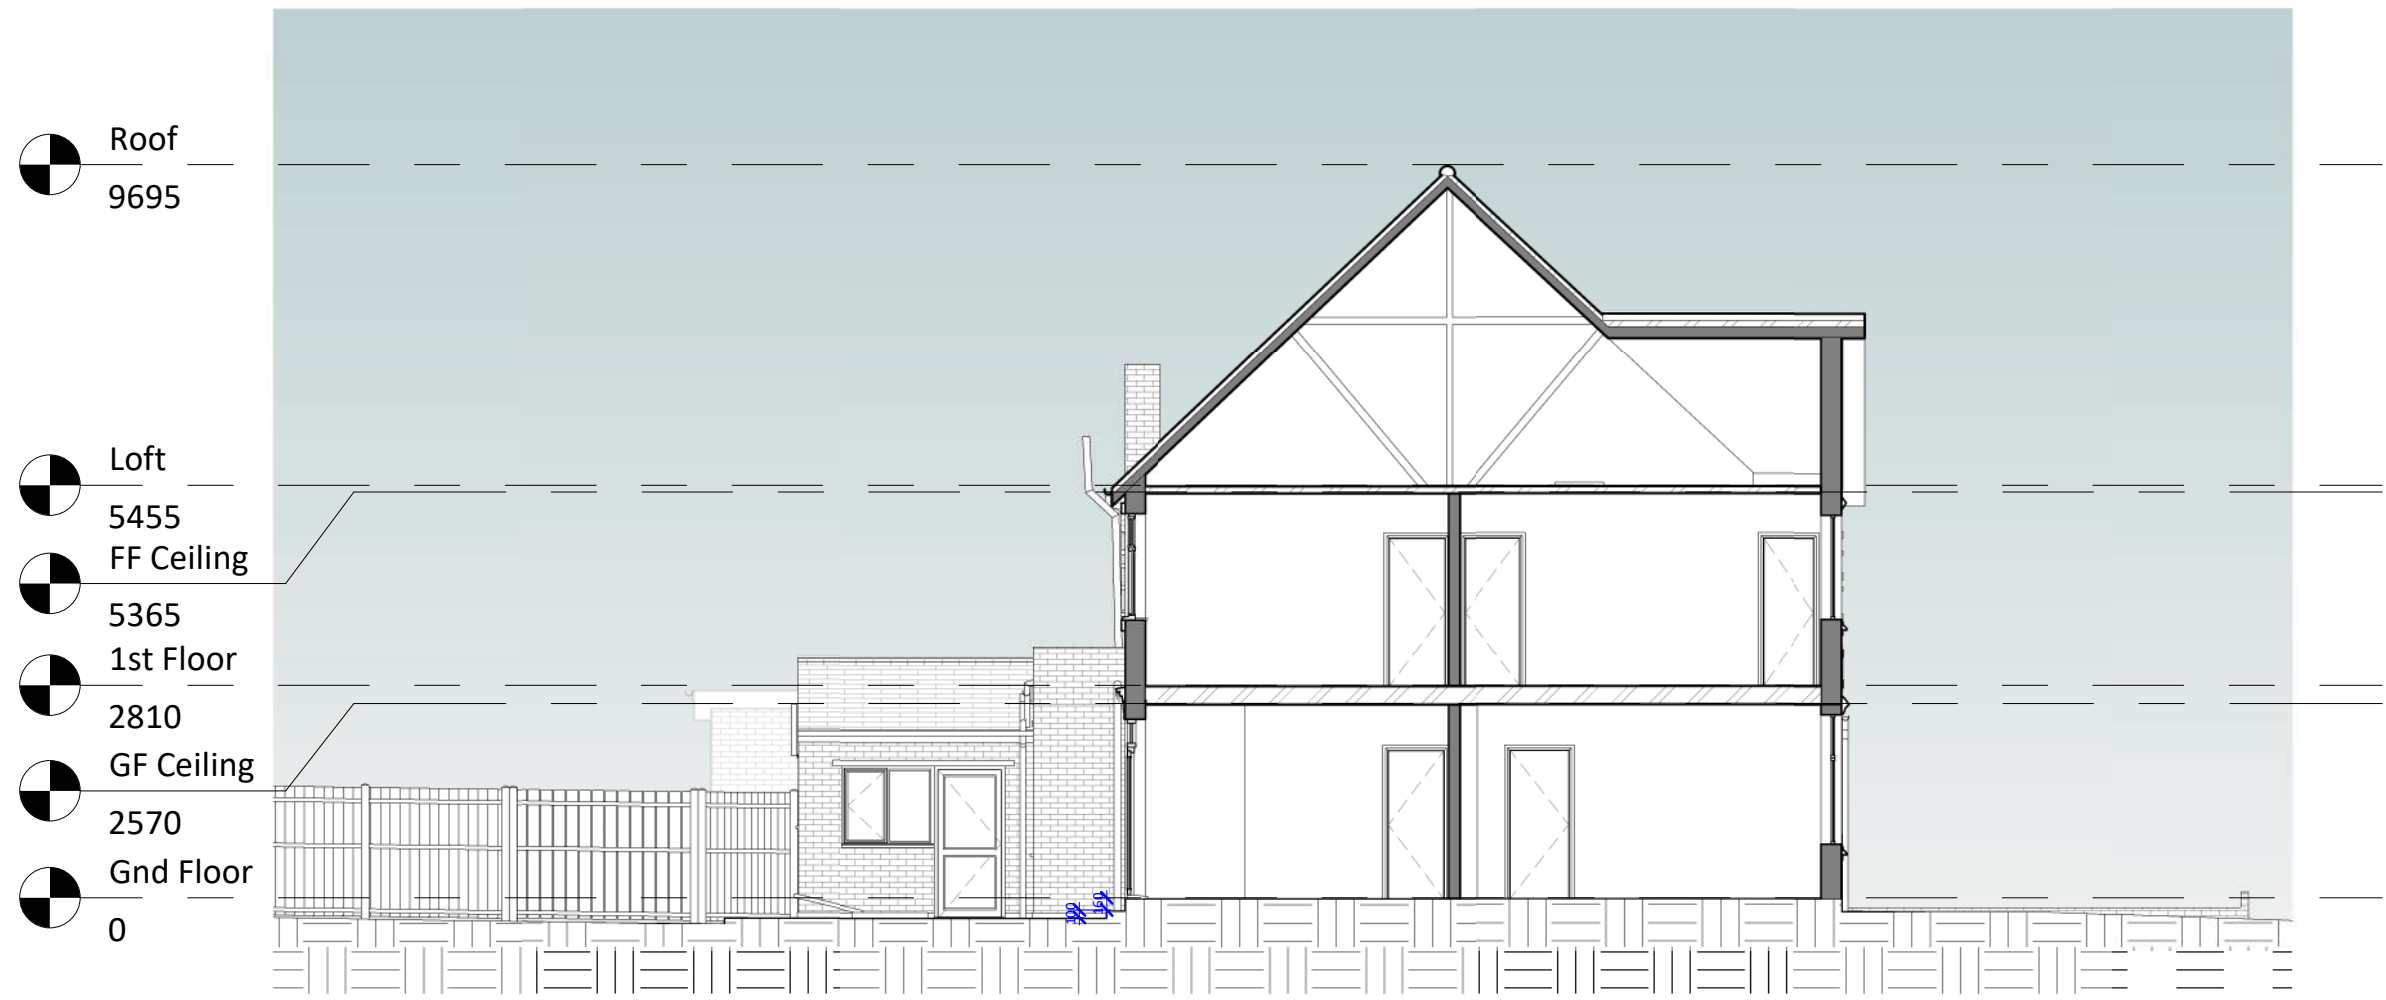


1 Existing Section 1
1 : 100

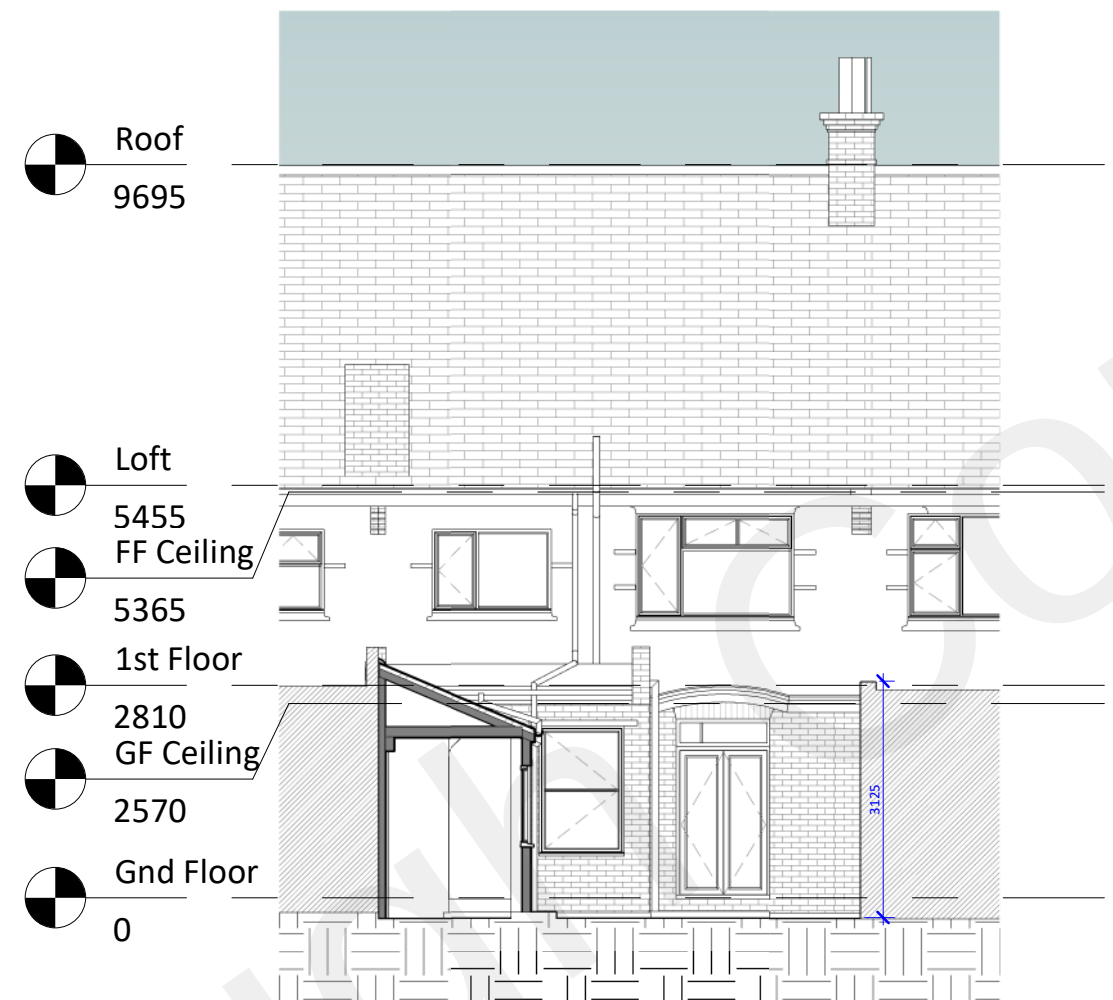

2 Existing Section 2
1 : 100



3 Existing 3D Rear View

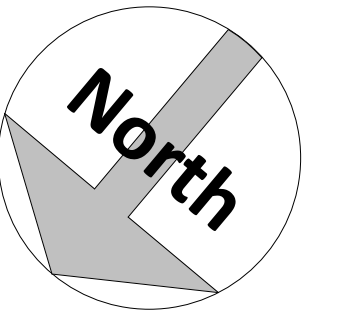

Amendments :

Rev	Date	Description

Project :

34 Grange Road,
Gravesend,
Kent.
DA11 0EU

Title :

Planning Drawings
Existing Sections & 3D Views

Bluetime Retail Ltd /
Bluetime Home Design LLP.
Design, Project
Management, Build



Thames Innovation Center,
Veridion Way, Veridion
Park, Erith, Kent DA18 4AL

Tel: 01322 521026

34 Grange Road
Proposed ground floor rear extension

Drawn by : M.J.G Scale : 1 : 100 @ A1 Date : 28/10/2022

Drawing number : BL/DRG/2485/ 04 Rev :

Do not scale from this drawing. Dimensions to be checked on site.