
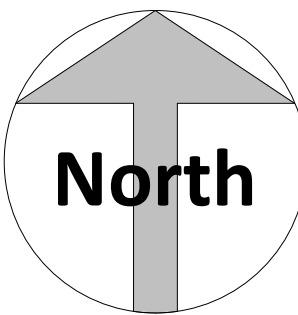
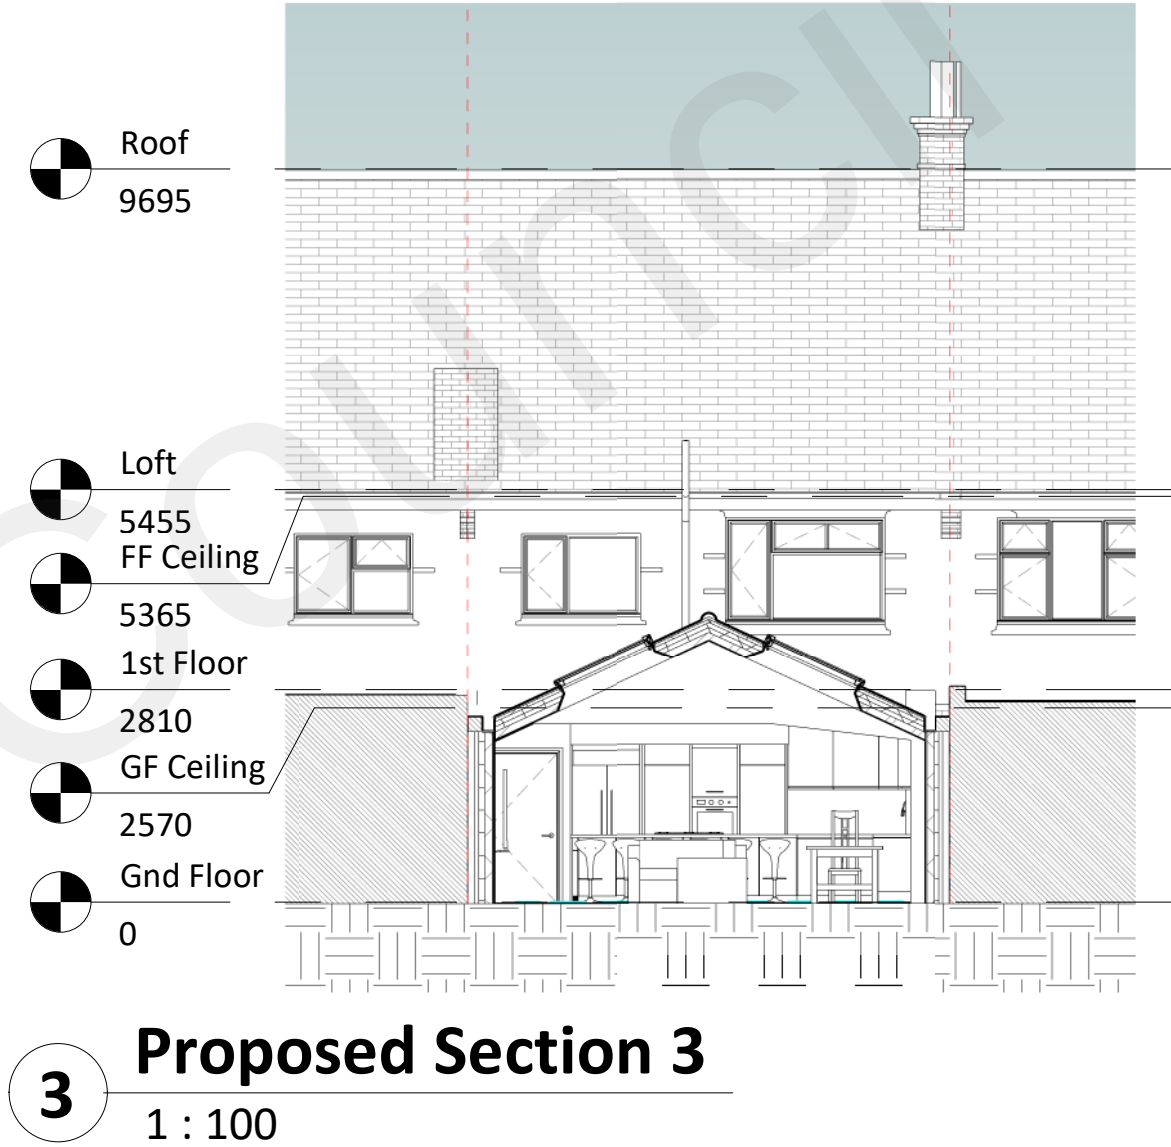
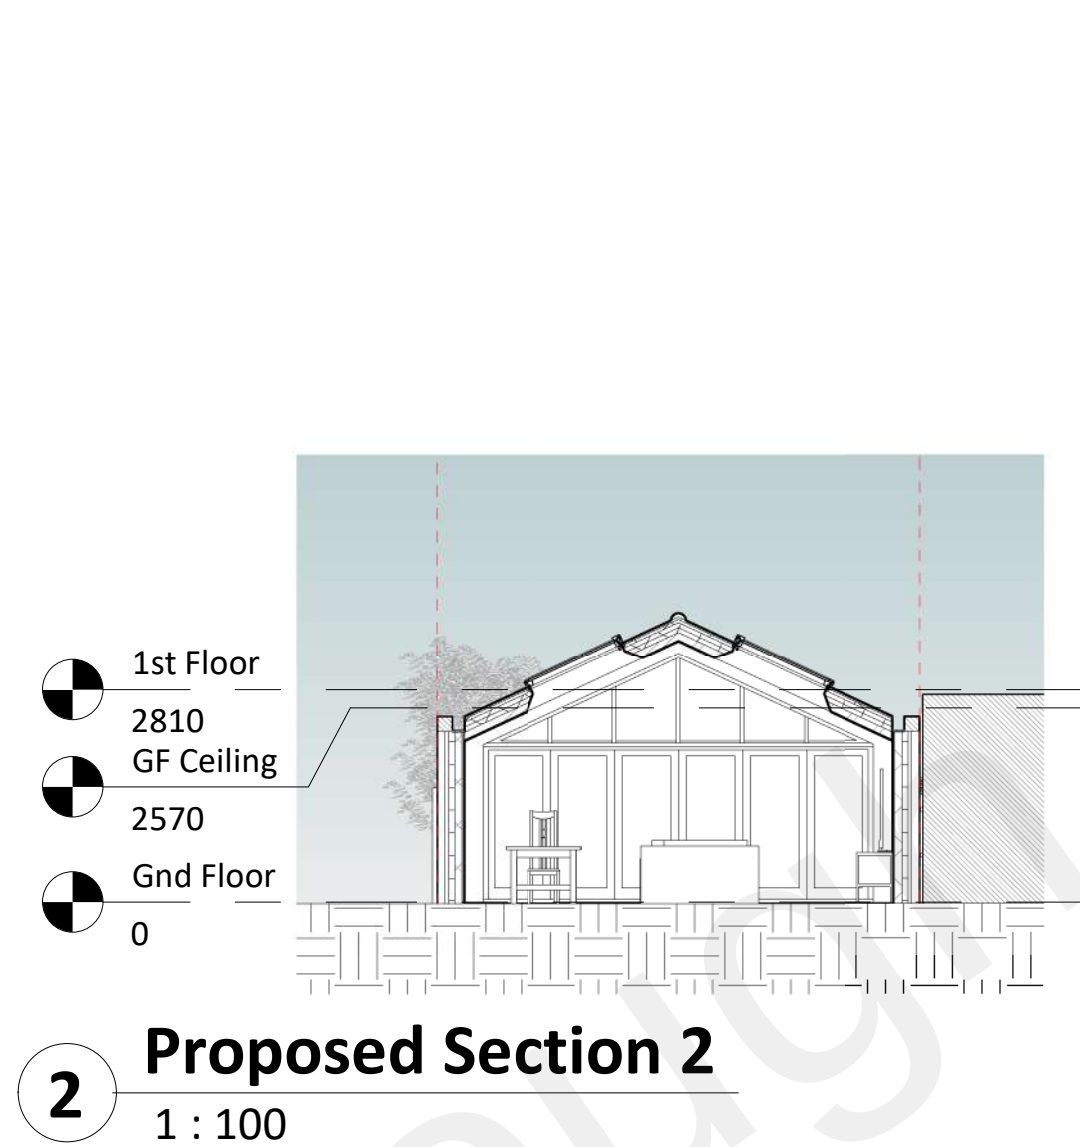


- DRAINAGE STORM NEW
--- DRAINAGE STORM EXISTING
--- DRAINAGE STORM EXISTING REMOVED
--- DRAINAGE FOUL NEW
--- DRAINAGE FOUL EXISTING
--- DRAINAGE FOUL EXISTING REMOVED
--- DRAINAGE COMBINED NEW
--- DRAINAGE COMBINED EXISTING
--- DRAINAGE COMBINED EXISTING REMOVED

EXTERNAL FINISHES SCHEDULE	
1	Walls – Brick to match existing
2	Pitched Roof – Tiles to match existing roof tiles
3	Windows – White/grey uPVC/Aluminium/Timber
4	Roof lights– White/Grey/uPVC/Aluminium/Timber
5	Patio Doors - White/grey uPVC/Aluminium/Timber
6	RWP/Gutters/Fascia - Black uPVC downpipes, guttering and white fascia to match existing
7	
8	
9	
10	
11	
12	
13	
14	
15	

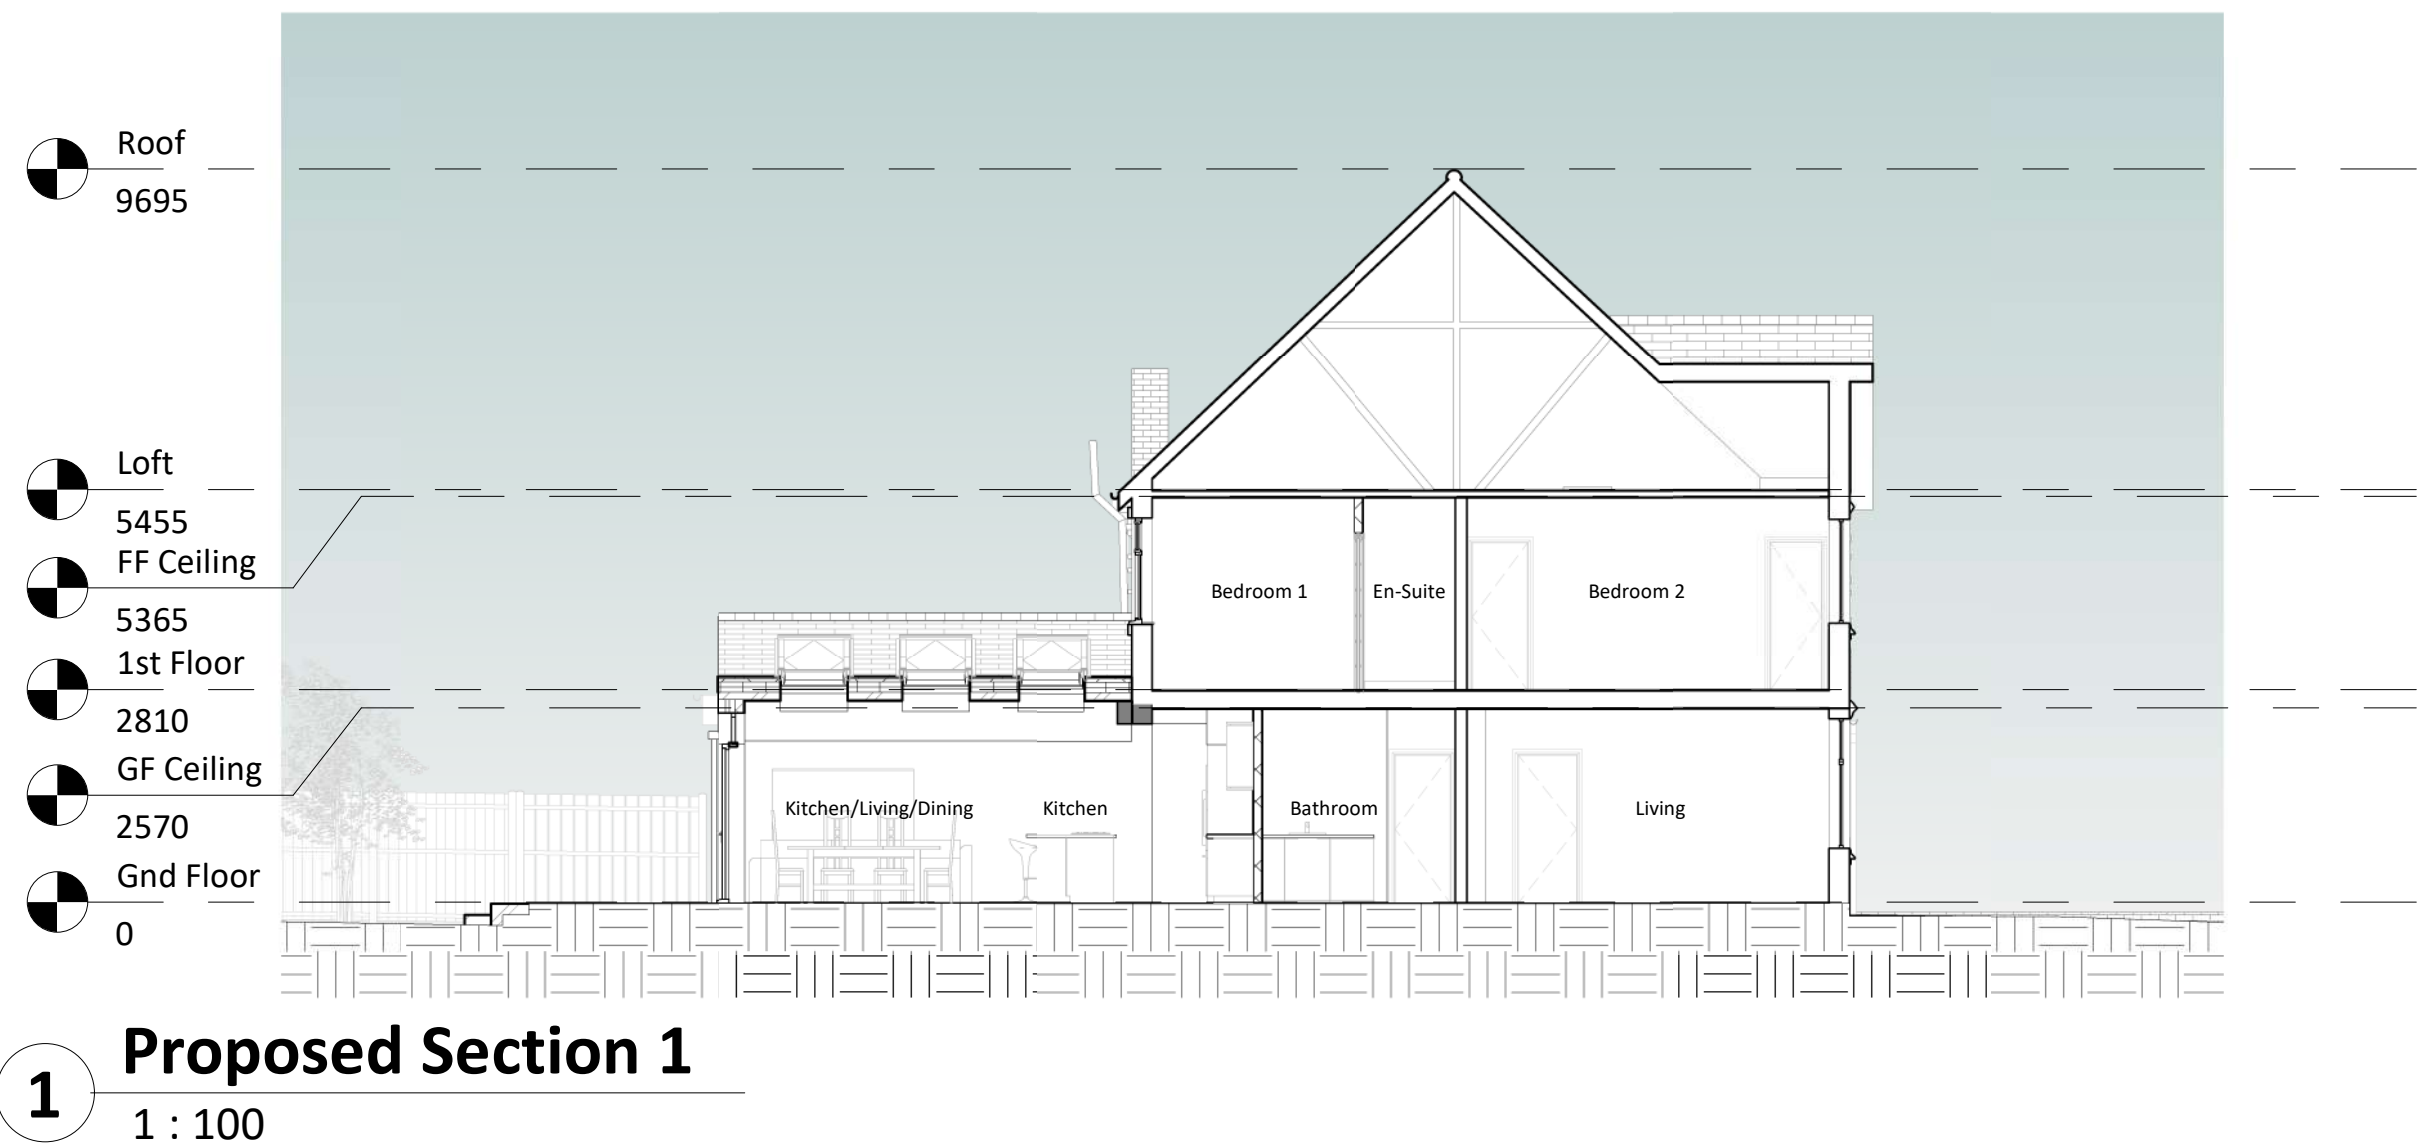

Amendments :			
Rev	Date	By	Description

Project :
34 Grange Road,
Gravesend,
Kent.
DA11 0EU

Title :
Planning Drawings
Proposed Sections & 3D Views -
Kitchen Option 3
Bluelime Retail Ltd /
Bluelime Home Design LLP.
Design, Project
Management, Build



Thames Innovation Center,
Veridion Way, Veridion
Park, Erith, Kent DA18 4AL
Tel: 01322 521026

34 Grange Road
Proposed ground floor rear extension

Drawn by : M.J.G. Scale : 1 : 100 Date : 28/10/2022

Drawing number : BL/DRG/2485/ 06 Rev :

Do not scale from this drawing. Dimensions to be checked on site.