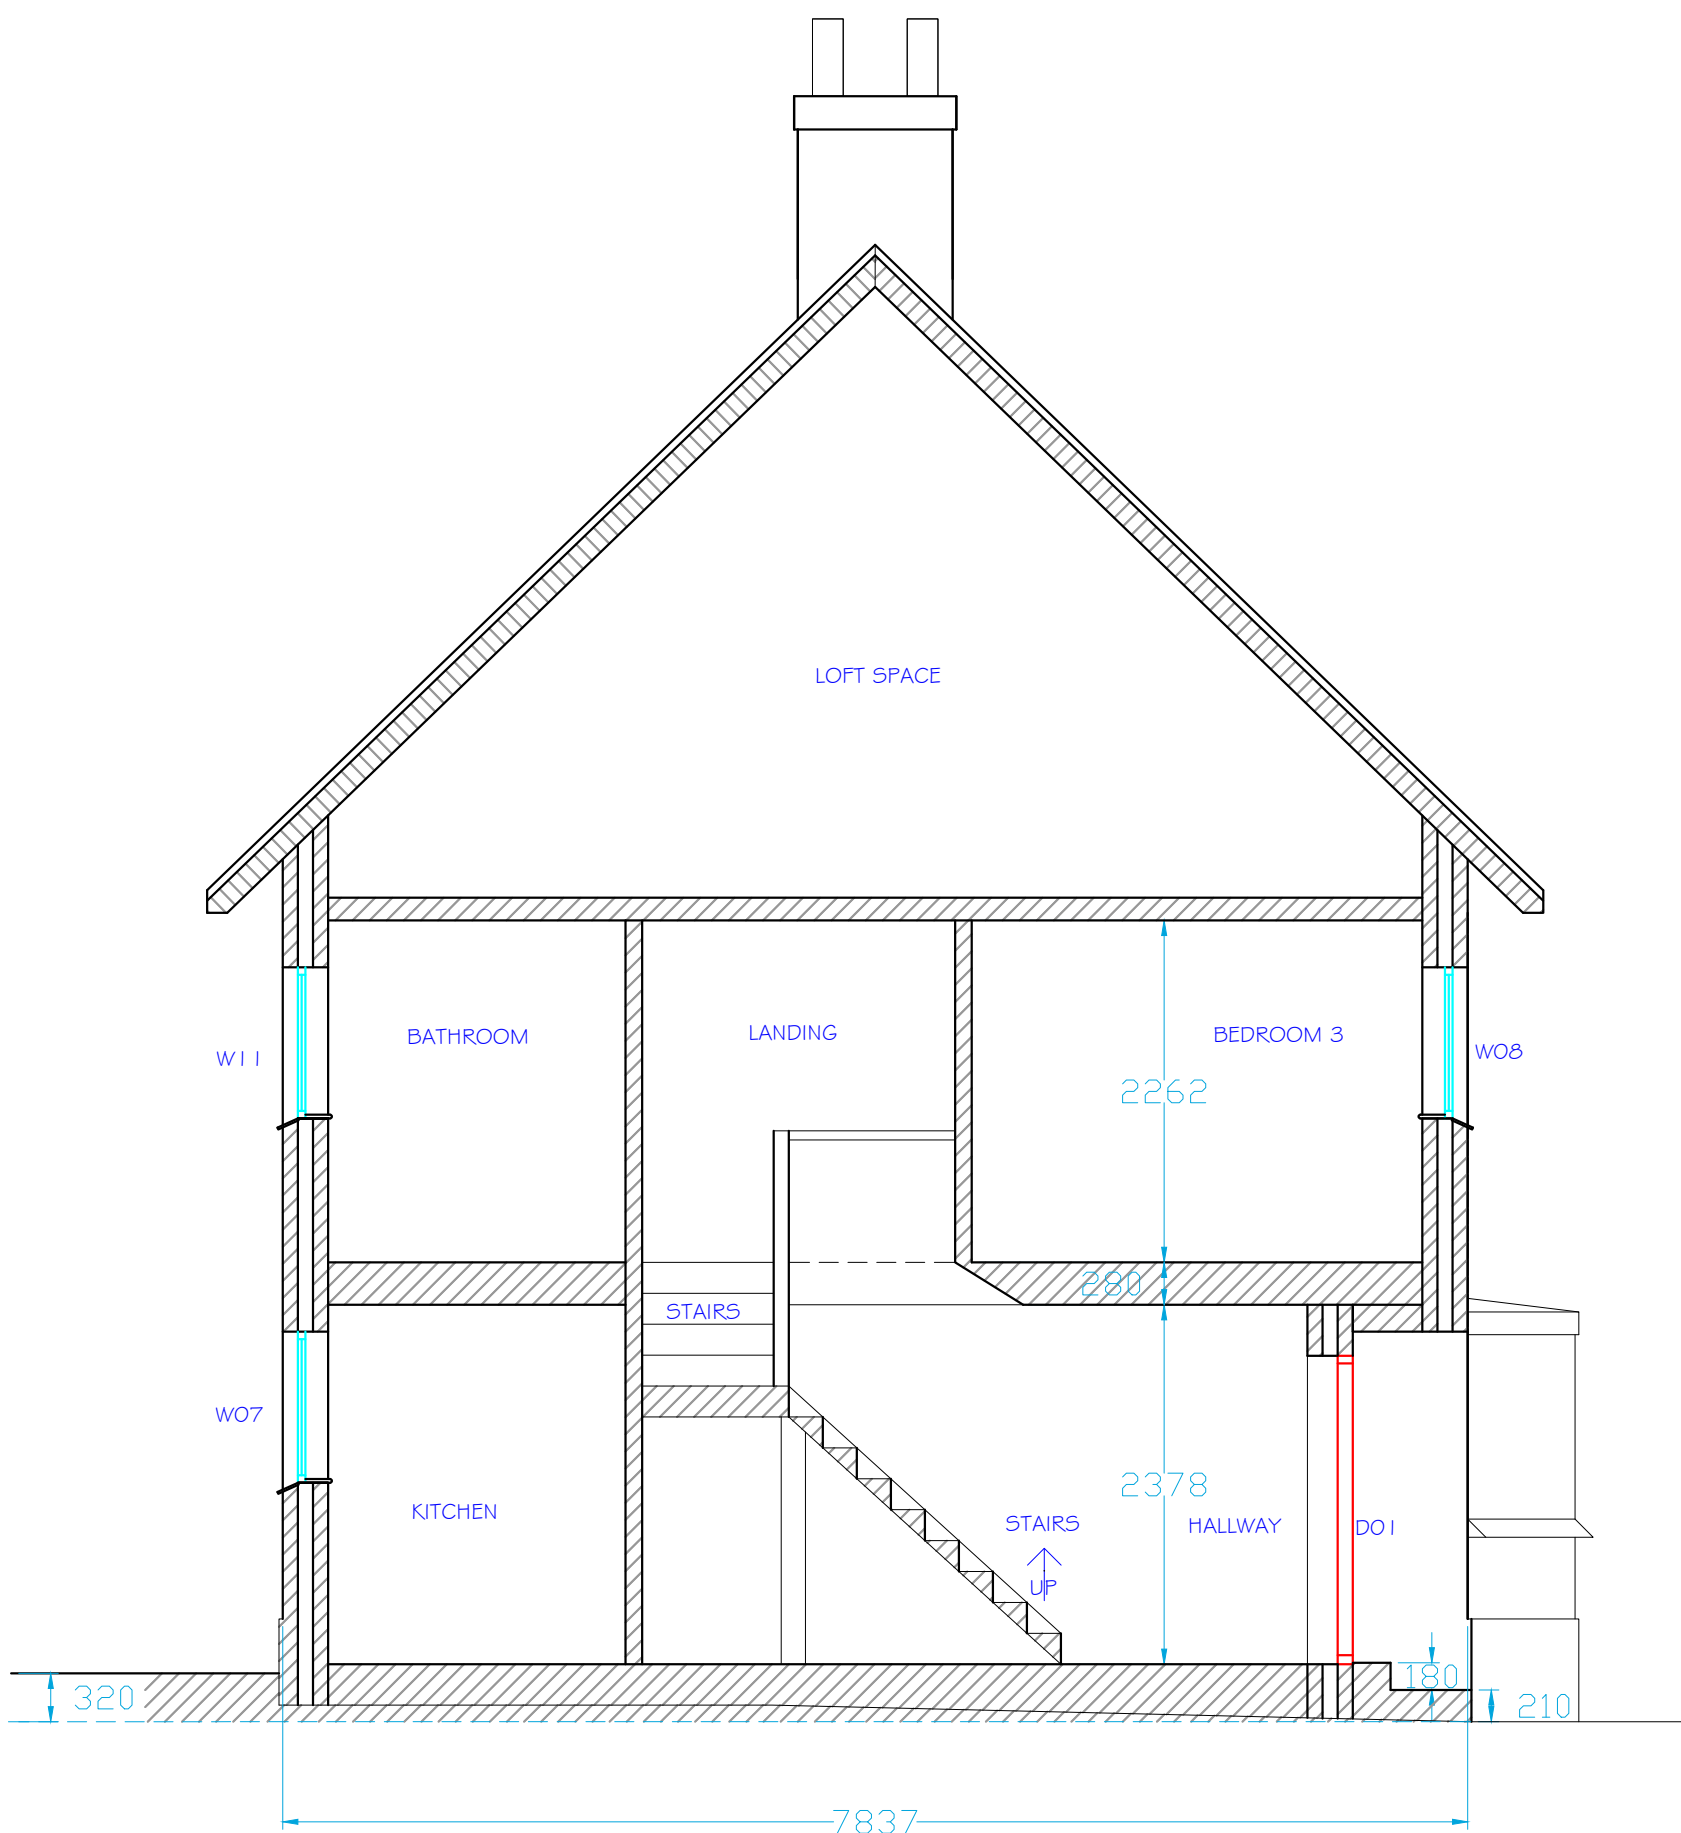
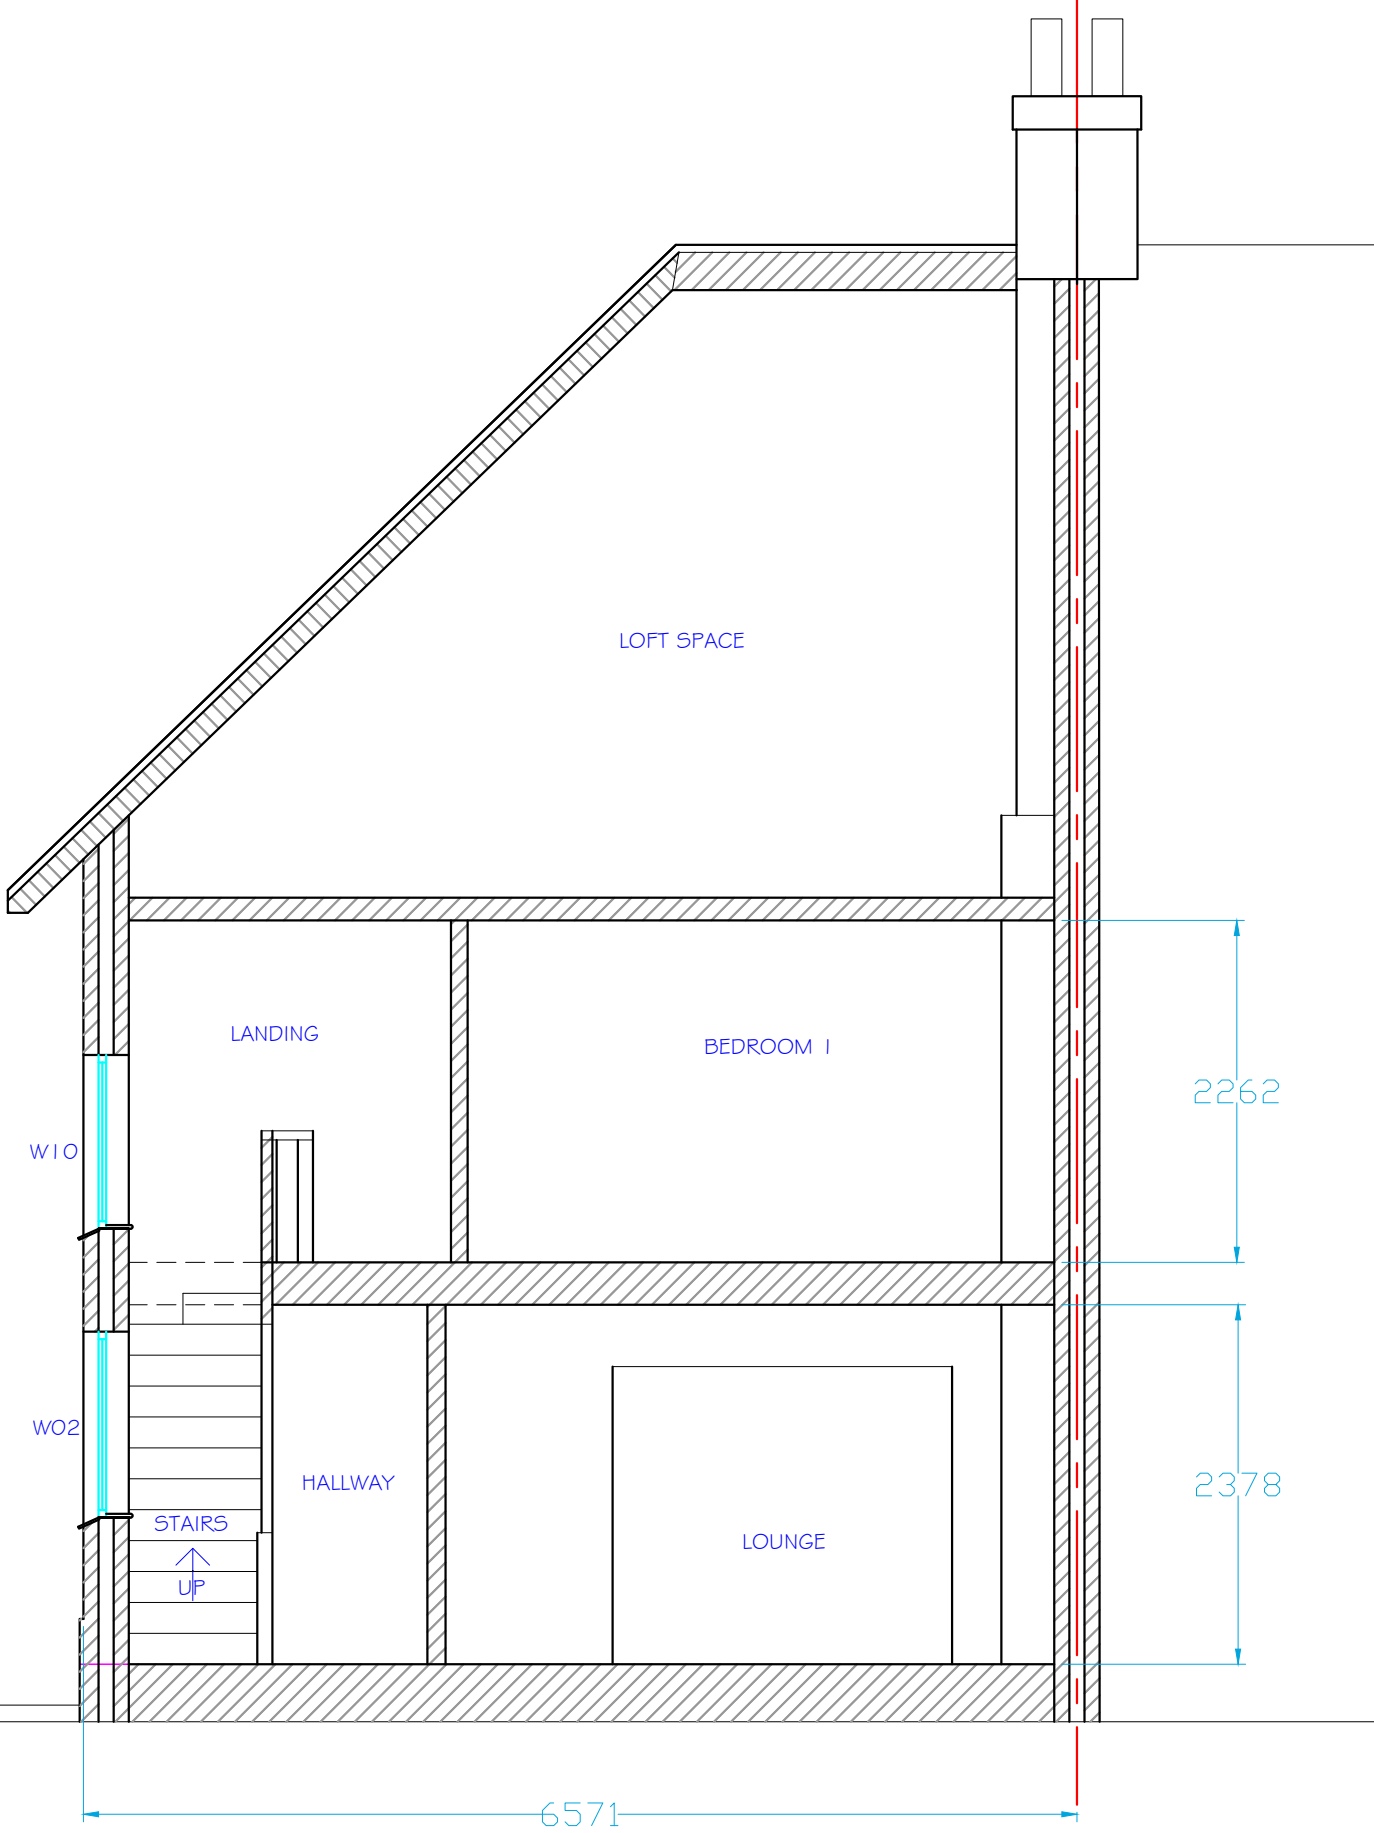
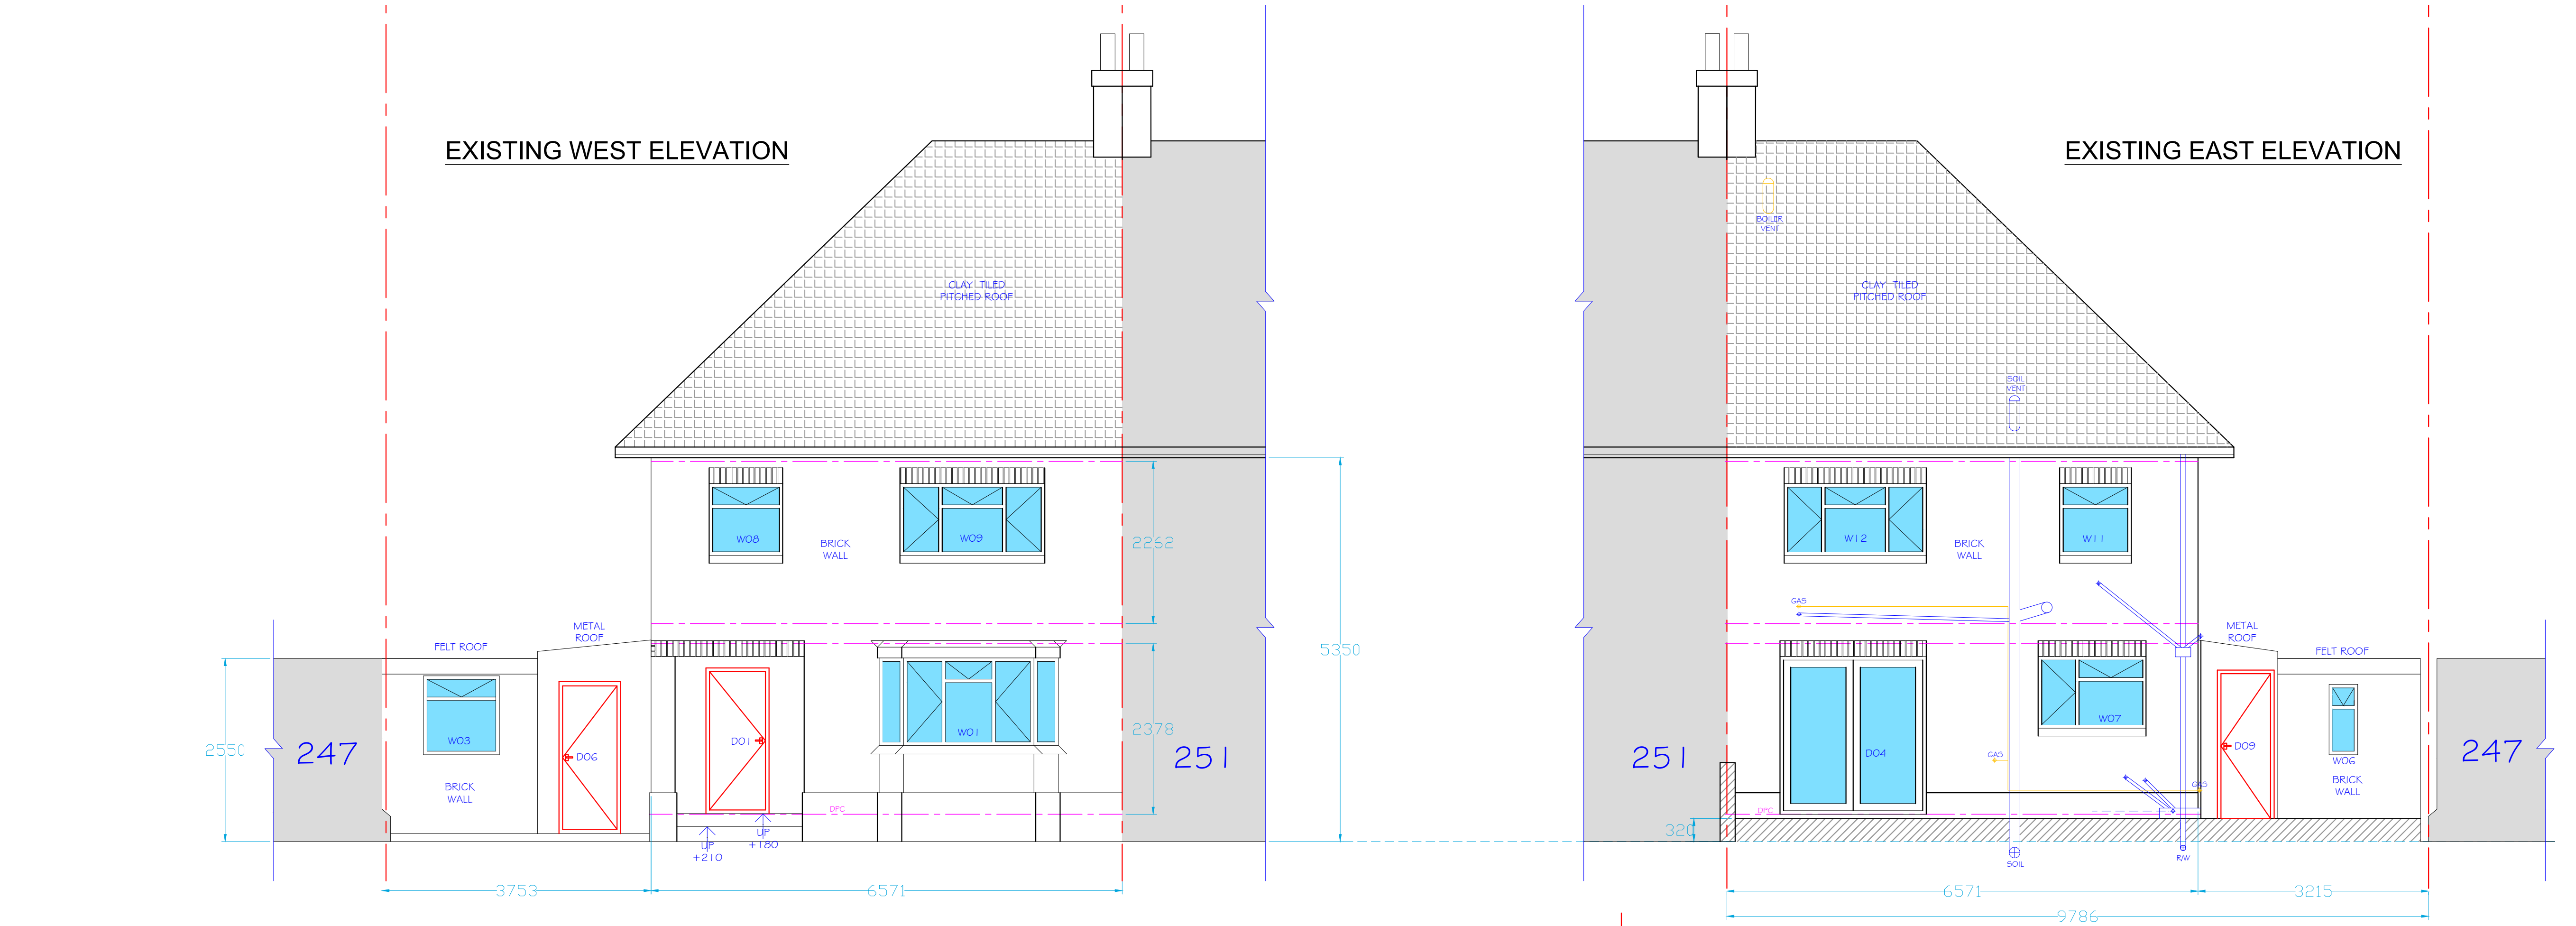


REV.	DESCRIPTION	DATE	BY
A	Additional details added to drawing	07/01/26	CP

NOTES

OPEN
PAGE
STUDIO

OPENPAGE-STUDIO
7 Ascot Road
Gravesend, Kent
DA12 5AL
tel: 07960249322
email: info@openpage-studio.com

CLIENT
Mr & Mrs Dixon

PROJECT
New House Extension

ADDRESS
249, Valley Drive
Gravesend, Kent.
DA12 5SQ

DRAWING
EXISTING ELEVATIONS & SECTIONS

CONTRACT:	0150	JOB:	01
DRAWING:	0150 - 01 - 03	REVISION:	A
SCALE:	1:50	SHEET:	A1
DRAWN BY	C Page	DATE:	30/10/2025

DO NOT SCALE - ALL DIMENSIONS TO BE VERIFIED PRE MANUFACTURE, AND/OR ON SITE.
THIS DRAWING IS THE PROPERTY OF OPENPAGE-STUDIO LTD. AND IS NOT TO BE COPIED,
REPRODUCED, RETAINED OR DISCLOSED TO ANY UNAUTHORIZED PARTY, EITHER
WHOLLY OR IN PART WITHOUT THE CONSENT OF OPENPAGE-STUDIO LTD.

© THIS DRAWING IS COPYRIGHT