




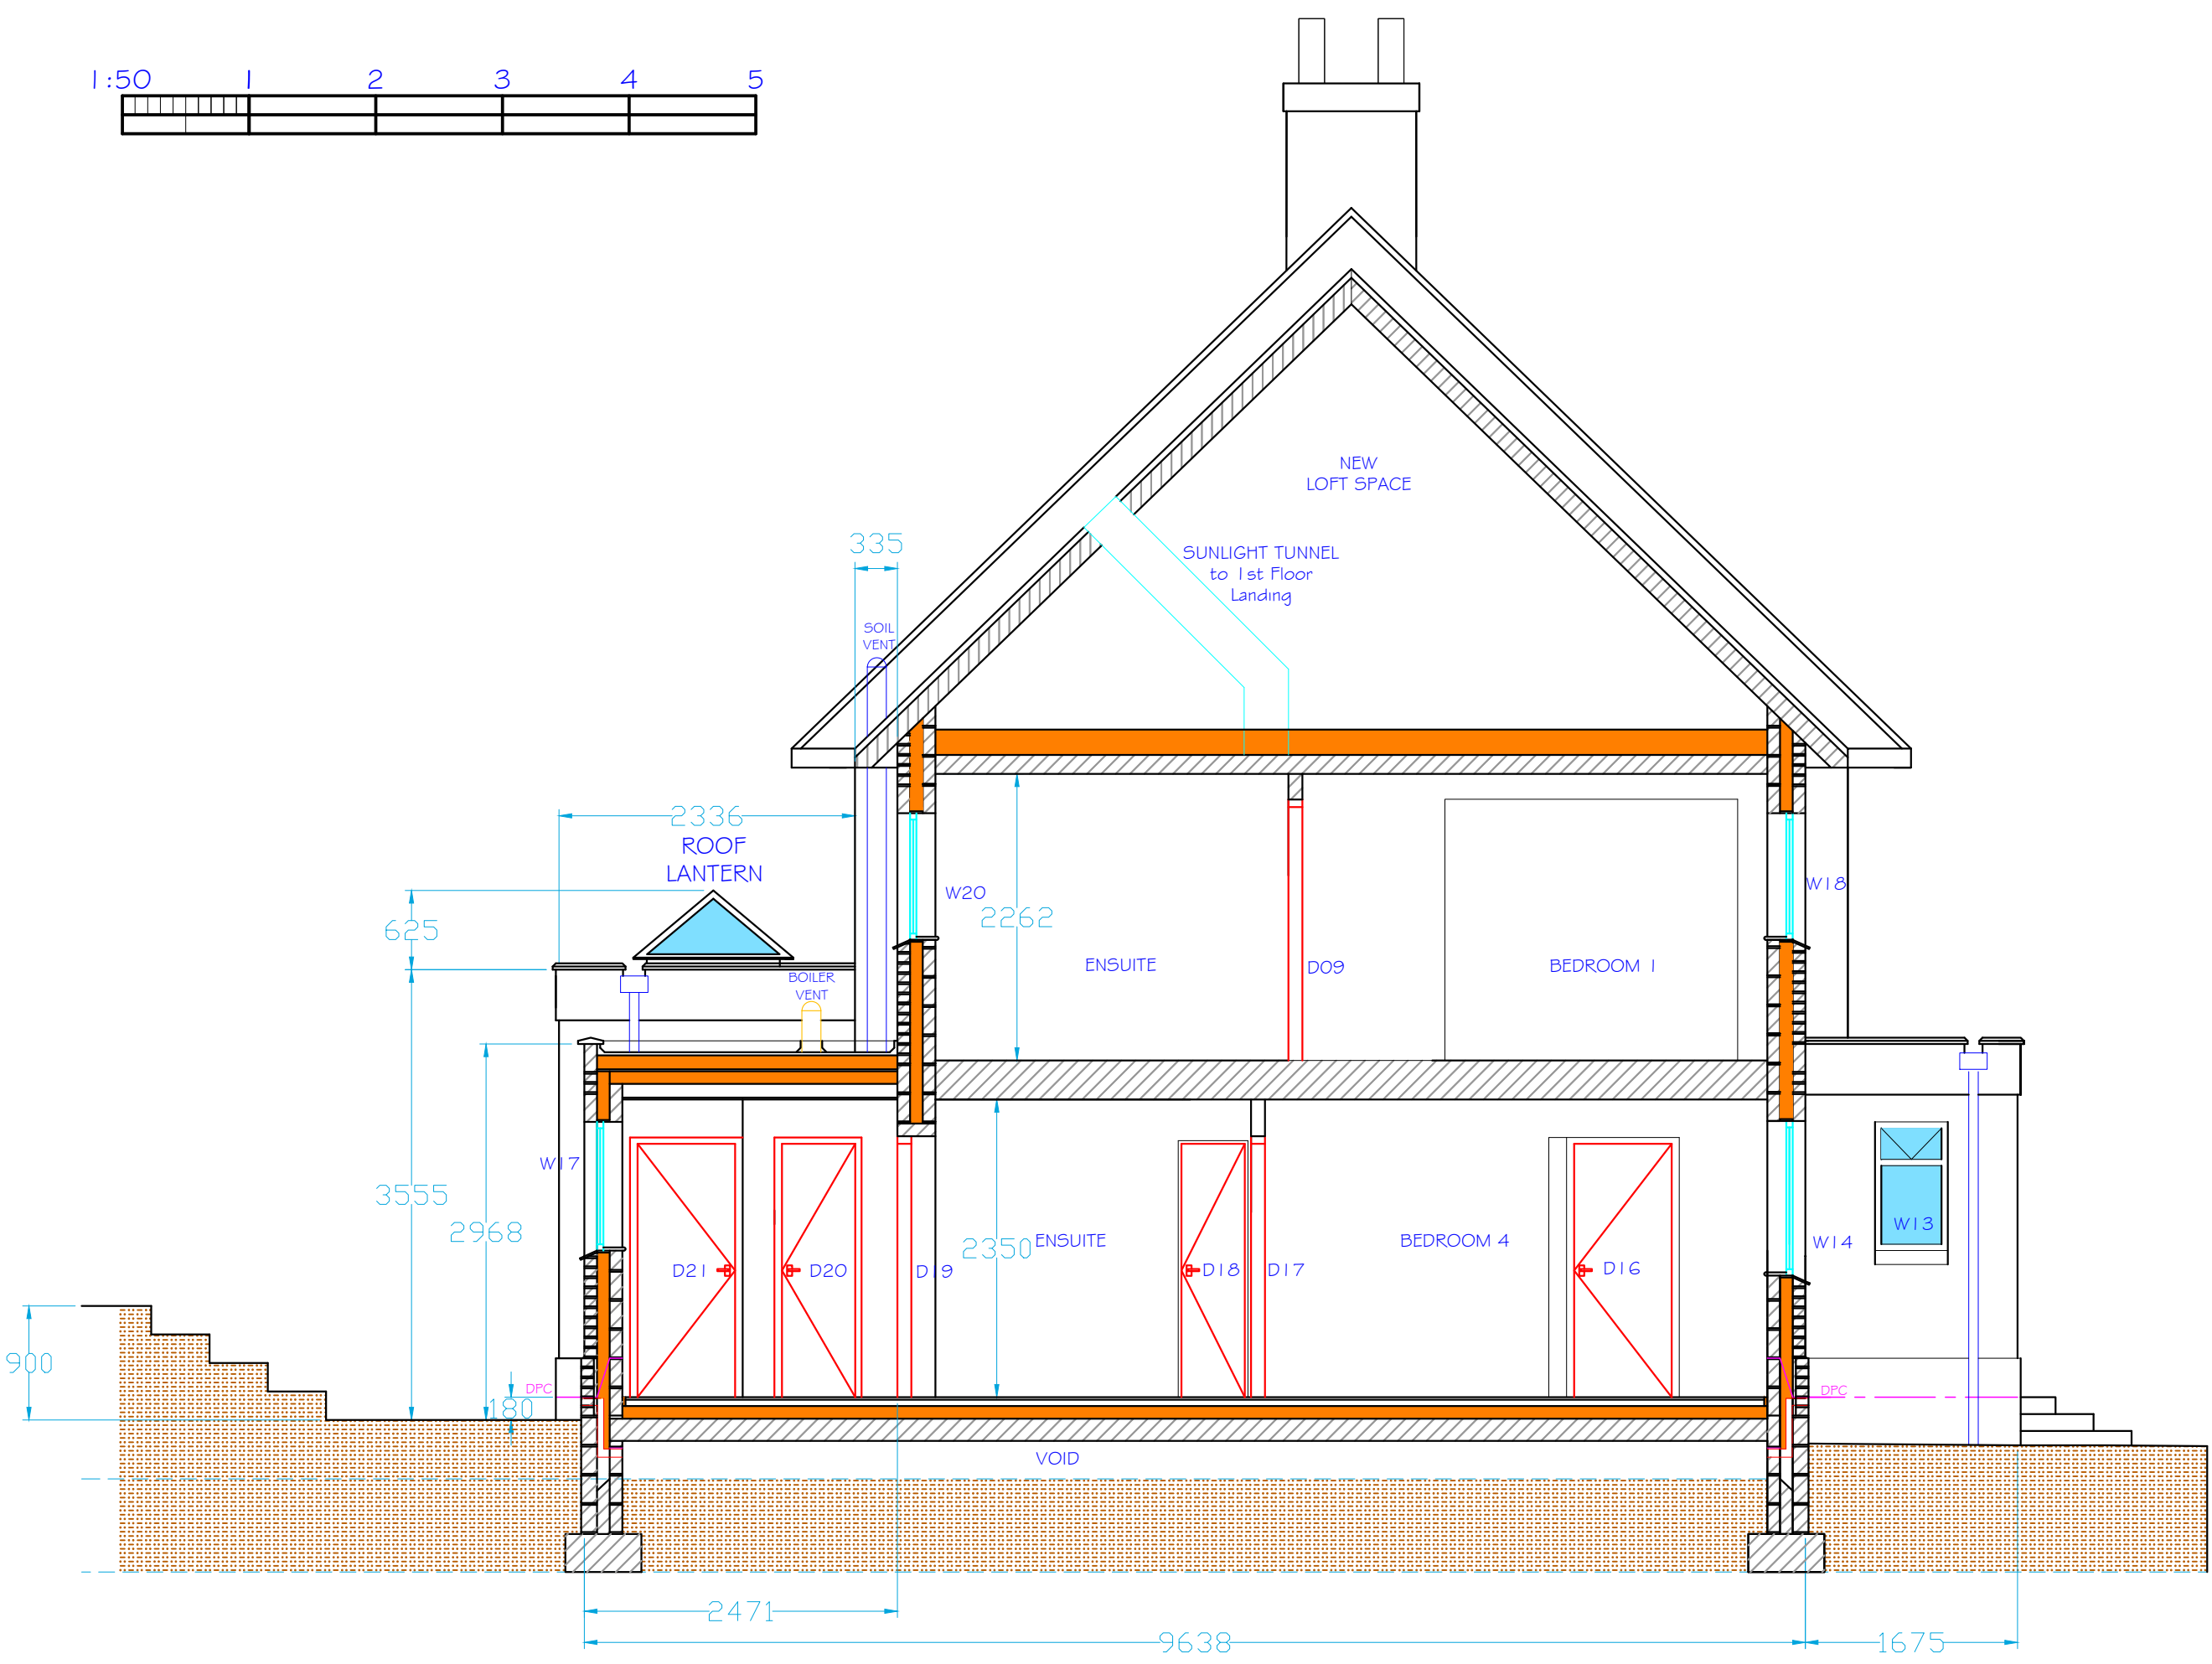


PROPOSED SECTION A-A

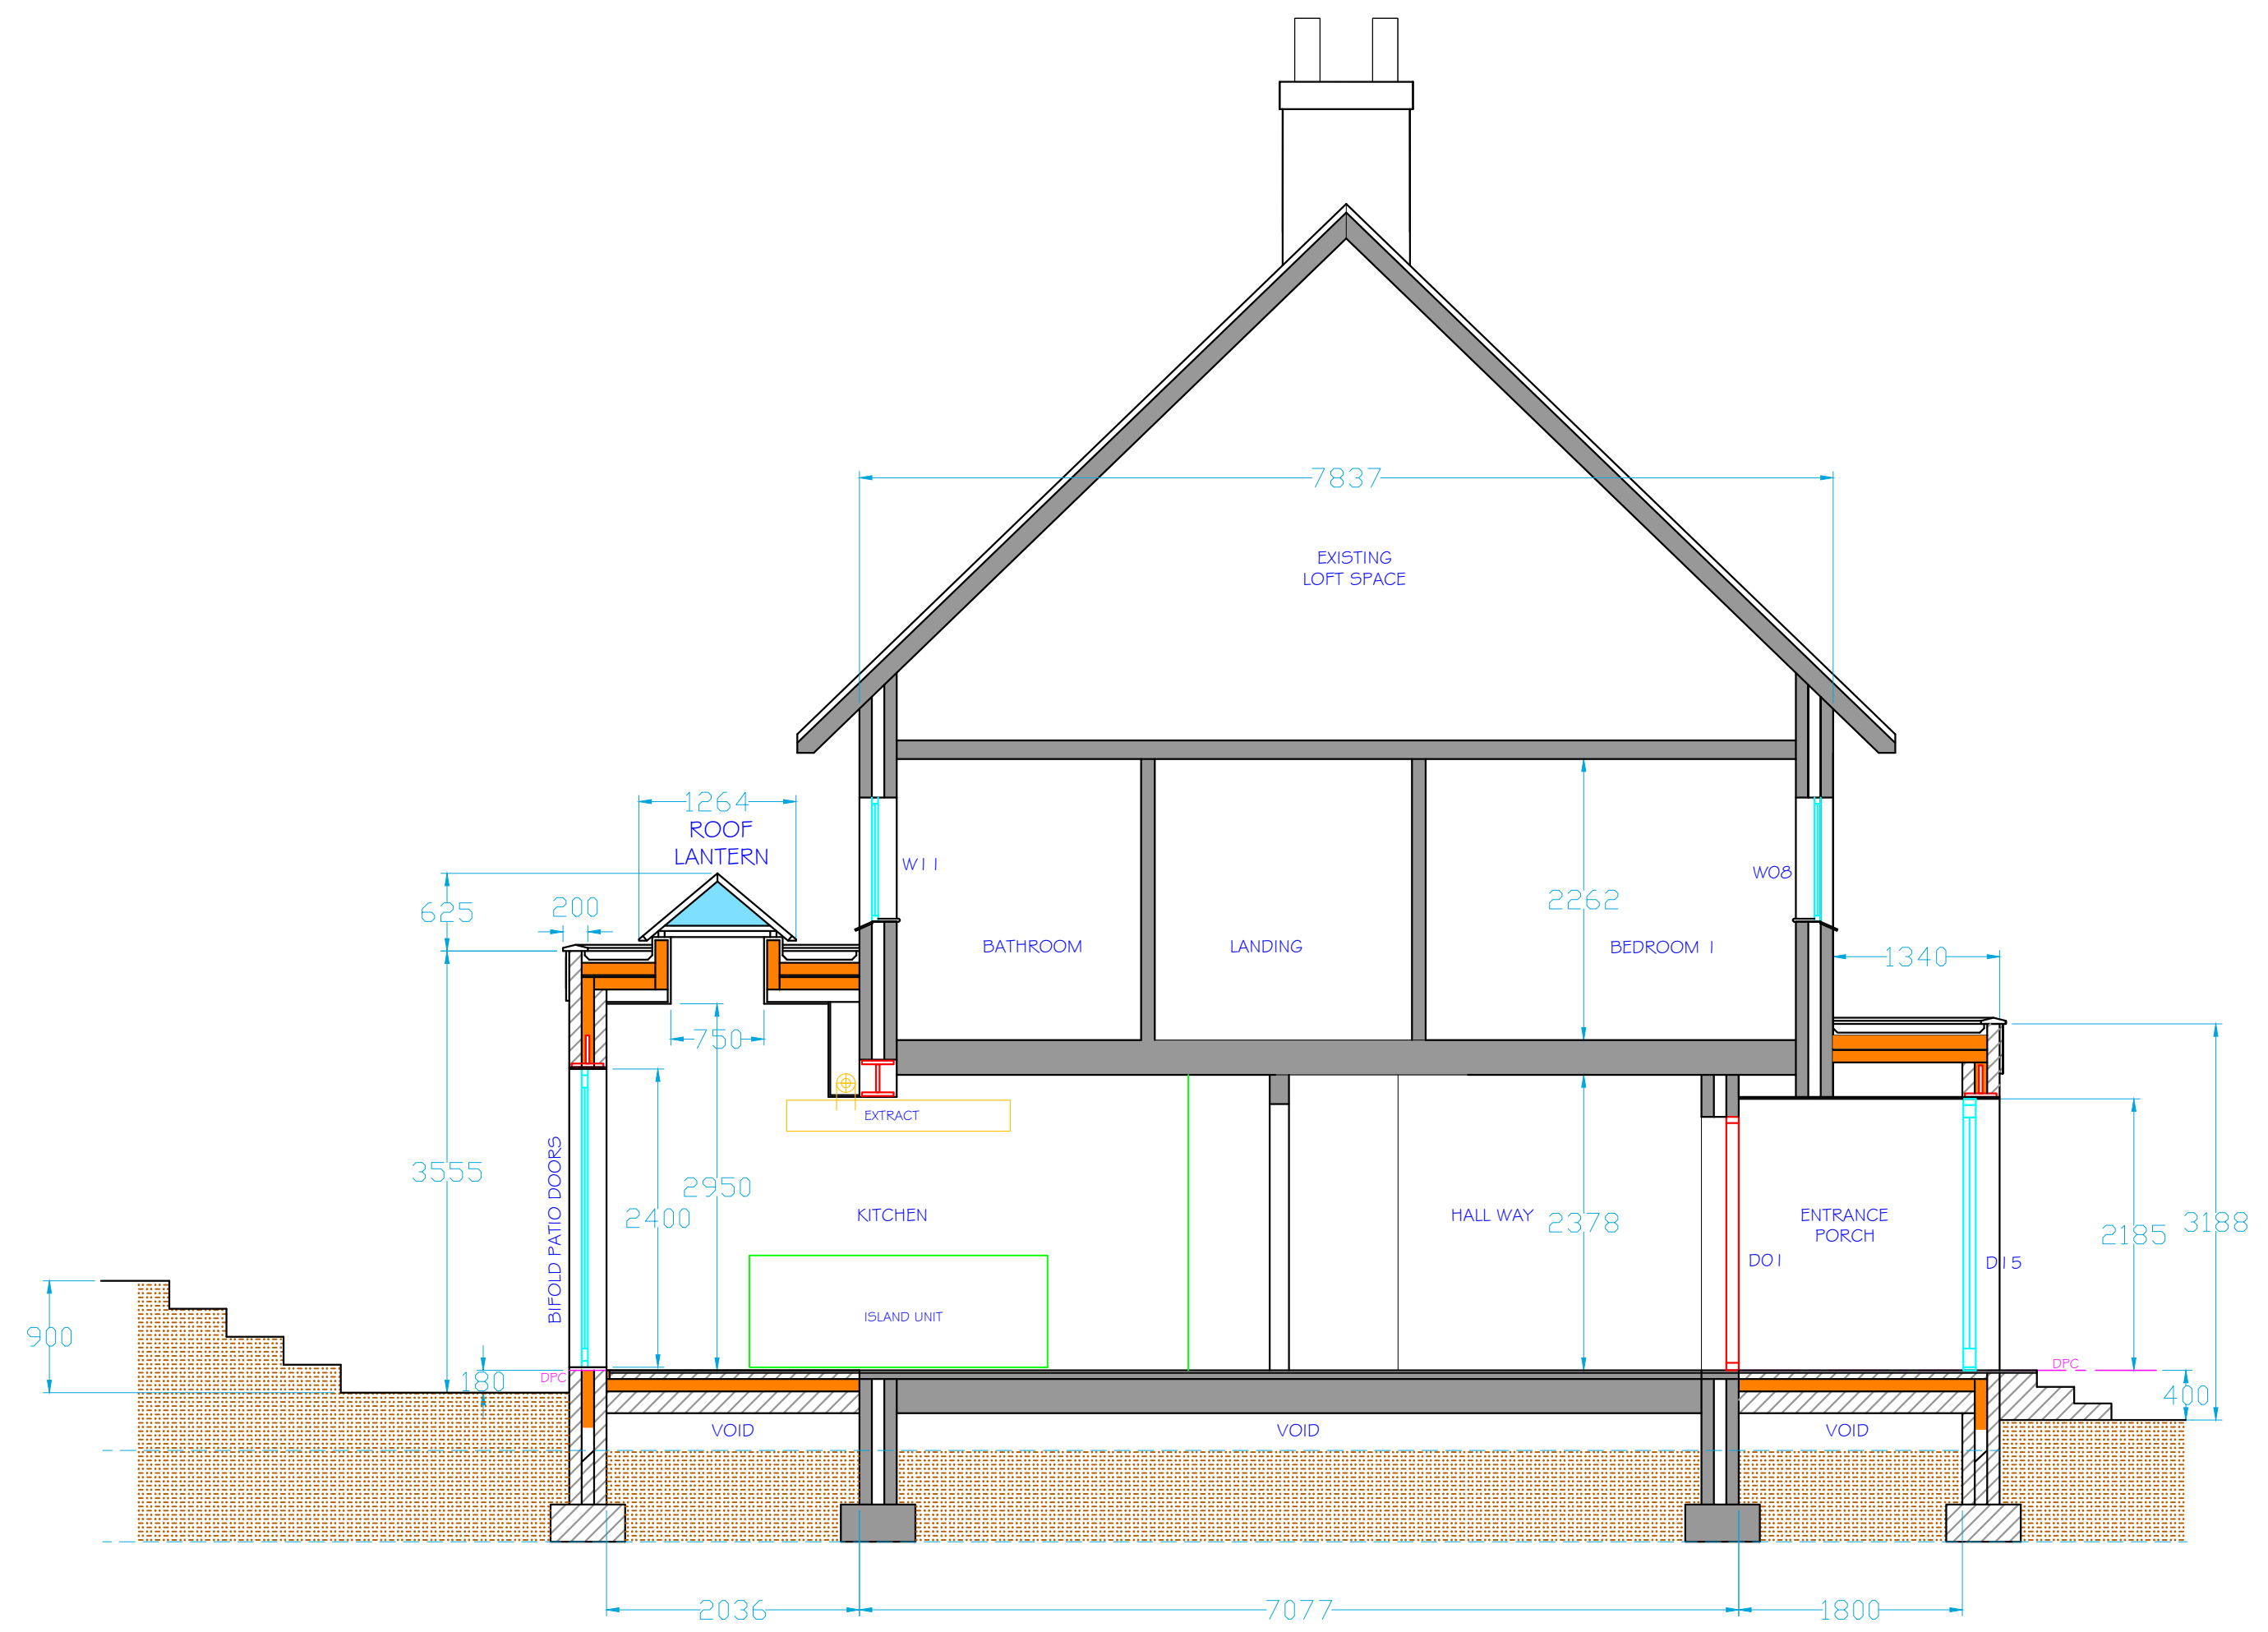

PROPOSED SECTION B-B

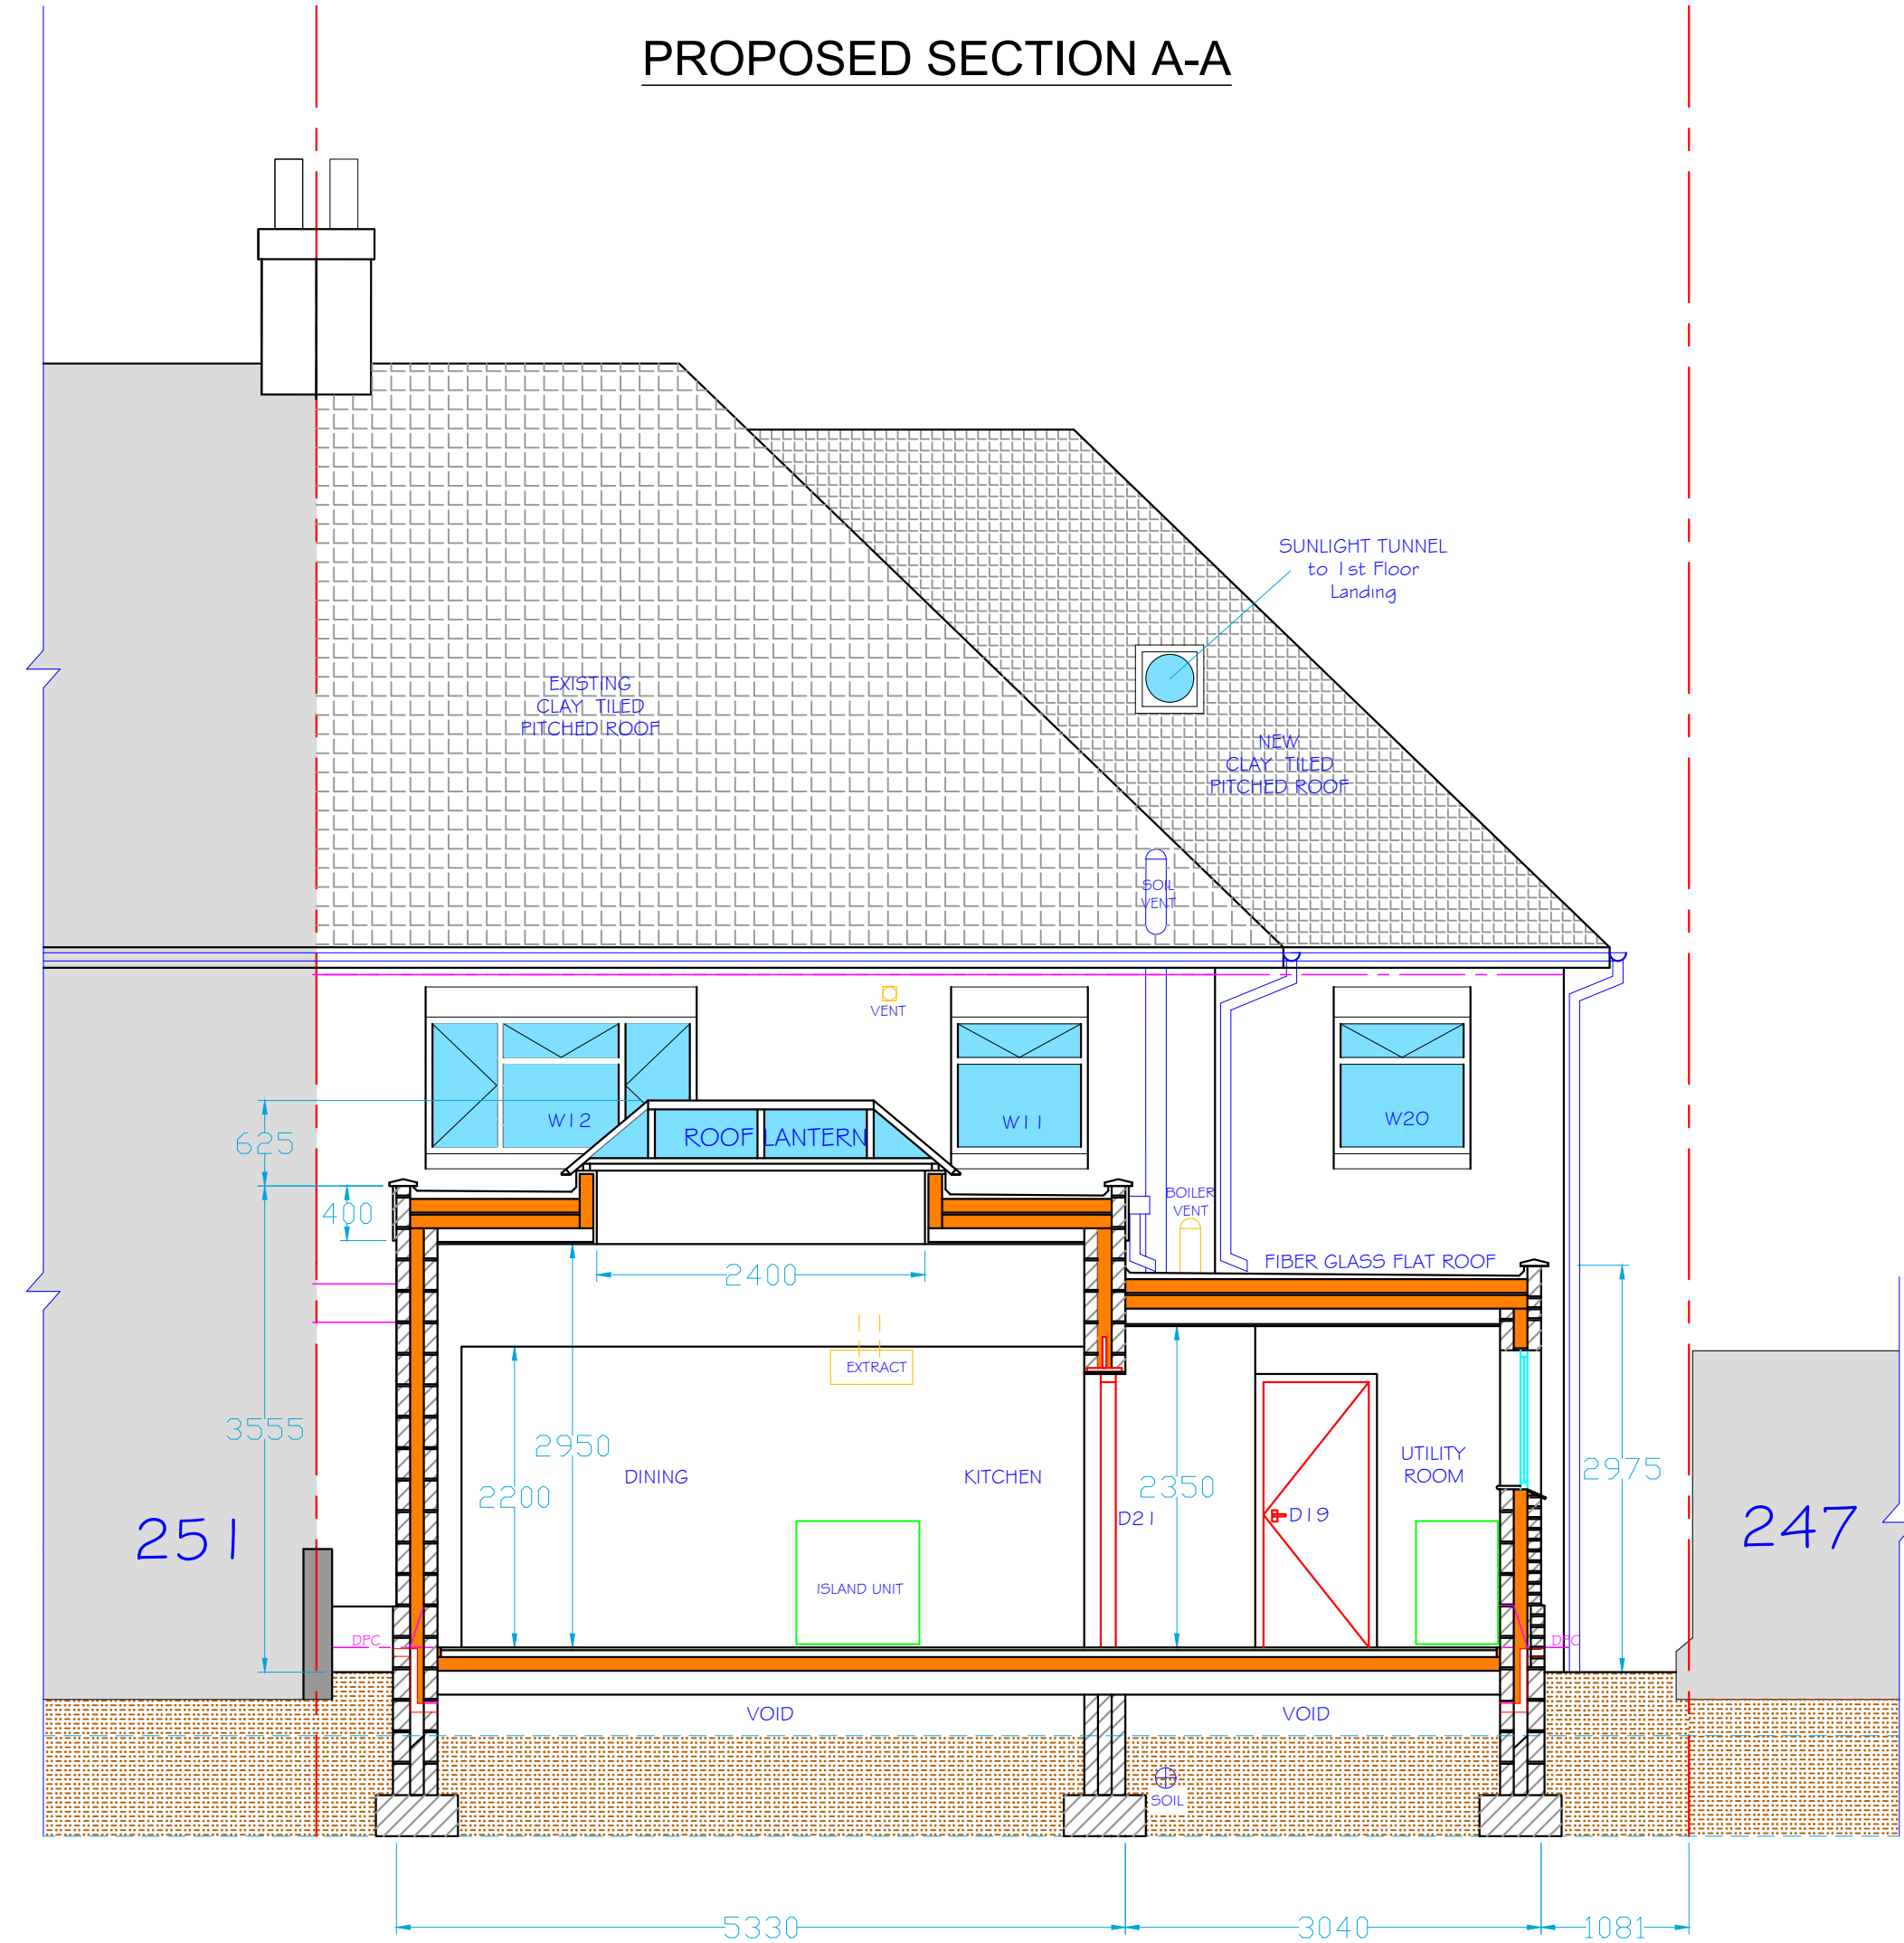

PROPOSED SECTION C-C

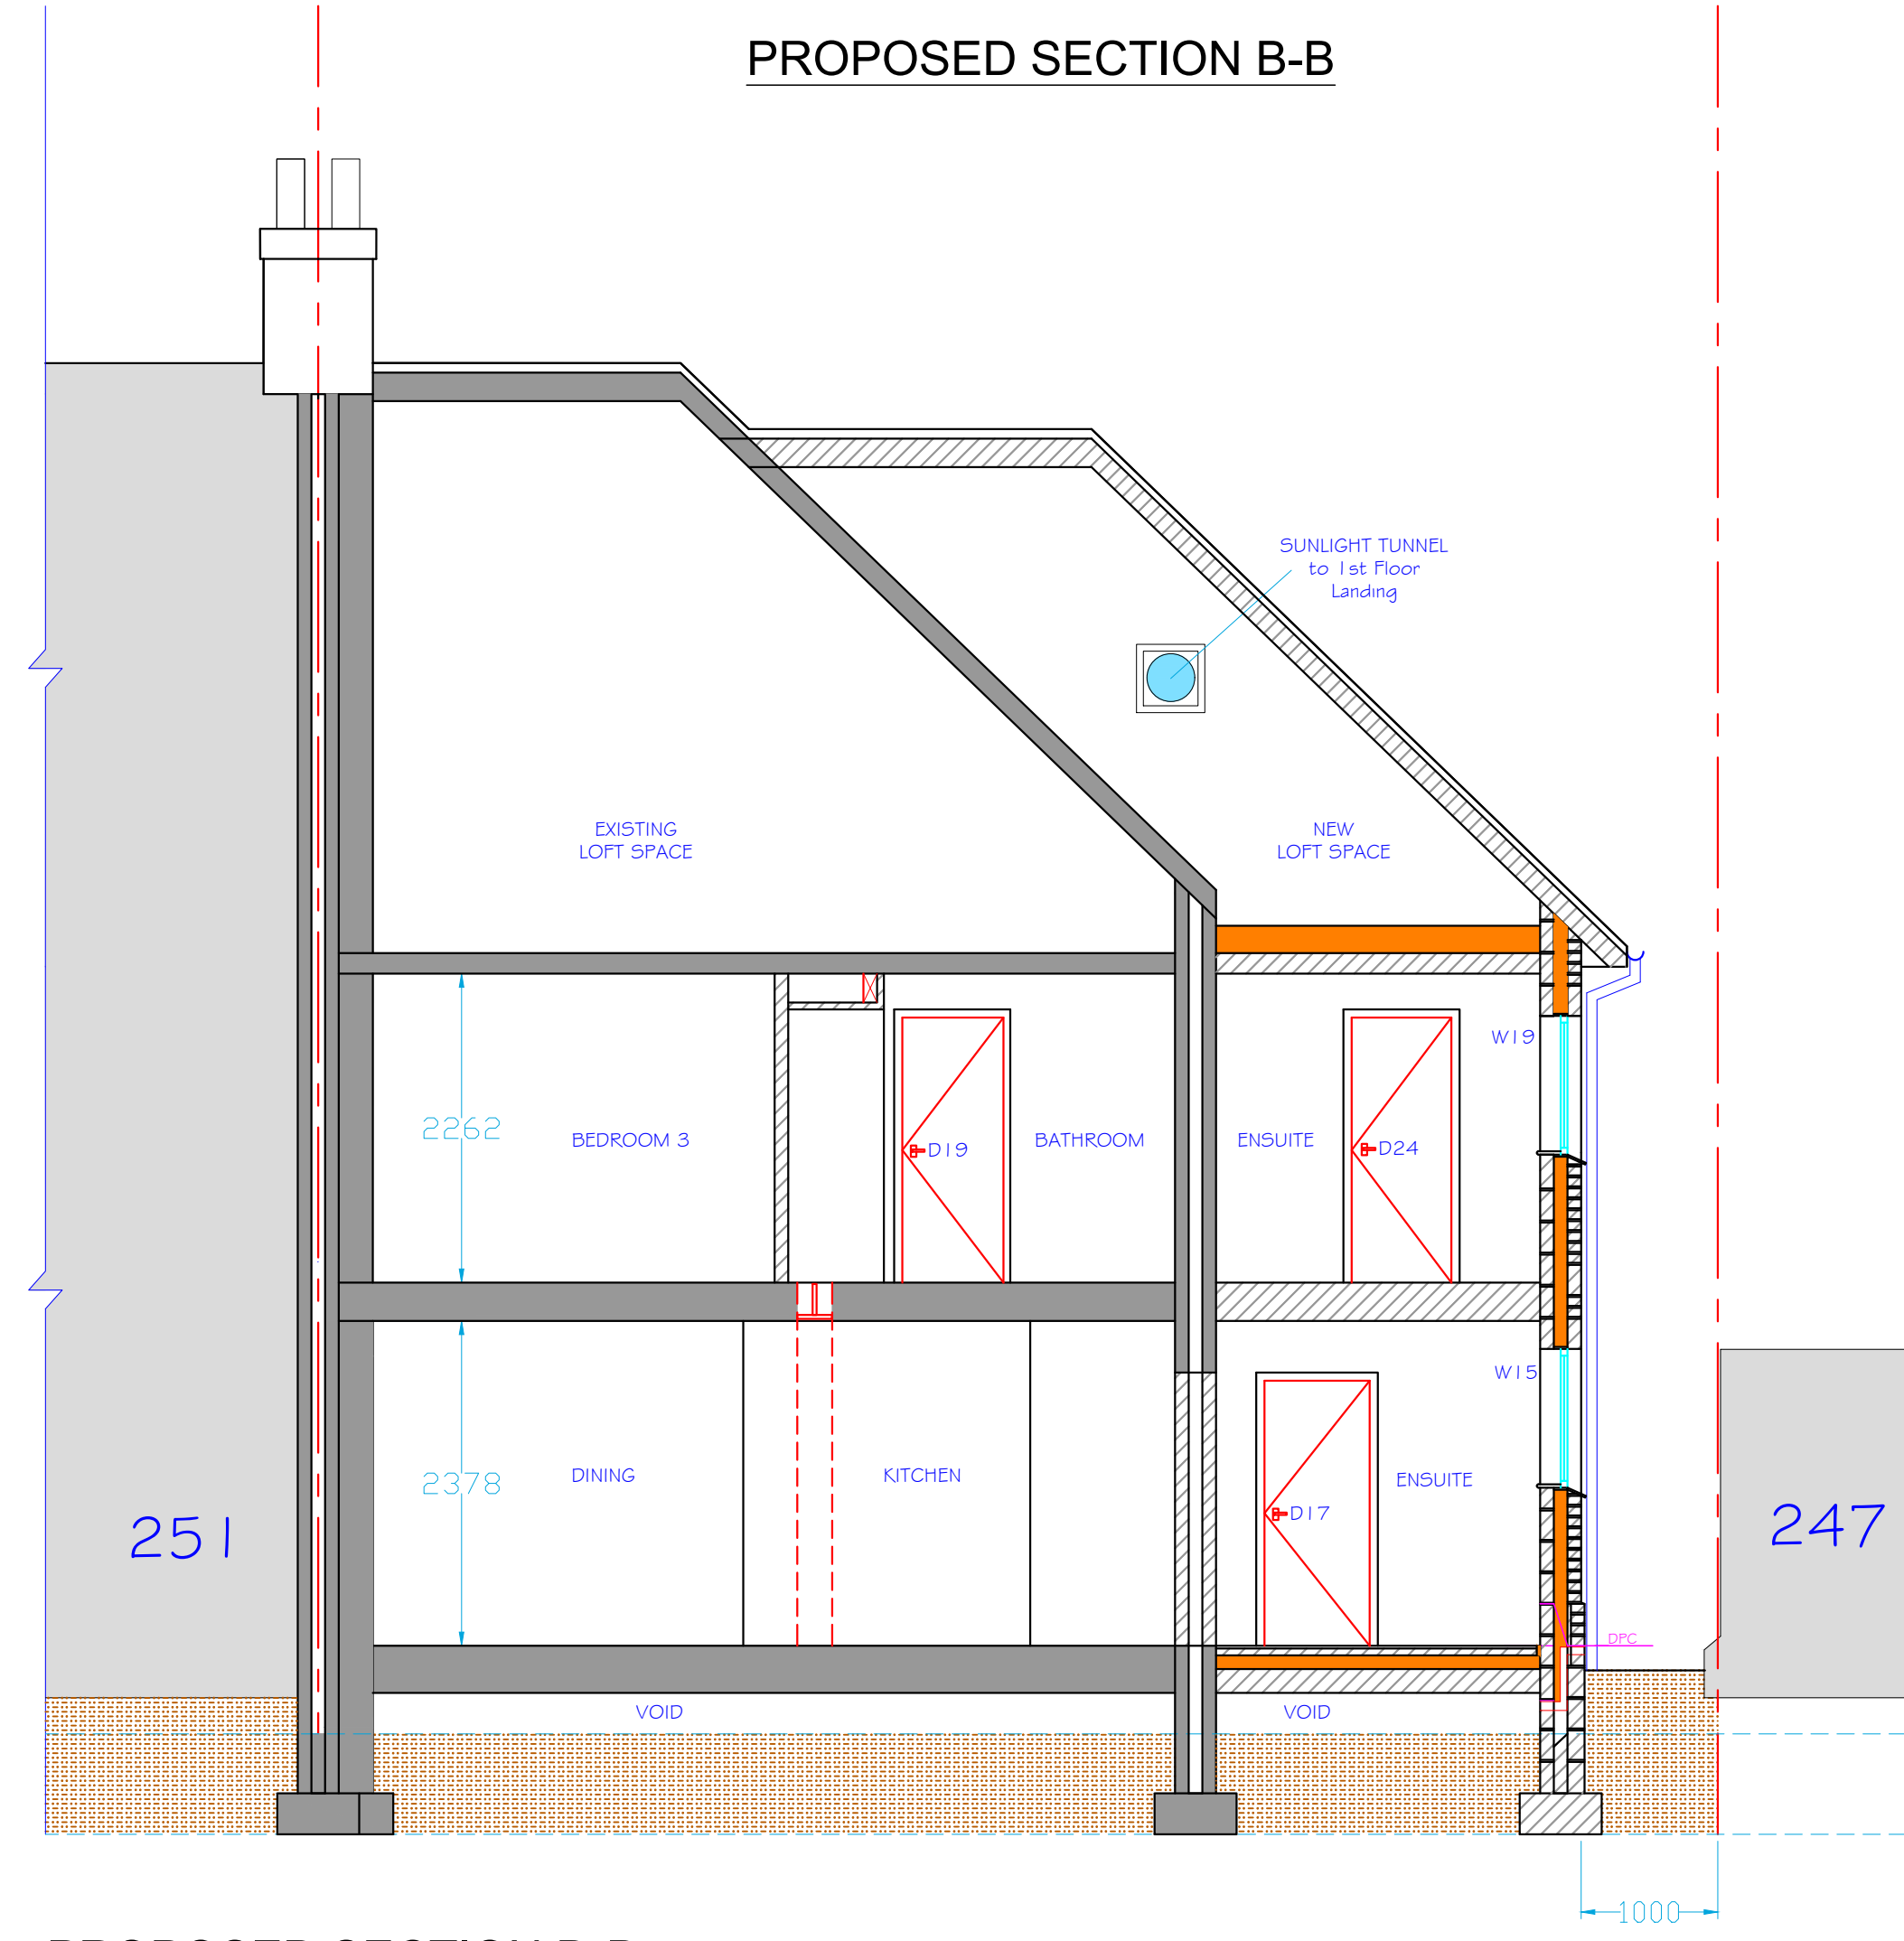

PROPOSED SECTION D-D

REV.	DESCRIPTION	DATE	BY
A	Change to facing brick walls to double stonery extension. Rendered walls only used to front Porch and rear Bi-Fold Door sections.	07/01/26	CP

NOTES

**OPEN
PAGE
STUDIO**

OPENPAGE-STUDIO
7 Ascot Road,
Gravesend, Kent.
DA12 5AL
tel: 07960249322
email: info@openpage-studio.com

CLIENT

Mr & Mrs Dixon

PROJECT	
---------	--

New House Extention

ADDRESS

249, Valley Drive
Gravesend, Kent.
DA12 5SQ

DRAWING

PROPOSED SECTION

CONTRACT:	0150	JOB:	01
DRAWING:	0150 - 01	06	REVISION: A
SCALE:	1:50	SHEET:	A1
DRAWN BY	C Page	DATE:	30/10/2025

DO NOT SCALE - ALL DIMENSIONS TO BE VERIFIED PRE MANUFACTURE, AND OR ON SITE.
THIS DRAWING IS THE PROPERTY OF OPENPAGE-STUDIO LTD. AND IS NOT TO BE COPIED,
REPRODUCED, RETAINED OR DISCLOSED TO ANY UNAUTHORIZED PARTY, EITHER
WHOLLY OR IN PART WITHOUT THE CONSENT OF OPENPAGE-STUDIO LTD.

© THIS DRAWING IS COPYRIGHT