

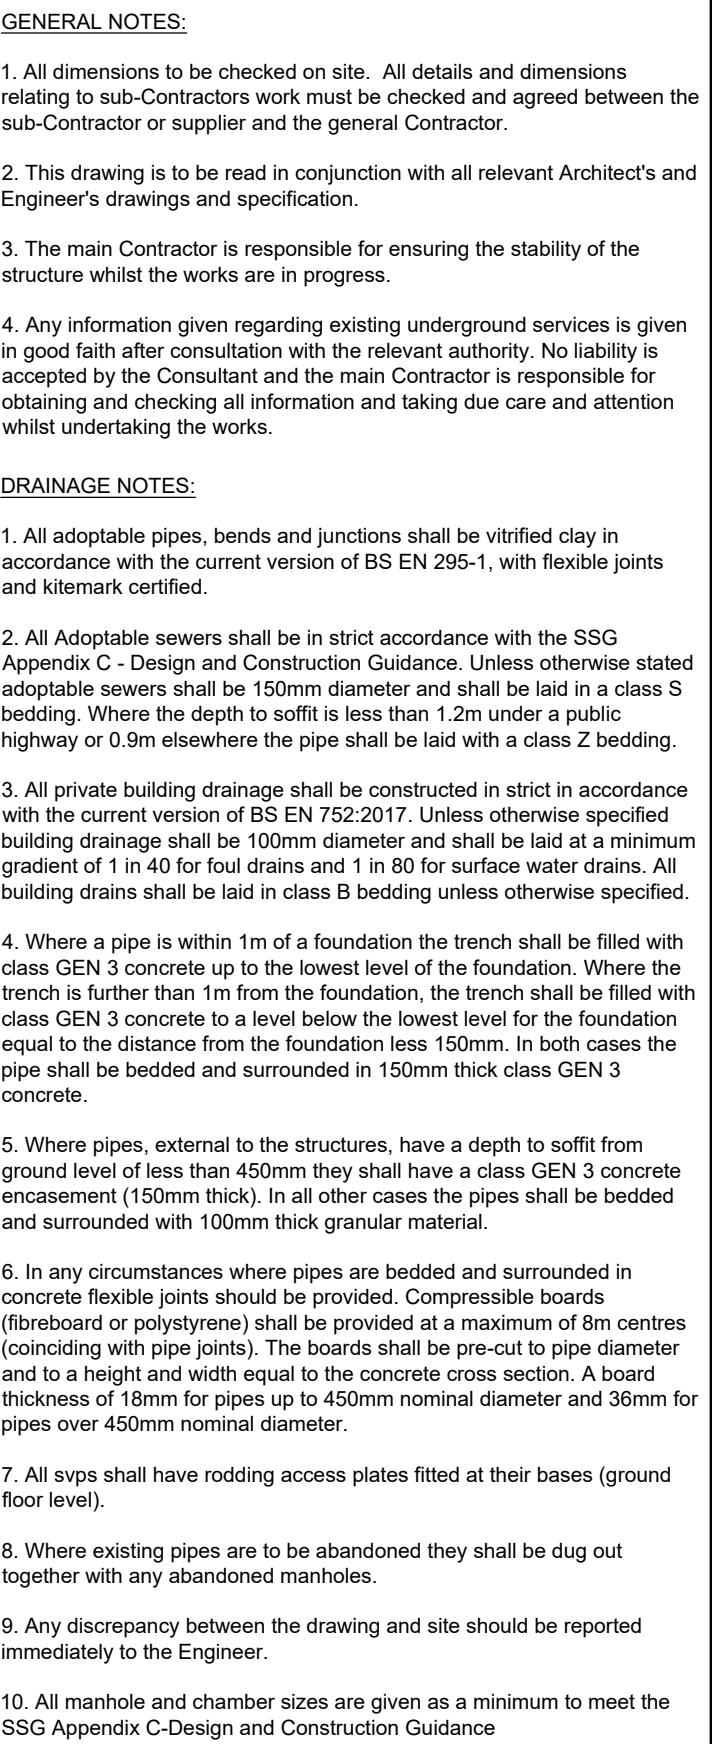


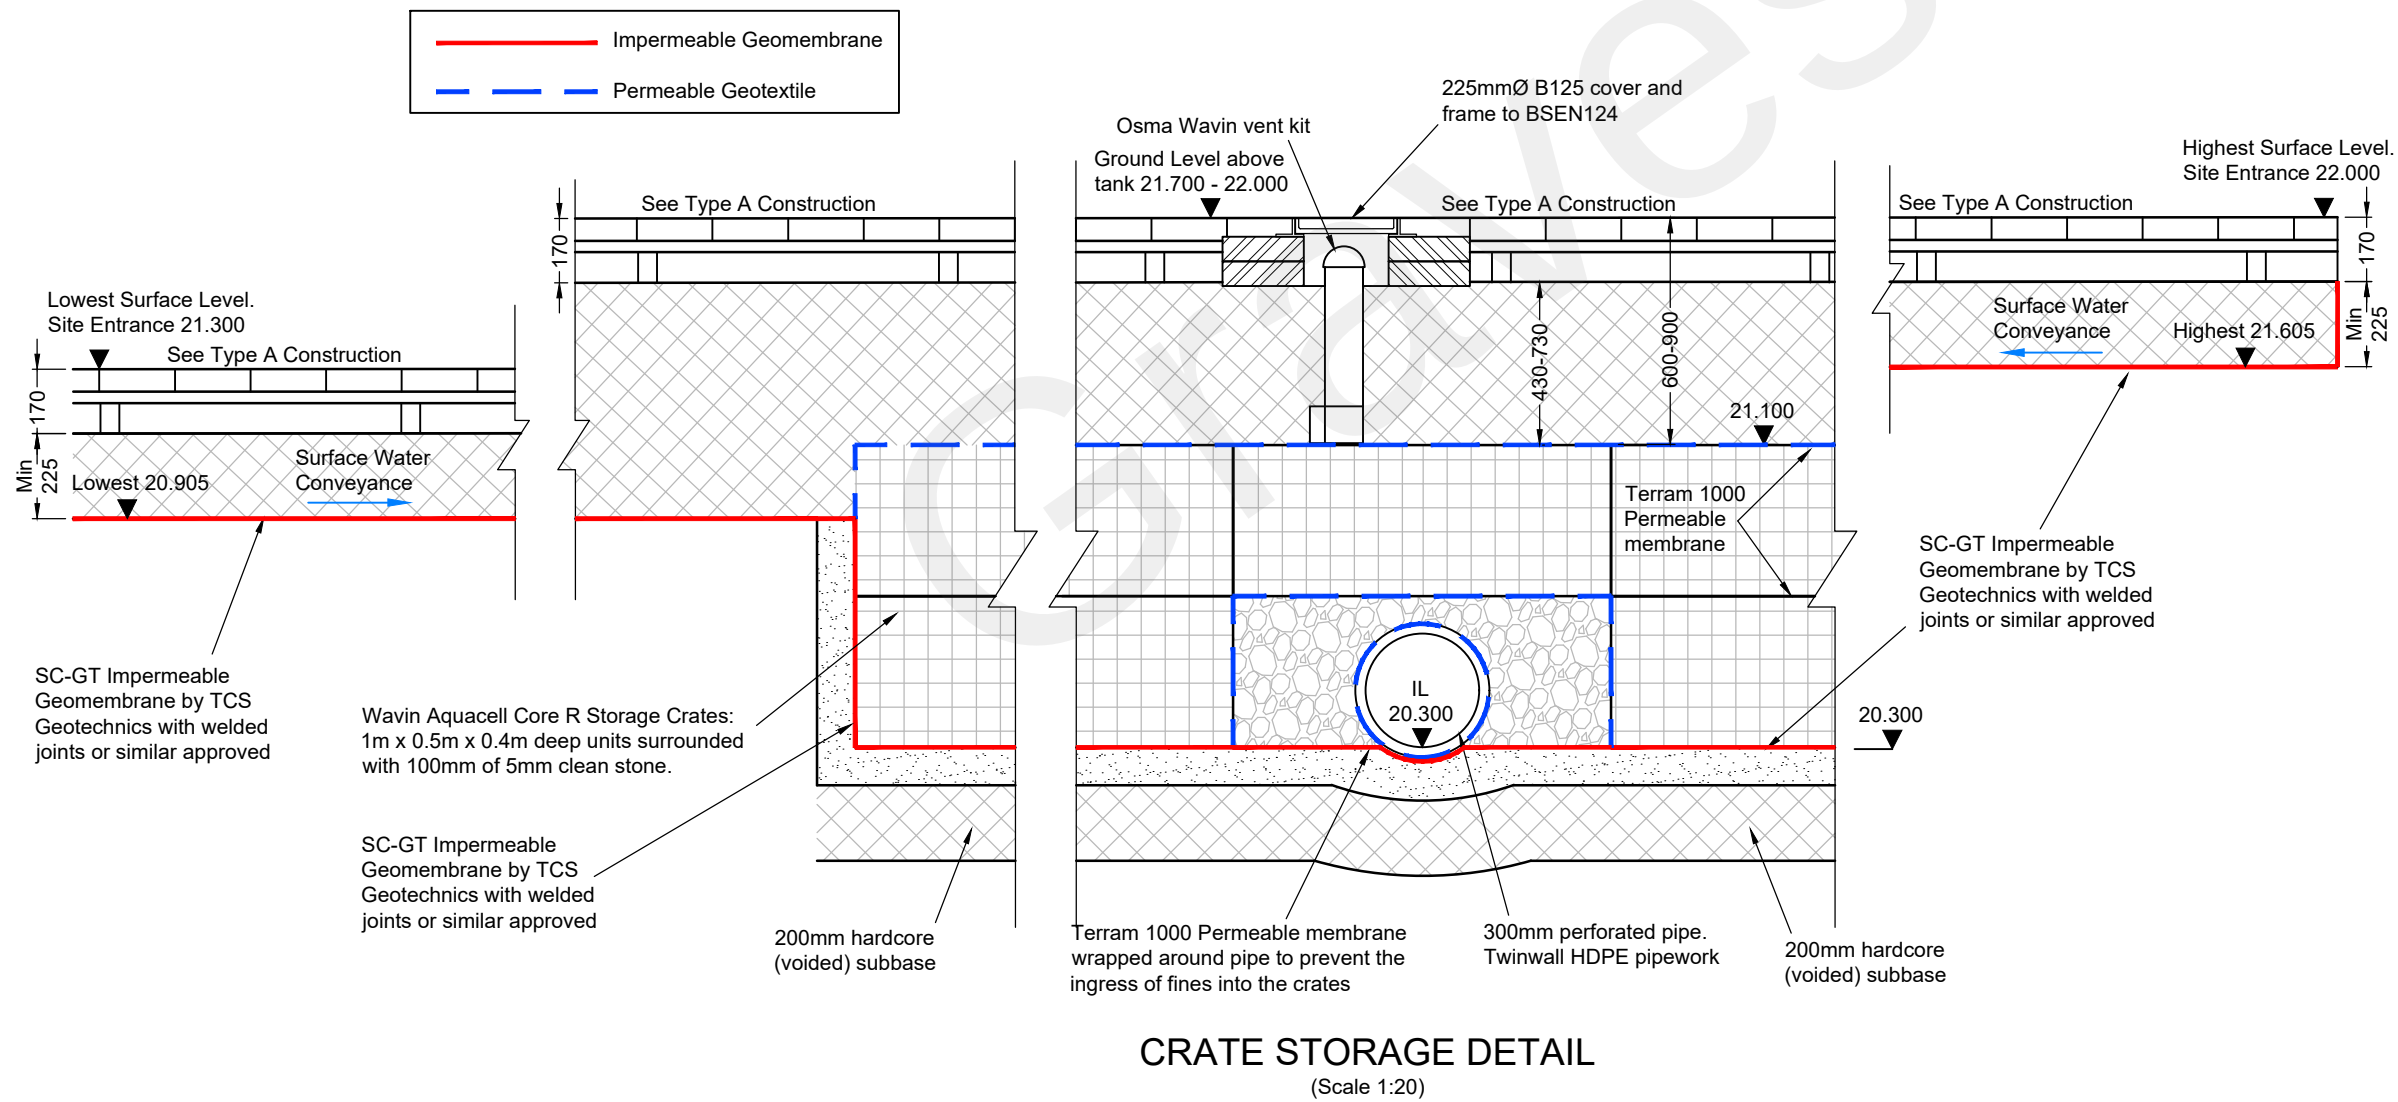

EV	DATE	INT	DESCRIPTION	CHK
----	------	-----	-------------	-----

Issue Status	TENDER
--------------	--------

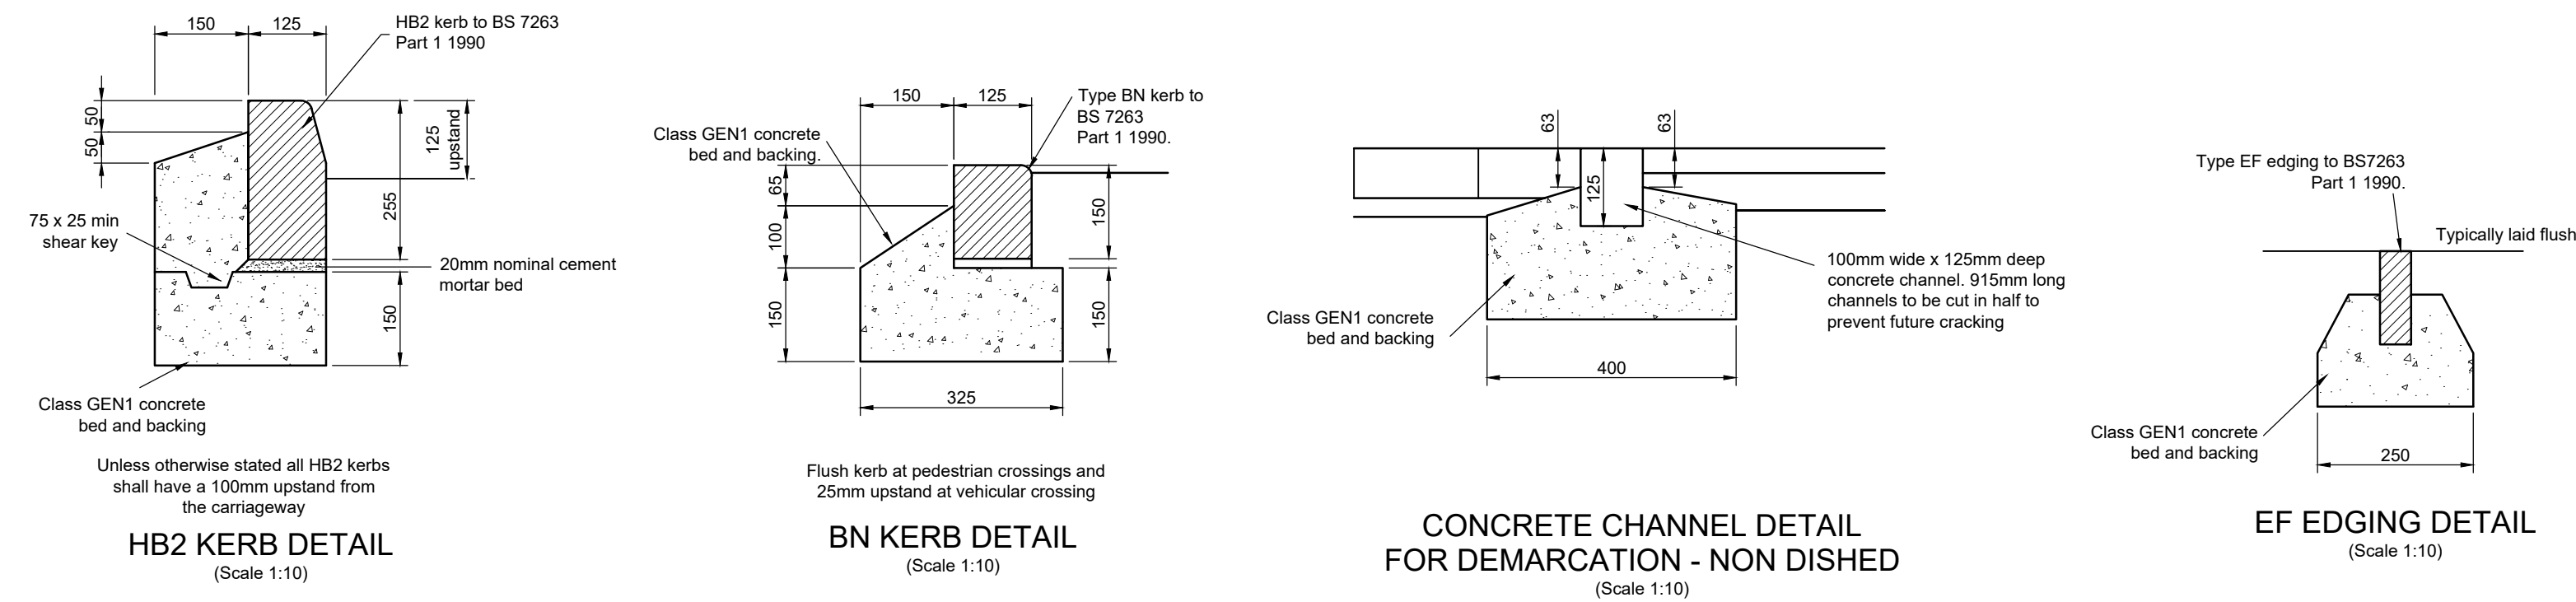

The Civil Engineering Practice
11 Tunstun Building
George Street
Fishersgate
Sussex
BN41 1RA

01273 424424
reception@civil.co.uk
www.civil.co.uk

CLIENT	Churchill Retirement Living
PROJECT	Windmill Street Gravesend

TITLE Construction Details
Sheet 2 of 2

DRAWING		DATE		PROJECT NO.	
PR		Jan 2023		23786	
ENGINEER		CHECKED		DRG. No.	
SM		SM		REV.	
SCALE				52	
As shown @ A1					