




EXISTING BLOCK PLAN

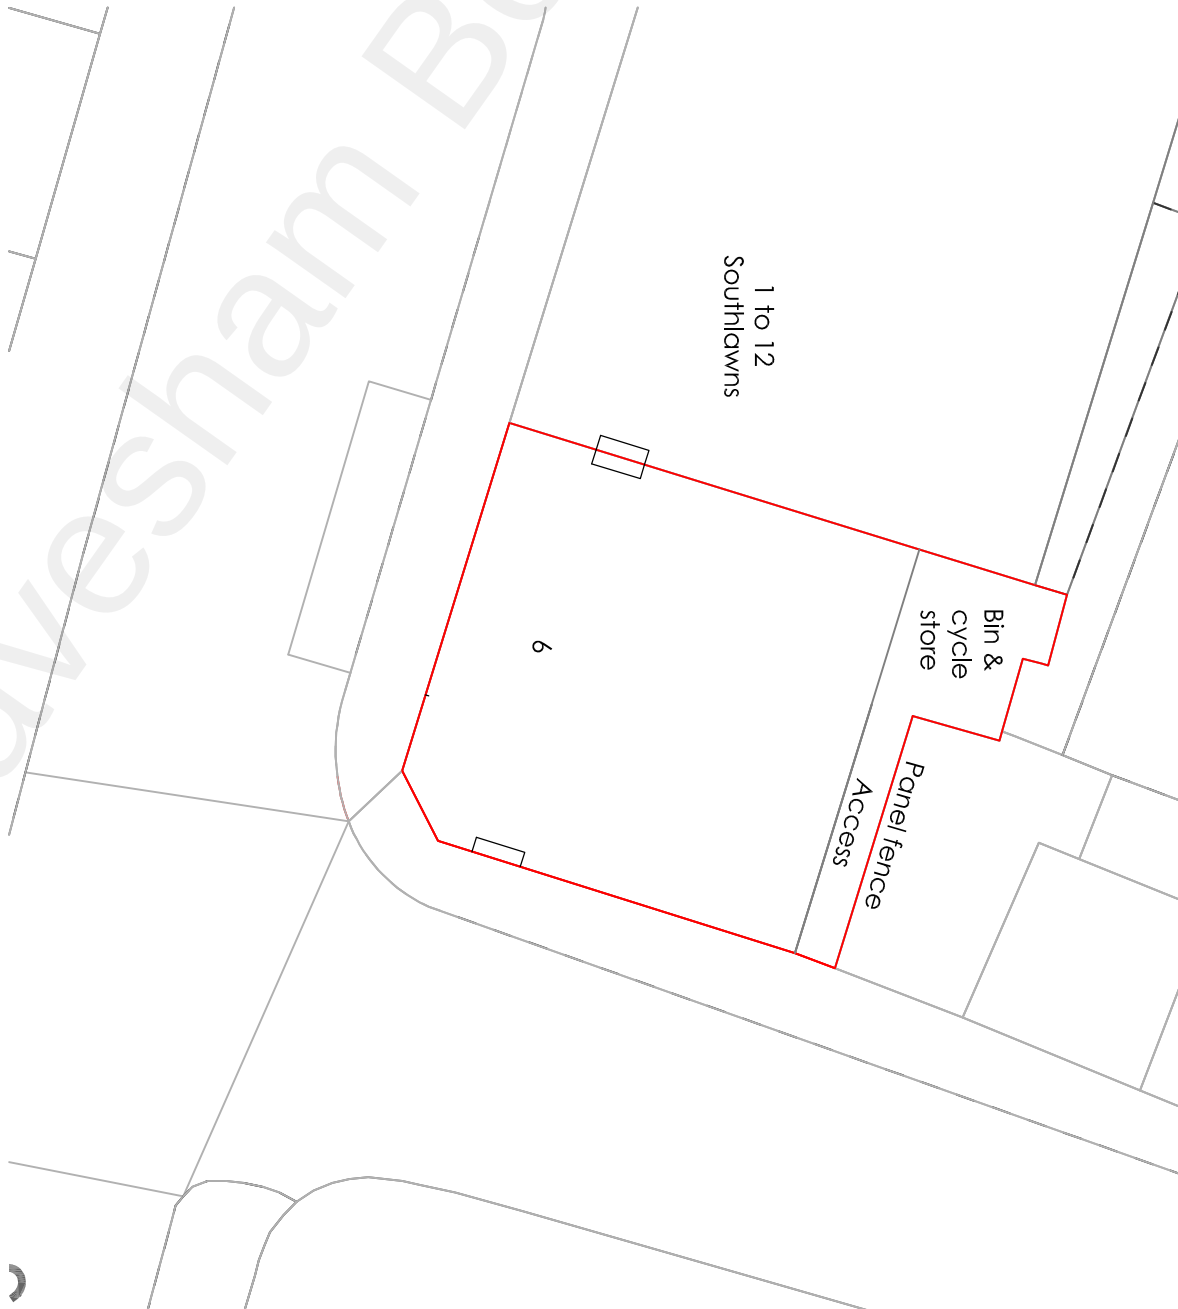

PROPOSED BLOCK PLAN

Project Edinburgh Castle High Street Northfleet Gravesend Kent DA11 9HB Proposed Change of Use From PH / HMO into 3 x Studio Flats, 3 x One Bedroom Flats, Remove One Chimney, Internal Alterations and Remove Redundant Vertical Ladder and Telecom's equipment				H Channa Picaroons Maidstone Road Platt Kent TN15 8LB Tel: 07828277909 E-mail: hbachanna@tiscali.co.uk			
Drawing Title Existing & Proposed Block Plans		Rev		Description		Date	
		Drawn HC		Date Nov 22		Scale 1:200	
						Drawing No. EC/A3/O4	