


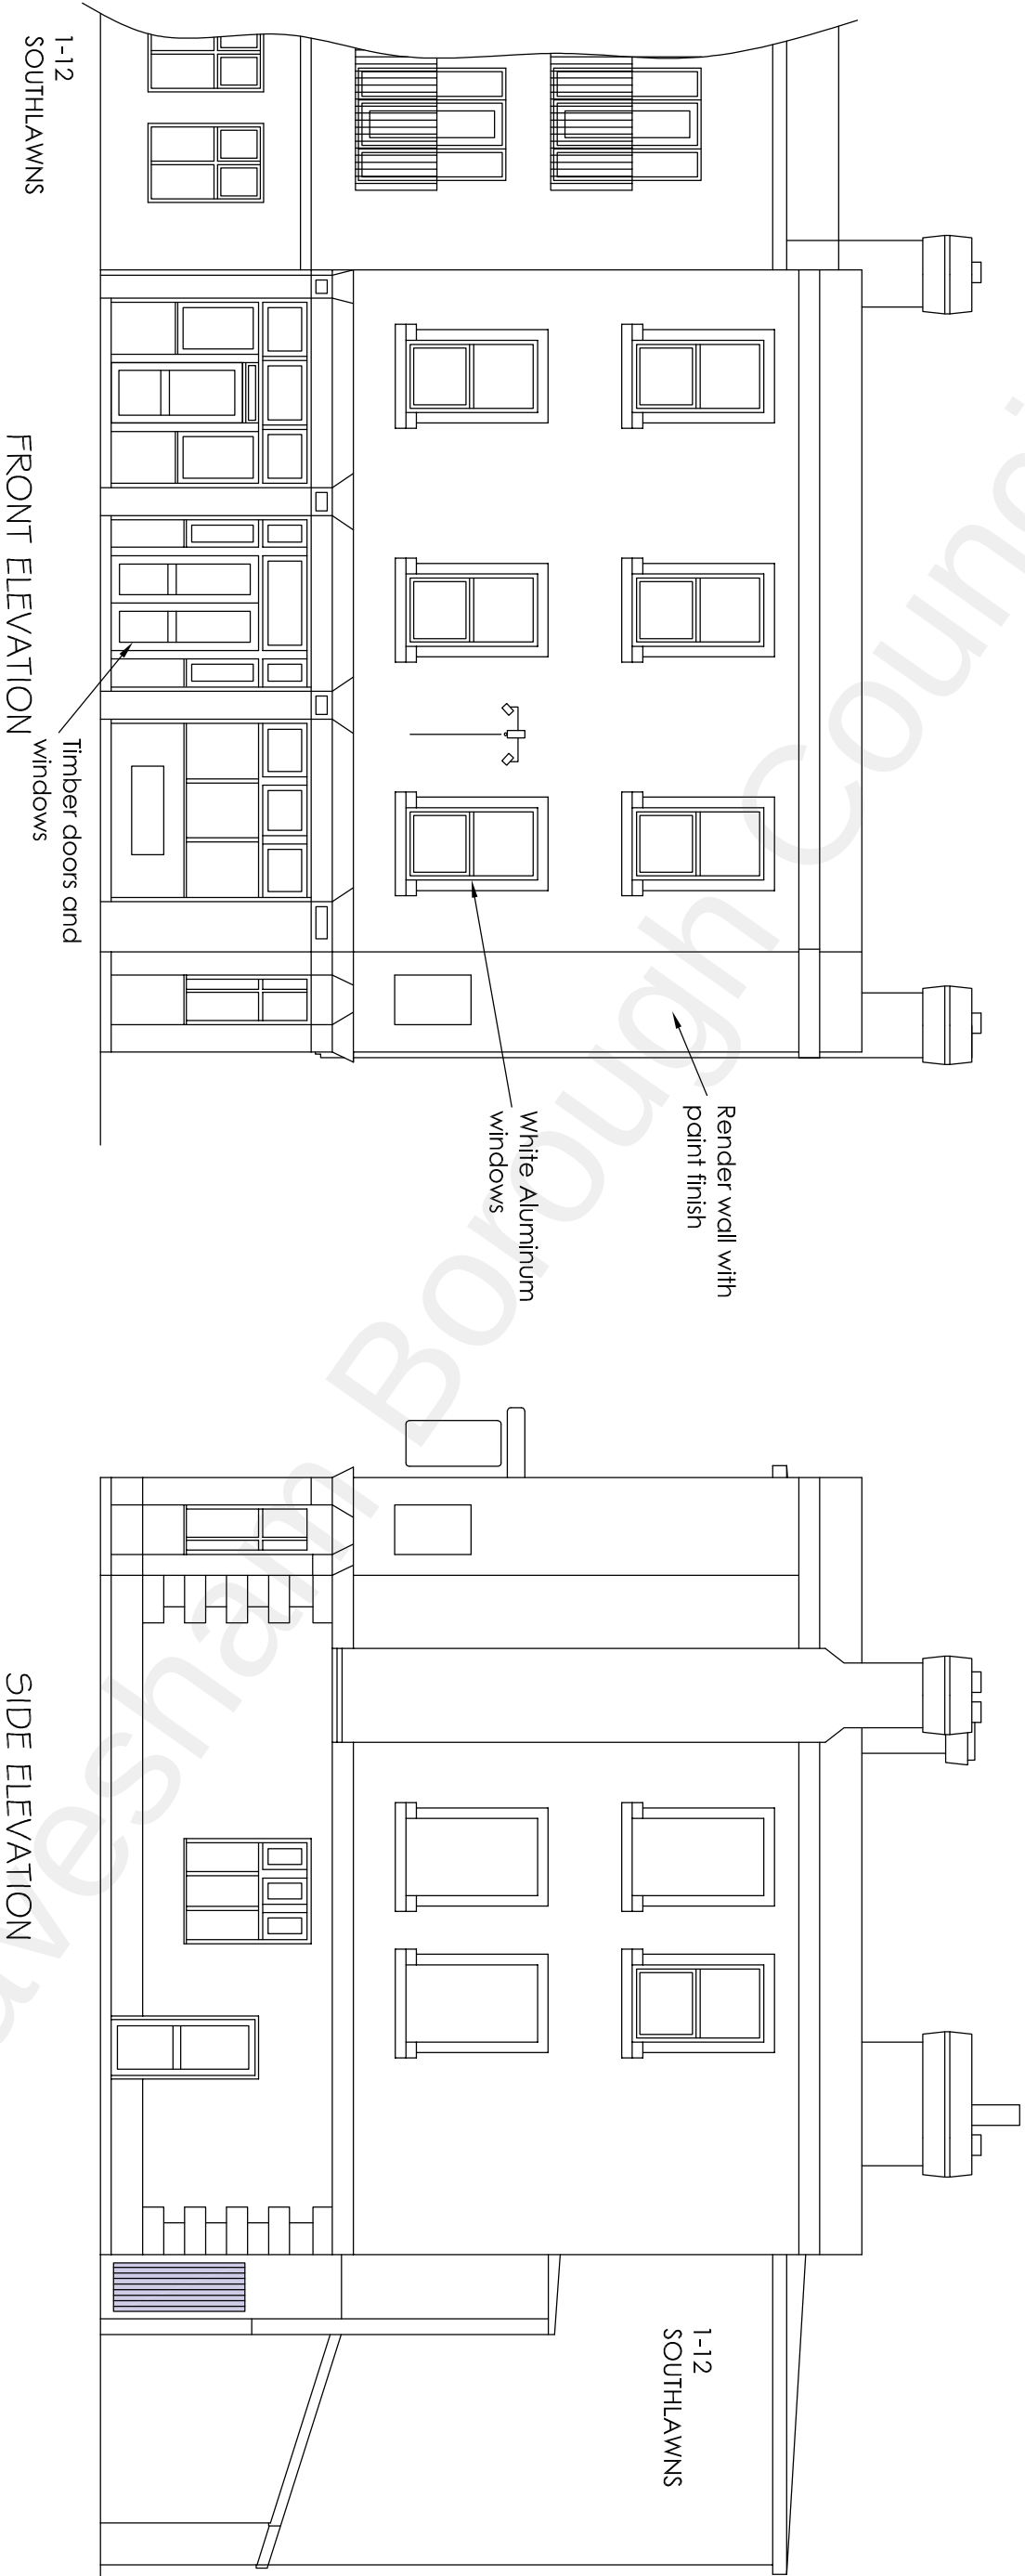

Project Edinburgh Castle High Street Northfleet Gravesend Kent DA11 9HB Proposed Change of Use From PH / HMO into 3 x Studio Flats, 3 x One Bedroom Flats, Remove One Chimney, Internal Alterations and Remove Redundant Vertical Ladder and Telecom's equipment			H Channa Picaroons Maidstone Road Platt Kent TN15 8LB Tel: 07828277909 E-mail: hchanna@tiscali.co.uk				
Drawing Title Existing Front and Side Elevations				Drawn HC	Date Nov 22	Scale 1:100	Drawing No. EC/A3/06
	Rev	Description	Date				