


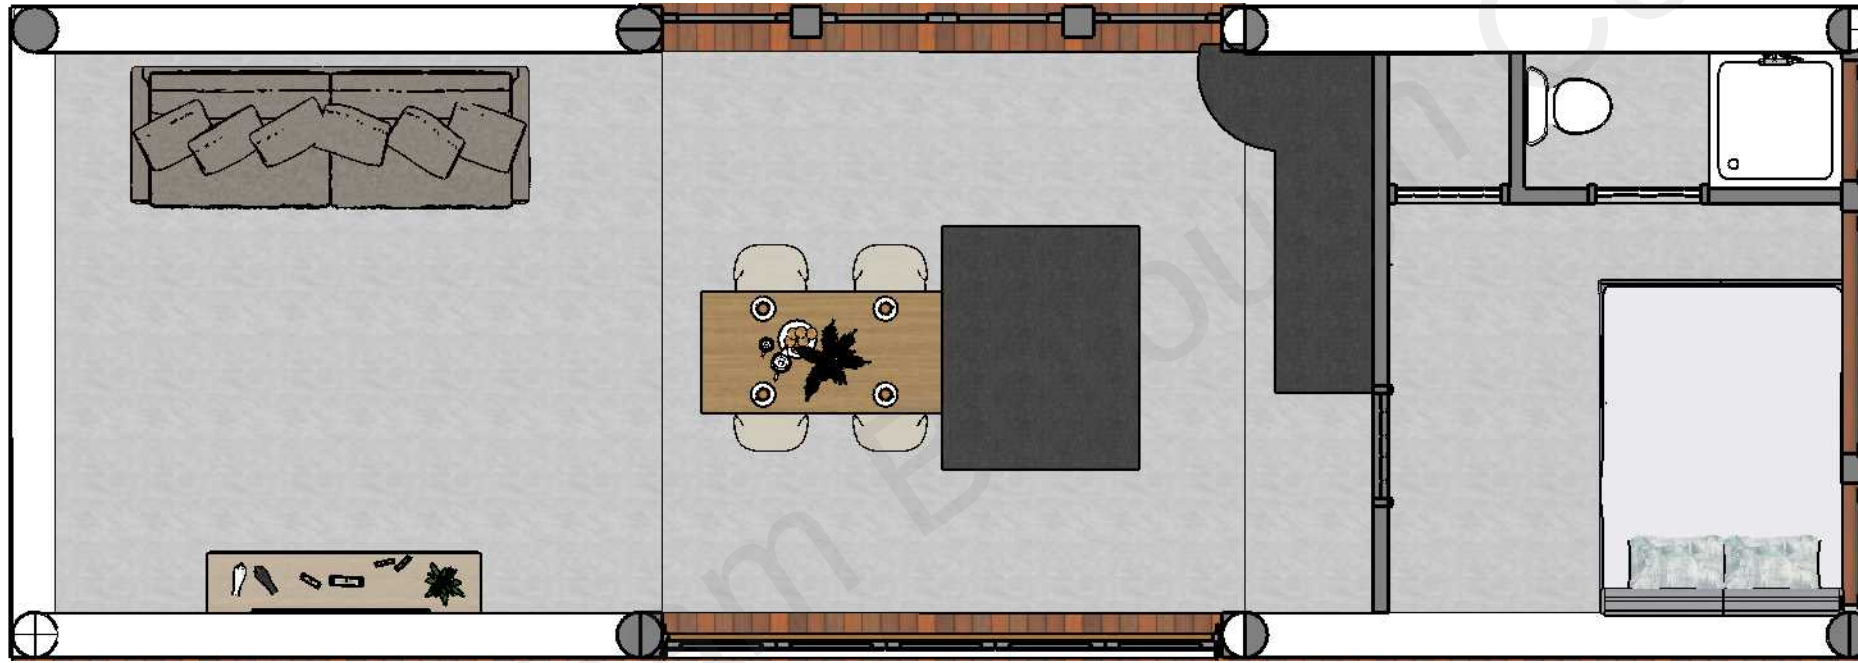

Ground Floor Layout

Description
Proposed Floorplan 1:50 @ A3



BM

08

DRAWN BY
Ben Merchant
Description
Proposed Floorplan

PROJECT NO.
No.04
PROJECT
Back Barn
Guest Houe

ISSUE
27.09.21
RE-ISSUE

CLIENT
Nigel Merchant
Oaklands, Leywood Road, Harvel

Scale
1:50 @ A3