


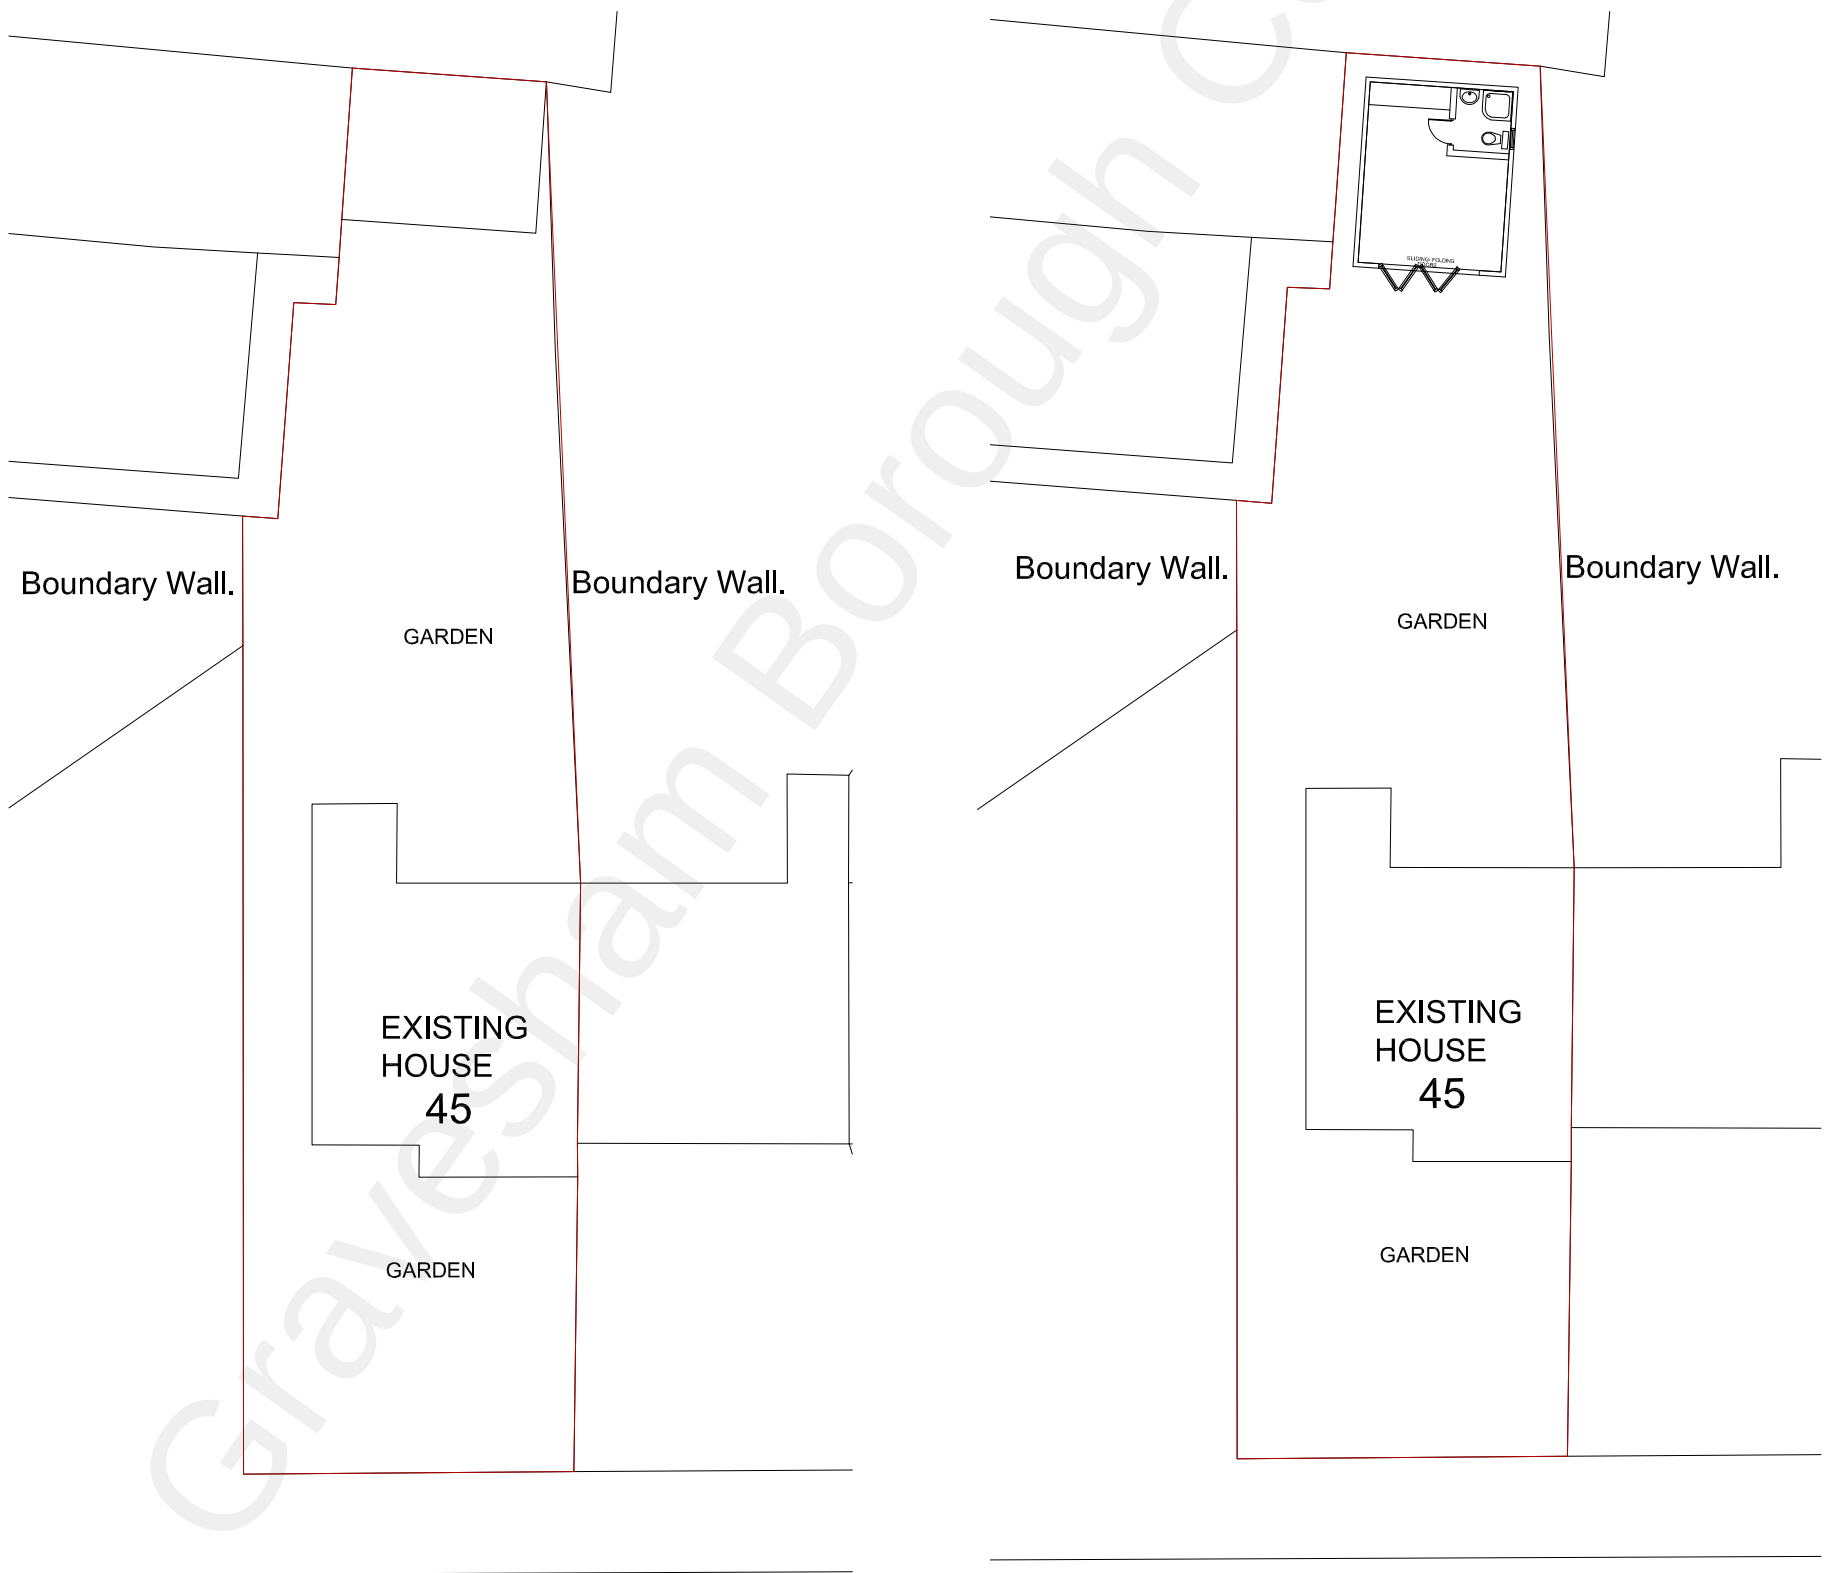

EXISTING
GROUND FLOOR
PLAN SCALE 1:200

PROPOSED
GROUND FLOOR
PLAN SCALE 1:200

