
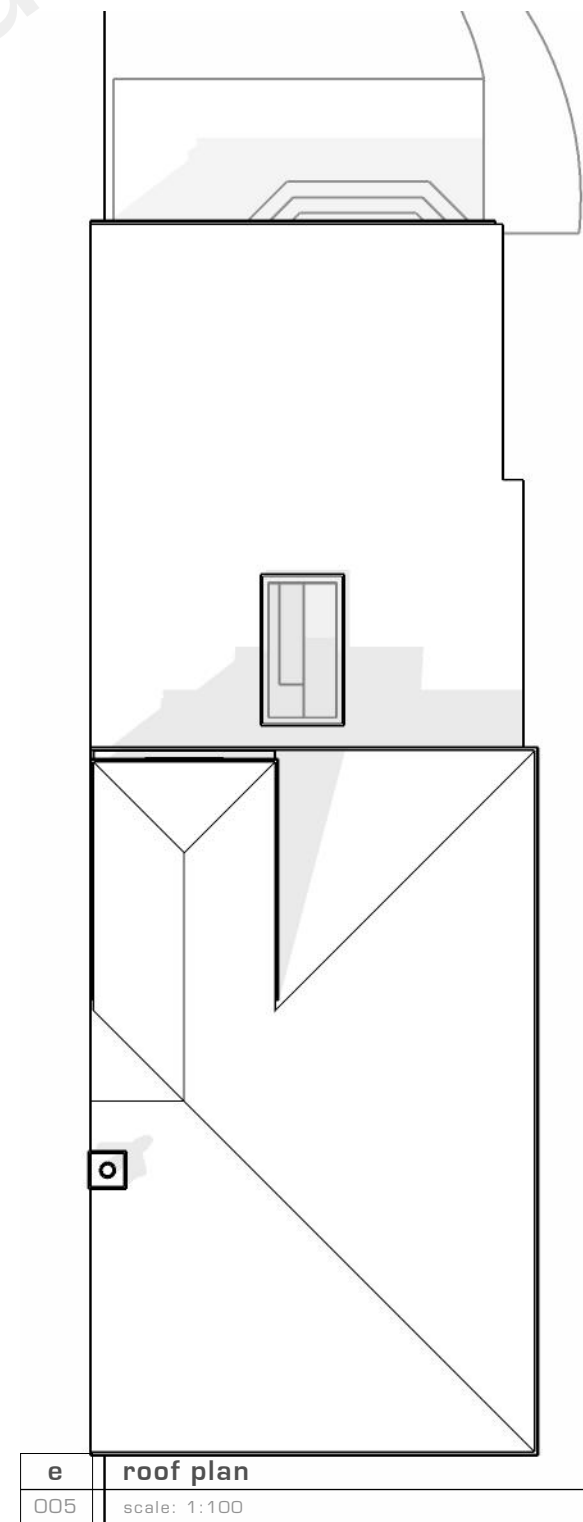
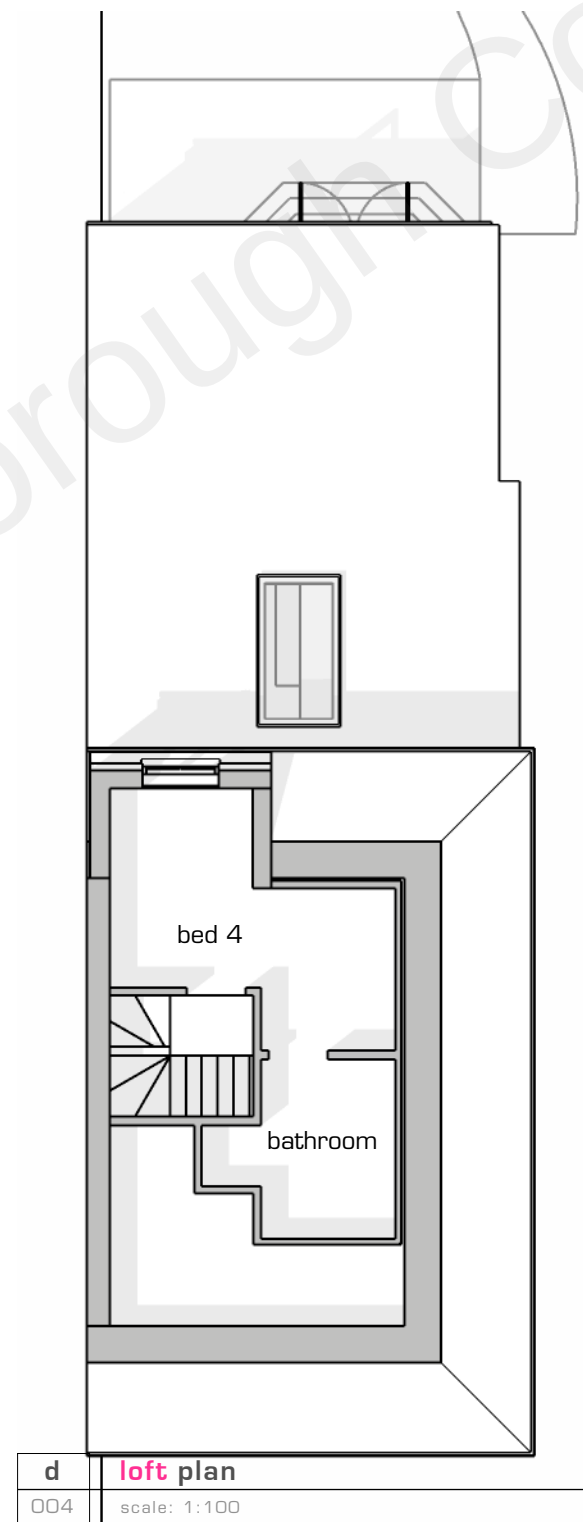
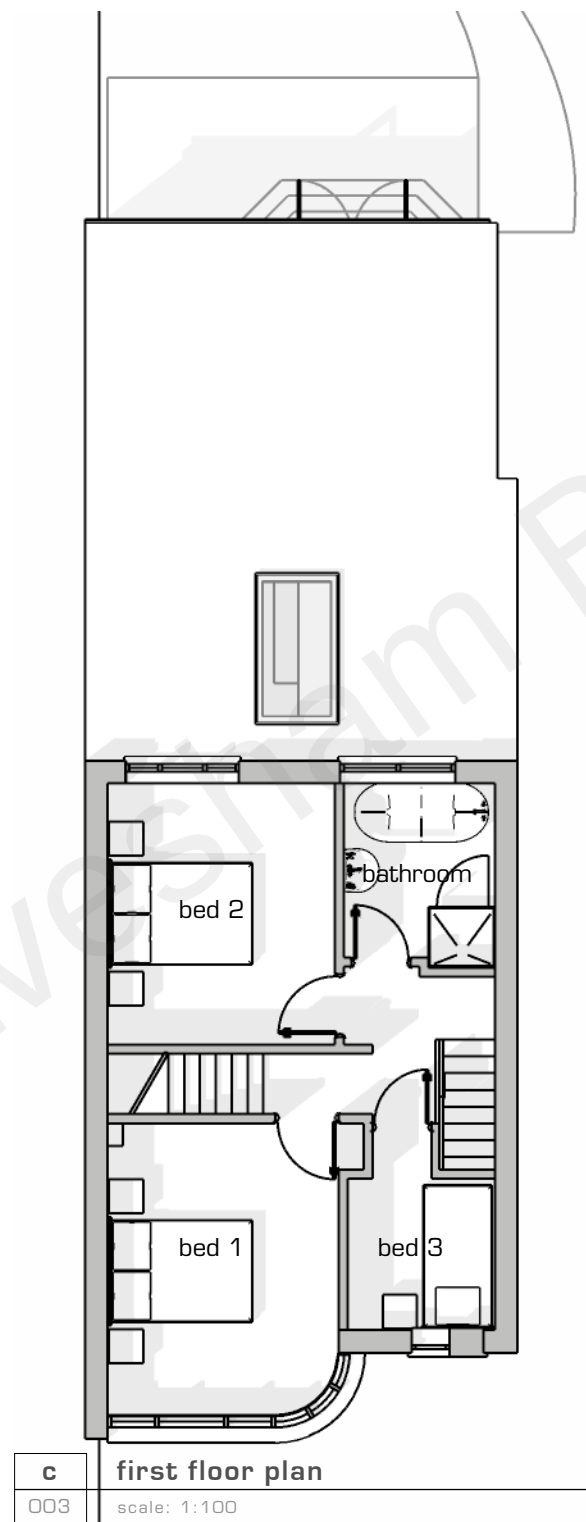
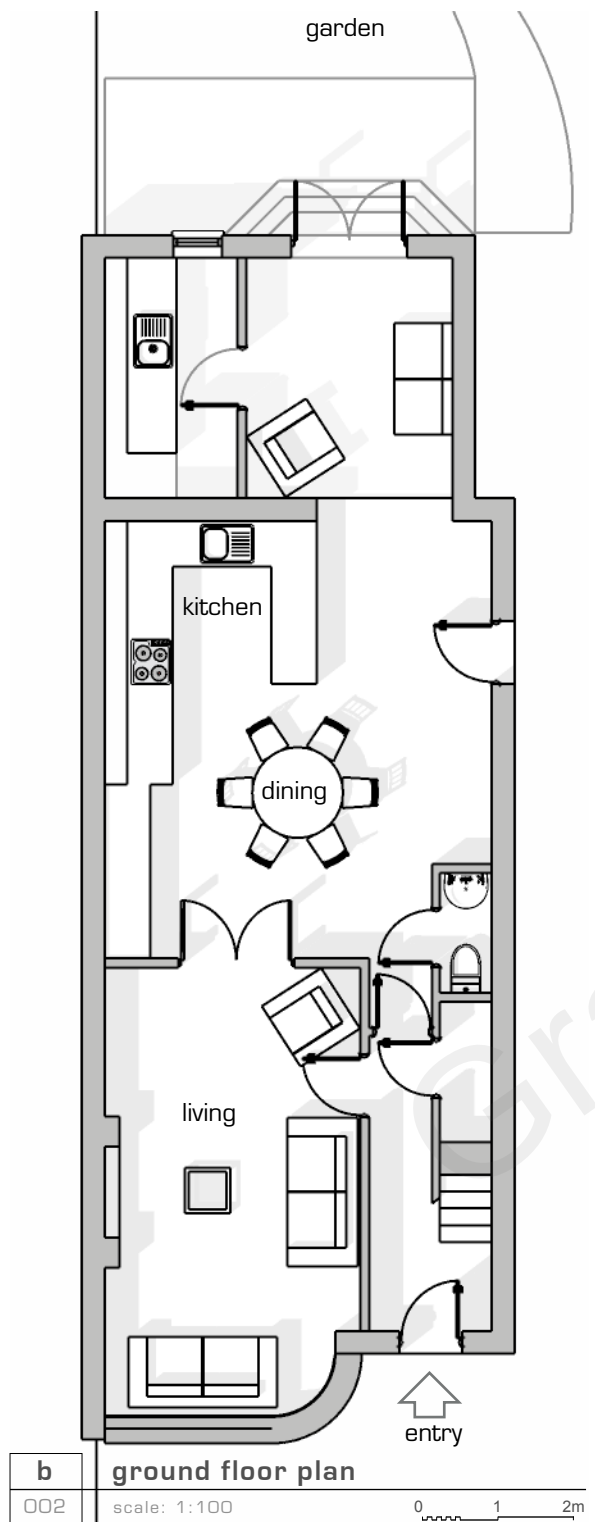


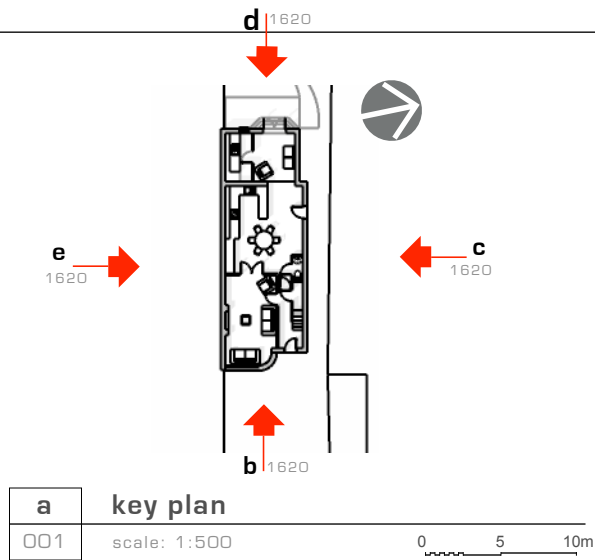

planning
plans
as existing

469.1610
p02

project extension to
tangle trees, wrotham rd.
project no. 469

client ms. s. burton
tangle trees, wrotham rd.
meopham, kent da13 0qa

issue 10/01/2023
drawn by psr

RICHARDS architectural
the boathouse,
riverside,
chartham ct4 7jr
07899 805070
paul@richards-architectural.com

revision p01 description planning application
p02 planning validation notes amended