


All dimensions to be checked on site and the Architects notified of any discrepancies prior to commencement of work.
All materials and workmanship to relevant British Standards Codes of practice and manufacturers recommendations.

This drawing is copyright

Revision	Date	Description	Initials
----------	------	-------------	----------

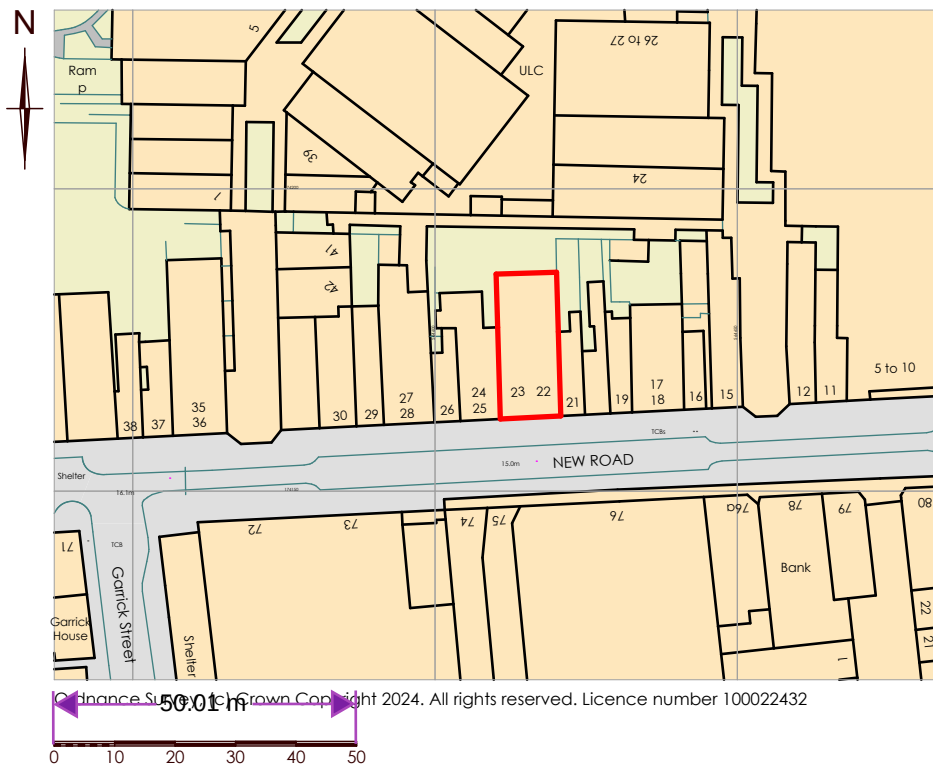

Ordnance Survey Location Plan

Scale 1:1250

Site Area: 239m²



matrixarchitecture ltd

Matrix Architecture Ltd, 8-9 Brenkley Way,
Bleazard Business Park, Seaton Burn, NE13 6DS
T: 0191 2368955 M: 07948 275164
E: sms@matrixarchitecture.co.uk
W: www.matrixarchitecture.co.uk



CLIENT
LUXURY LEISURE LTD
JOB TITLE
22-23 NEW ROAD, GRAVESEND
SHEET TITLE
ORDNANCE SURVEY LOCATION PLAN

SCALES	1:1250 @ A4
SHEET NUMBER	3577(B)03
REVISION	
DATE	05/11/2024
CHECKED	
DRAWN	S.STEEL